
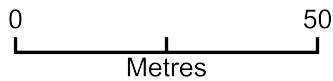


Creative Heart 42 Beach Road BN17 5HT - Location Plan

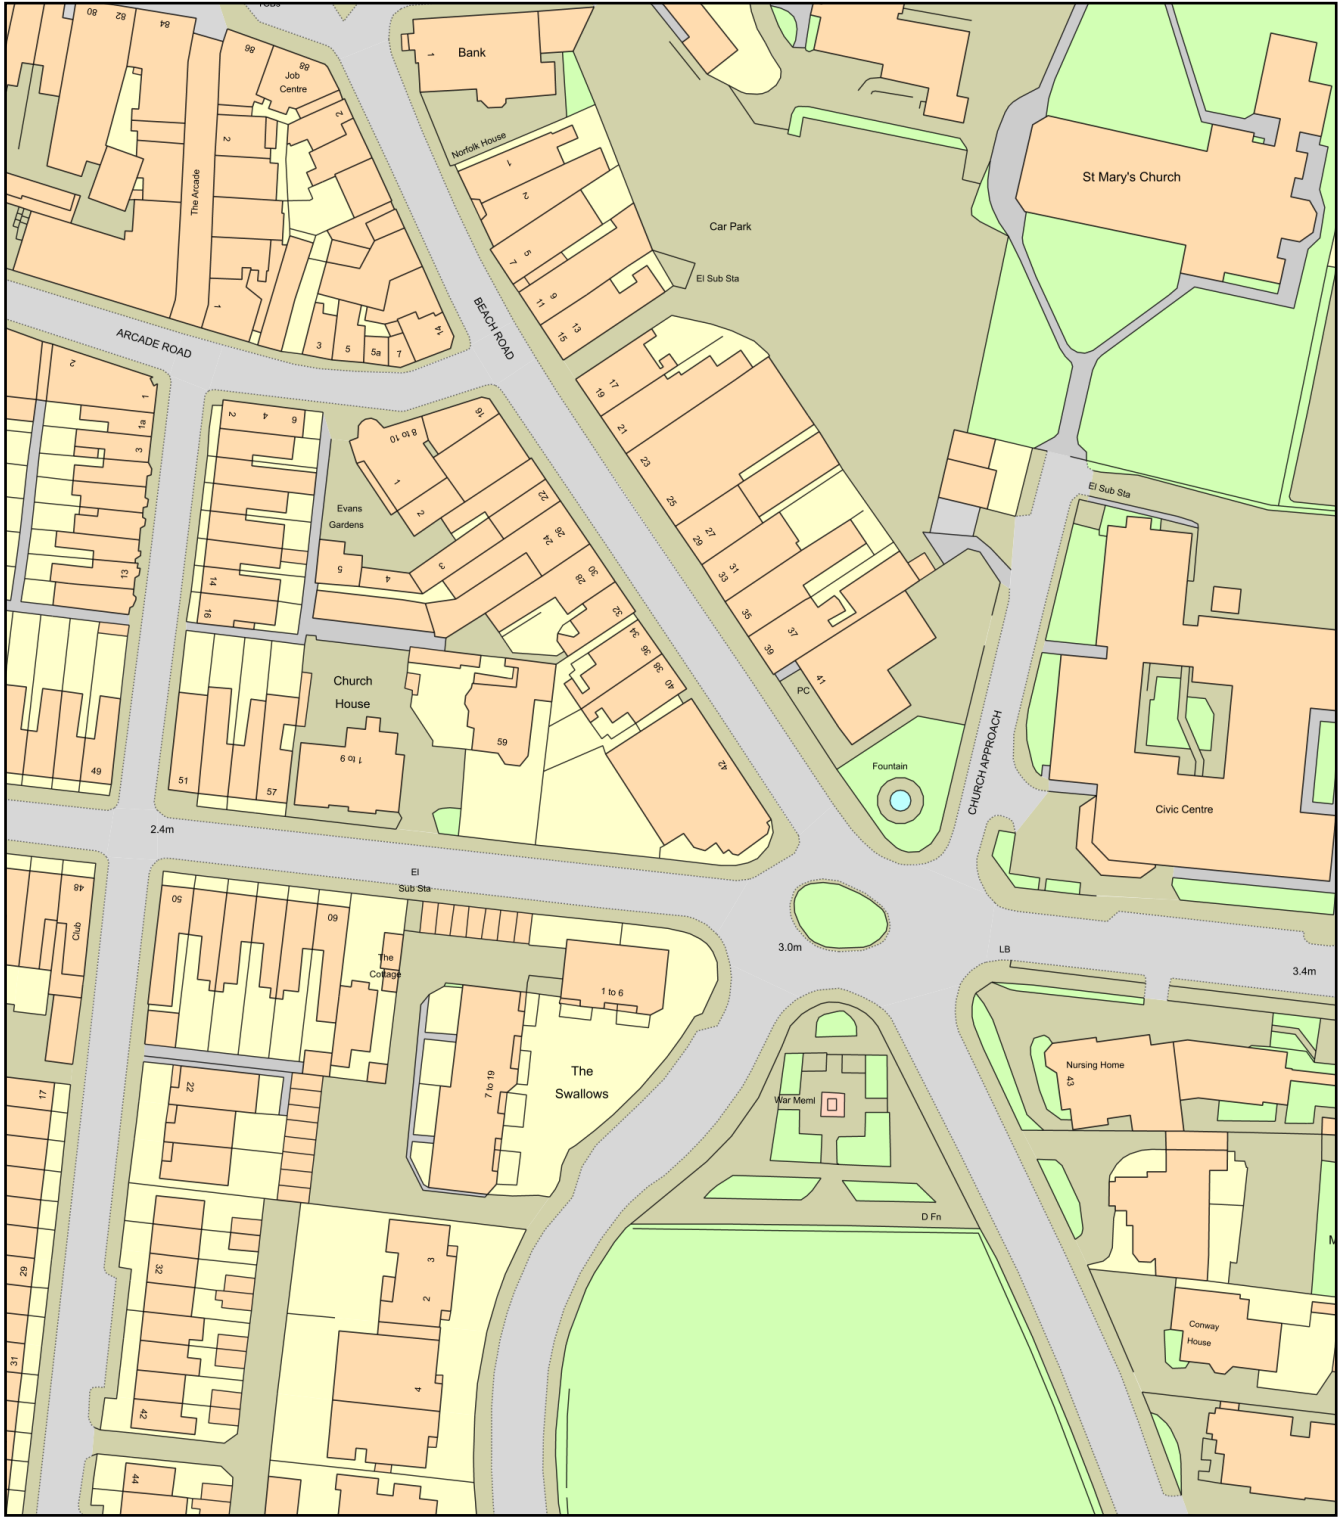

Plan Produced for: Claire Jones

Date Produced: 01 May 2021

Plan Reference Number: TQRQM21121225922543

Scale: 1:1250 @ A4