
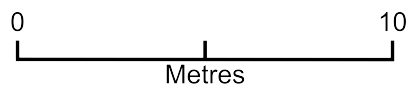


Creative Heart 42 Beach Road BN17 5HT

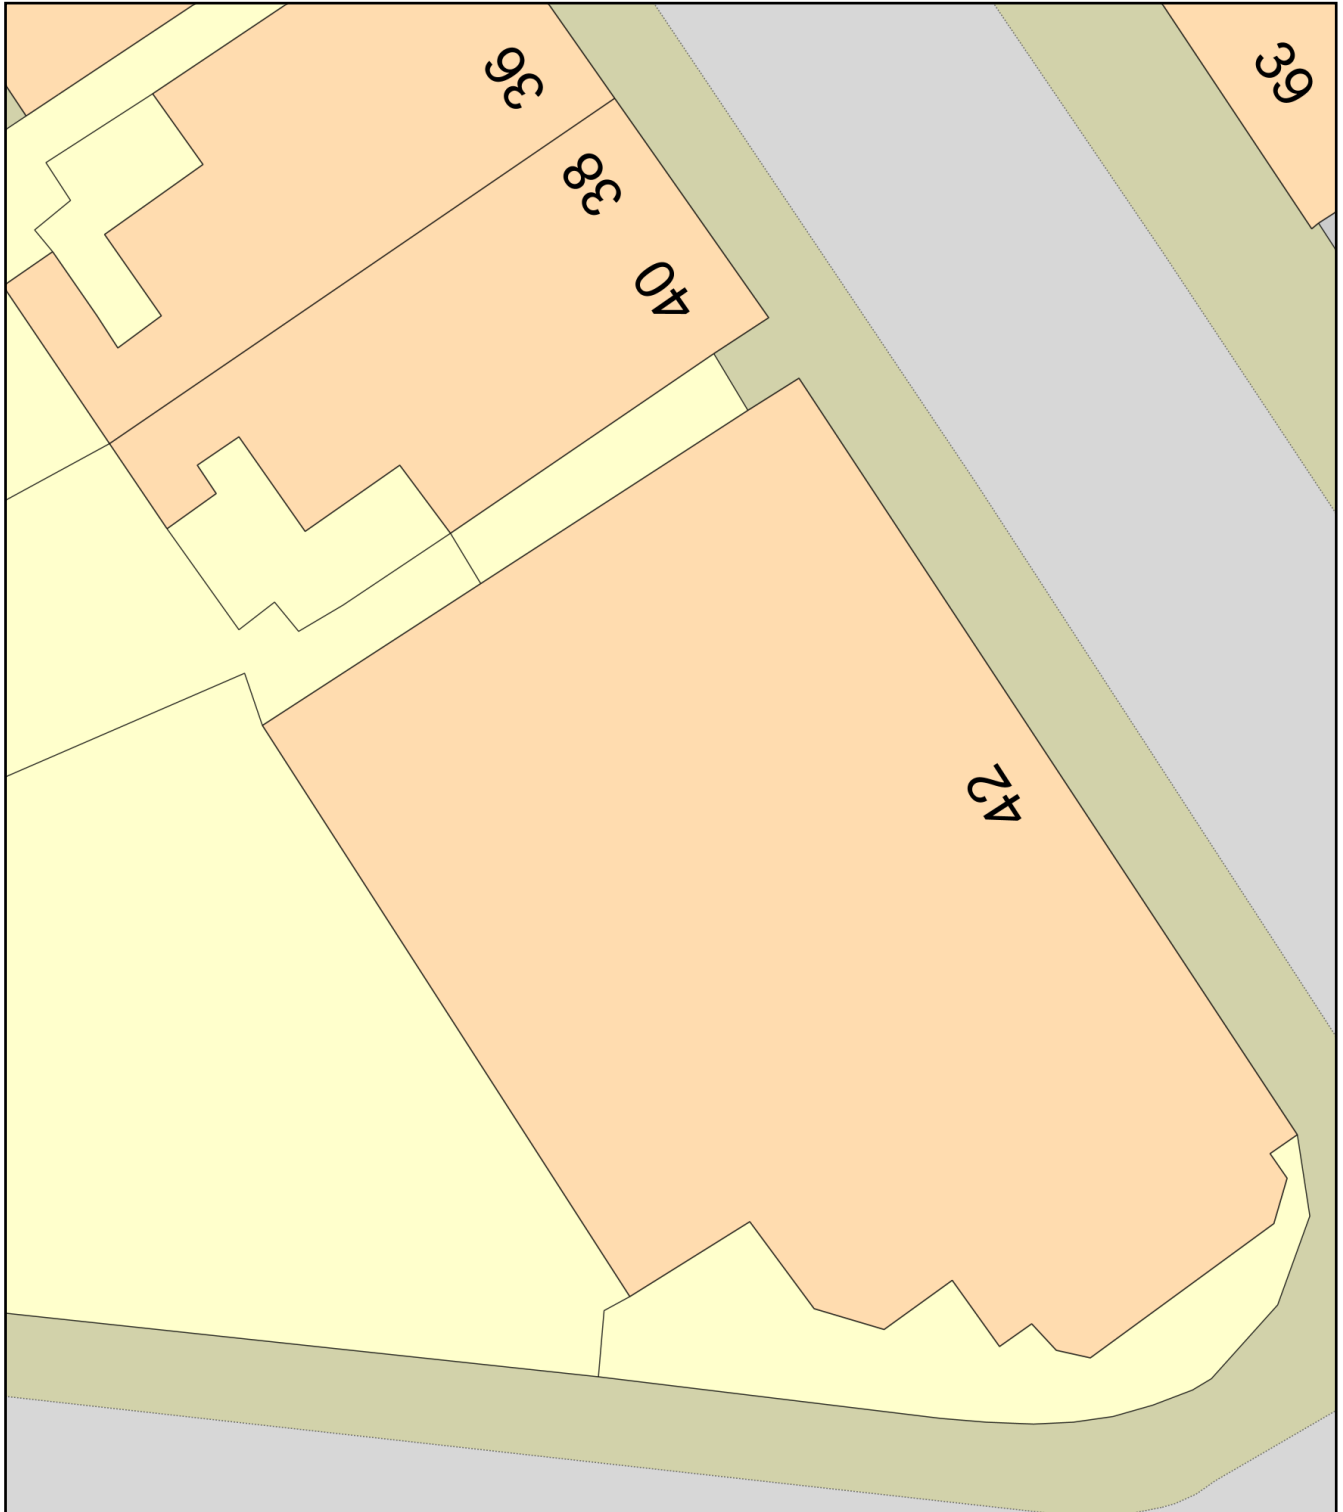

Plan Produced for: Claire Jones

Date Produced: 01 May 2021

Plan Reference Number: TQRQM21121225429577

Scale: 1:200 @ A4