


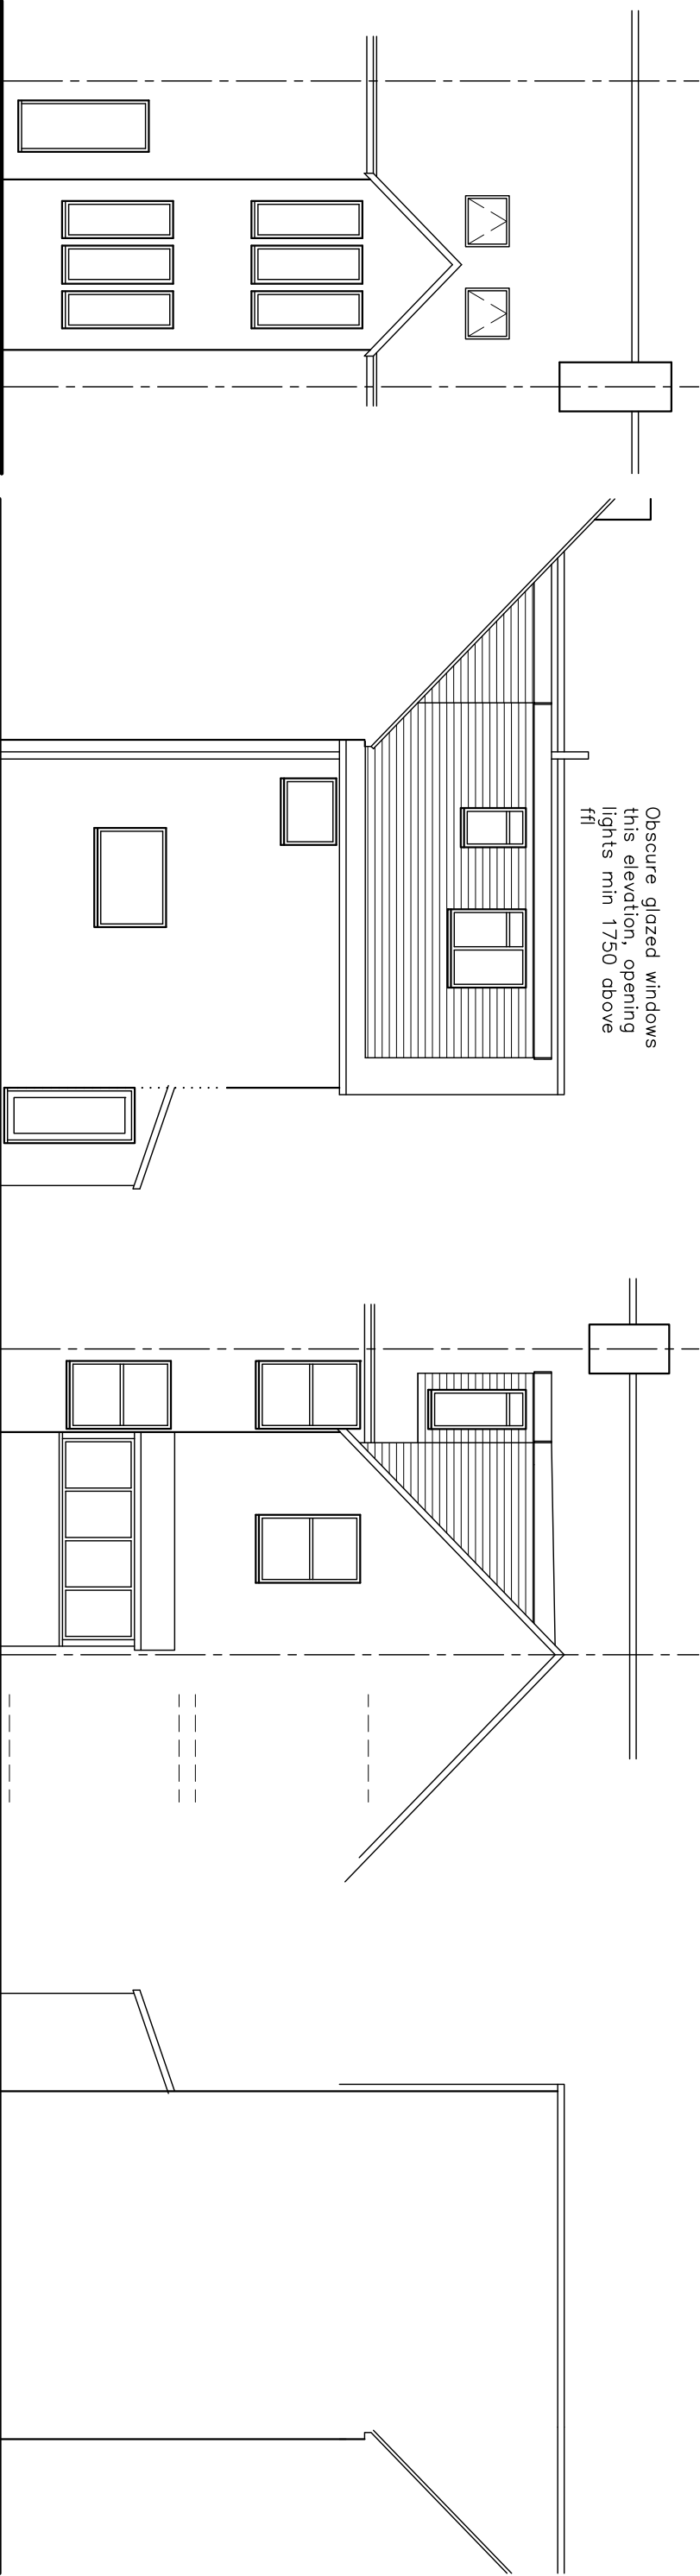

Front - North

Side - West


Rear - South

Side - East

Proposed finishes:
Roof: flat roof dormers
Walls: tile hung dormers and face brick to match existing colours
Fenestration: white uPVC to match existing style
Fascias, soffits, gutters etc. all to match existing

|A| Gf extension removed
Amendments: –

12/04/2015

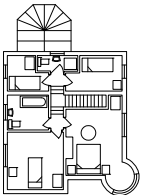Bryceson Shaw Associates <i>Surveyors and Designers</i> 2 Wellesley Court, Fitzalan Road, Littlehampton, West Sussex BN17 5JW Tel. 01903 734381 Mobile: 07889 651301 E-mail: brycesonshaw@btinternet.com		
Project: Proposed loft conversion and extension; 75 East Ham Road, Littlehampton BN17 7BQ		
Drawing: Plans and elevations as proposed		
For: Mr. N. Brooks		
Drawn: PKS	Date: July 2014	
Scales: 1:100	No.: 1635/01/02/A	
To scale when printed on A3		