


41 WESTERN ROAD
REF A/42/19L

NEIL ALLEN

EXISTING FLOOR PLAN

neilallen200@gmail.com.

FRGNC

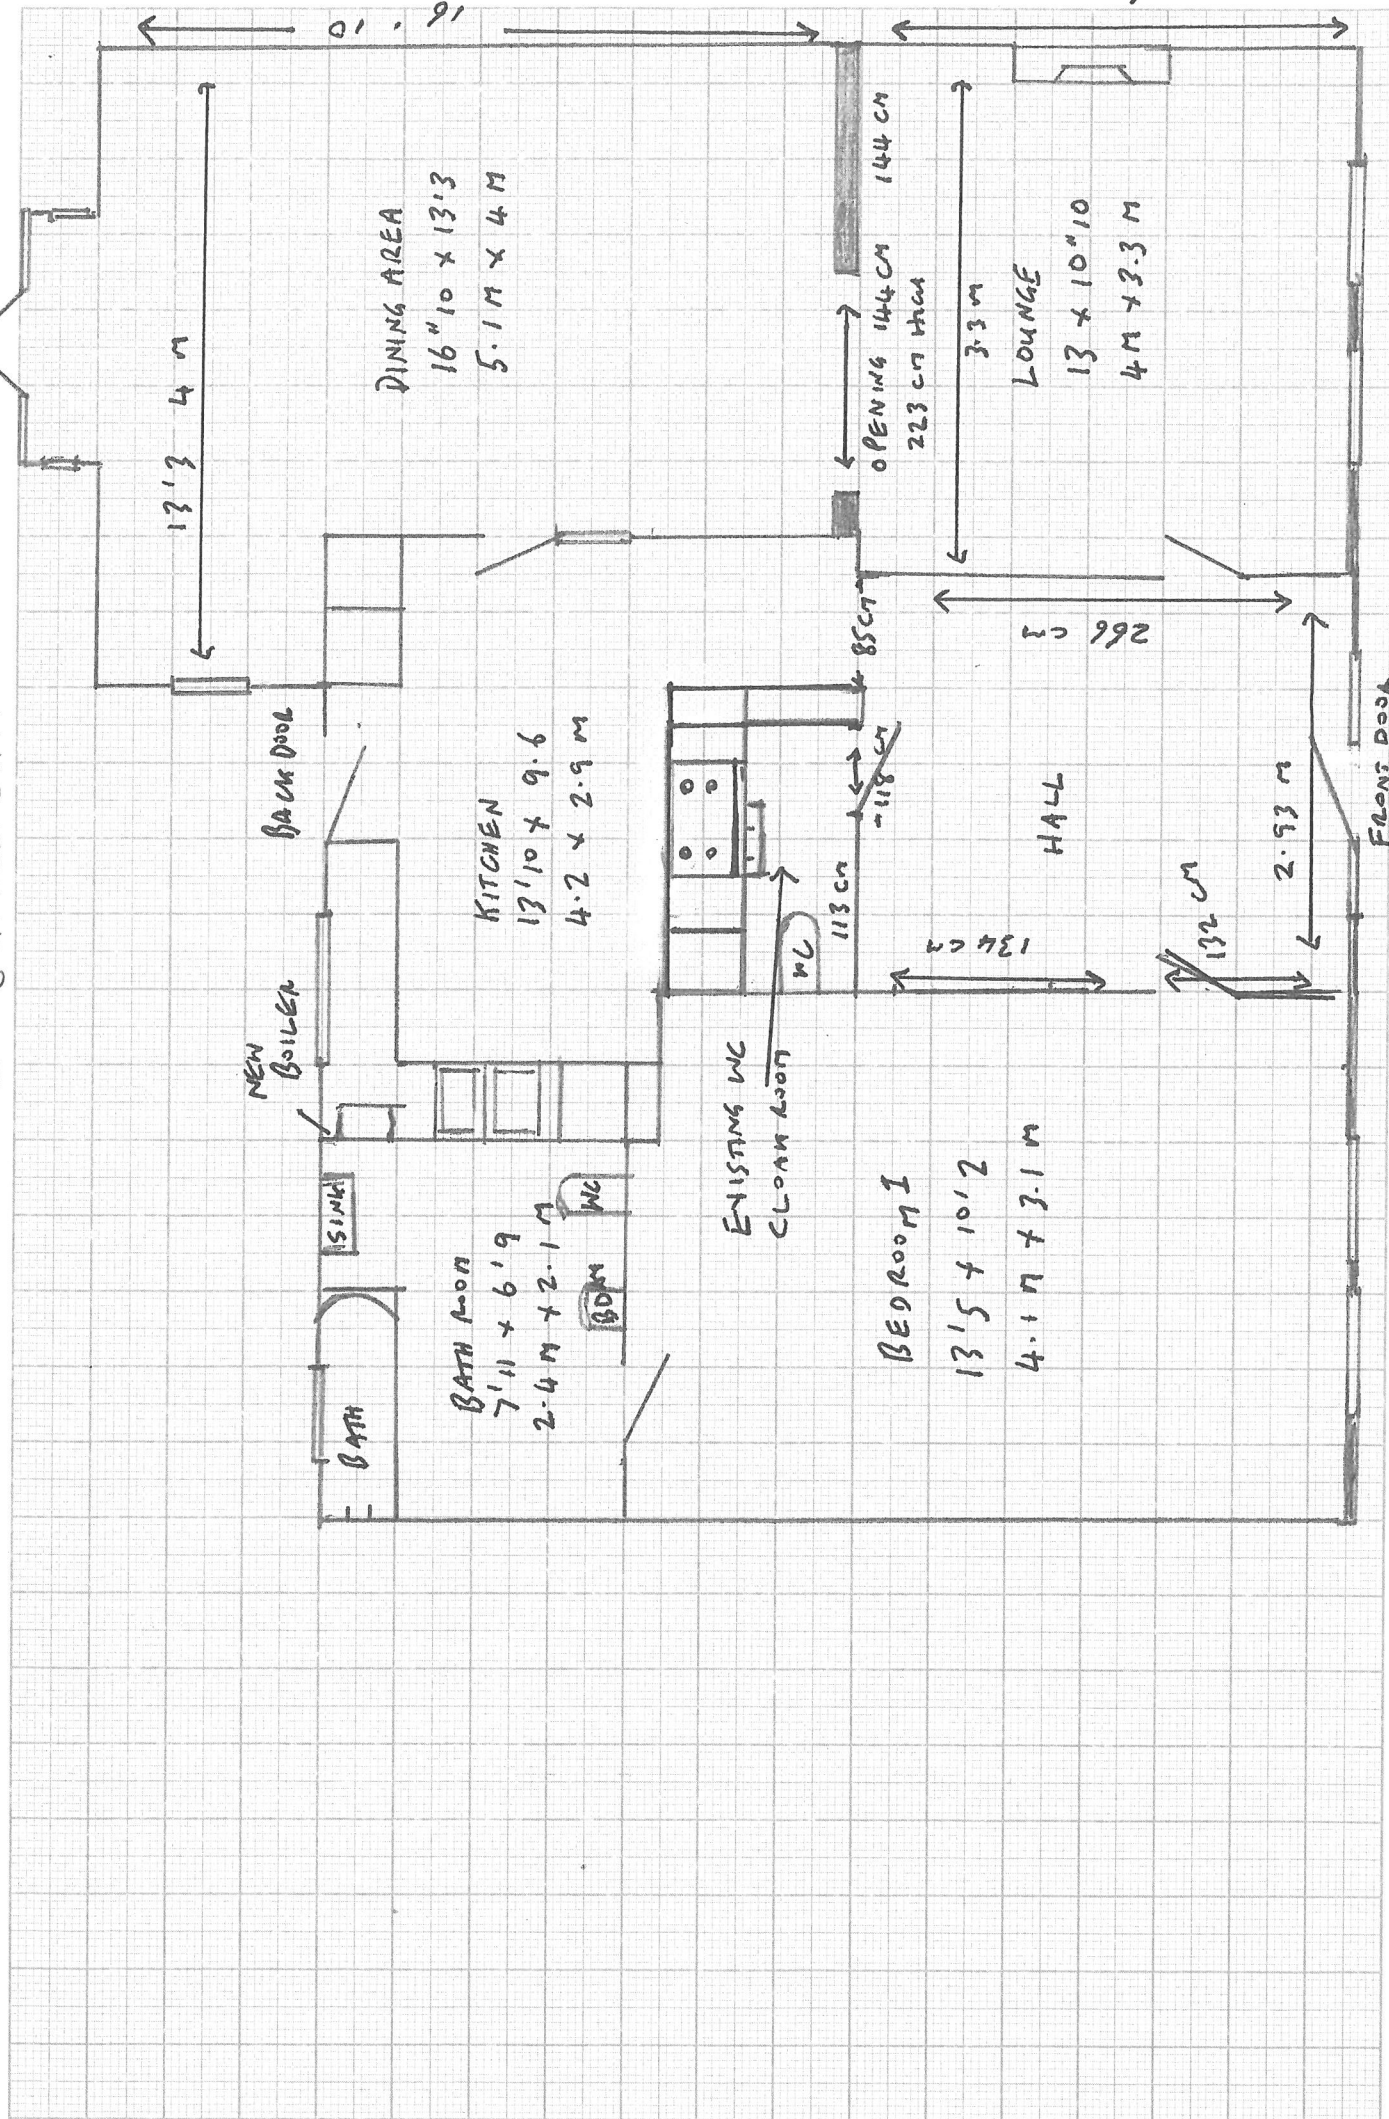

SCAE 1:50