




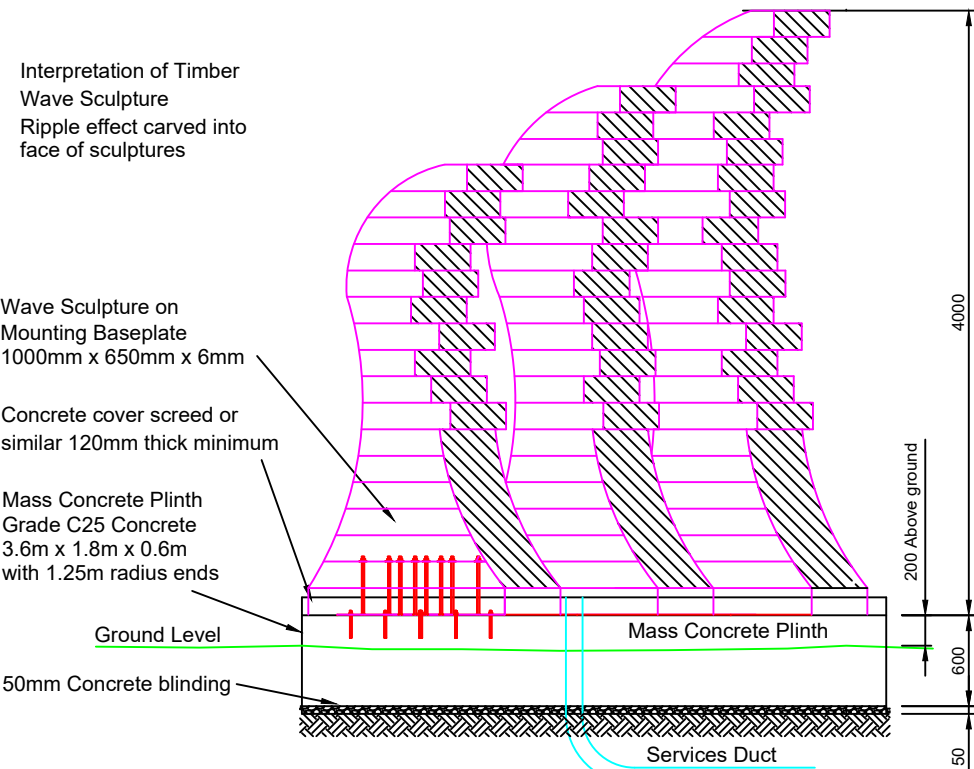

Elevation of Wave Sculpture

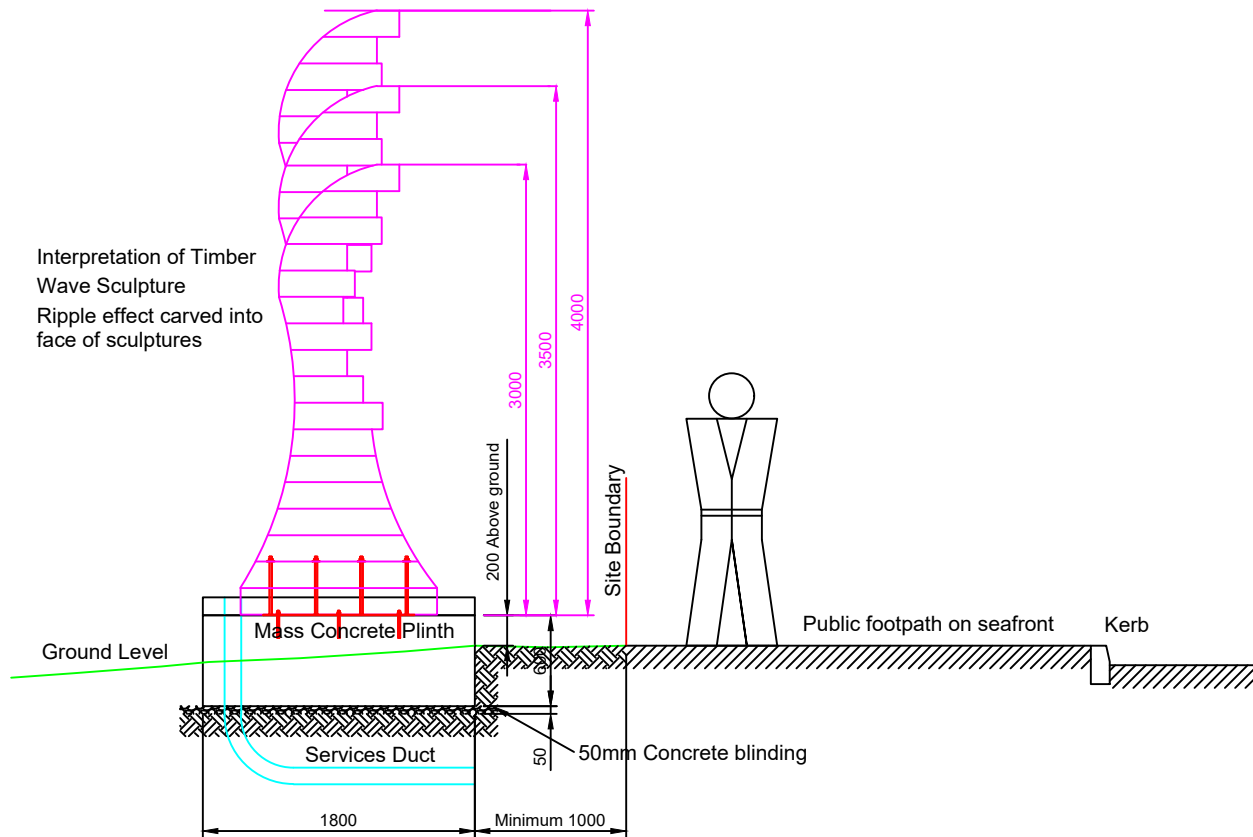

Section of Wave Sculpture

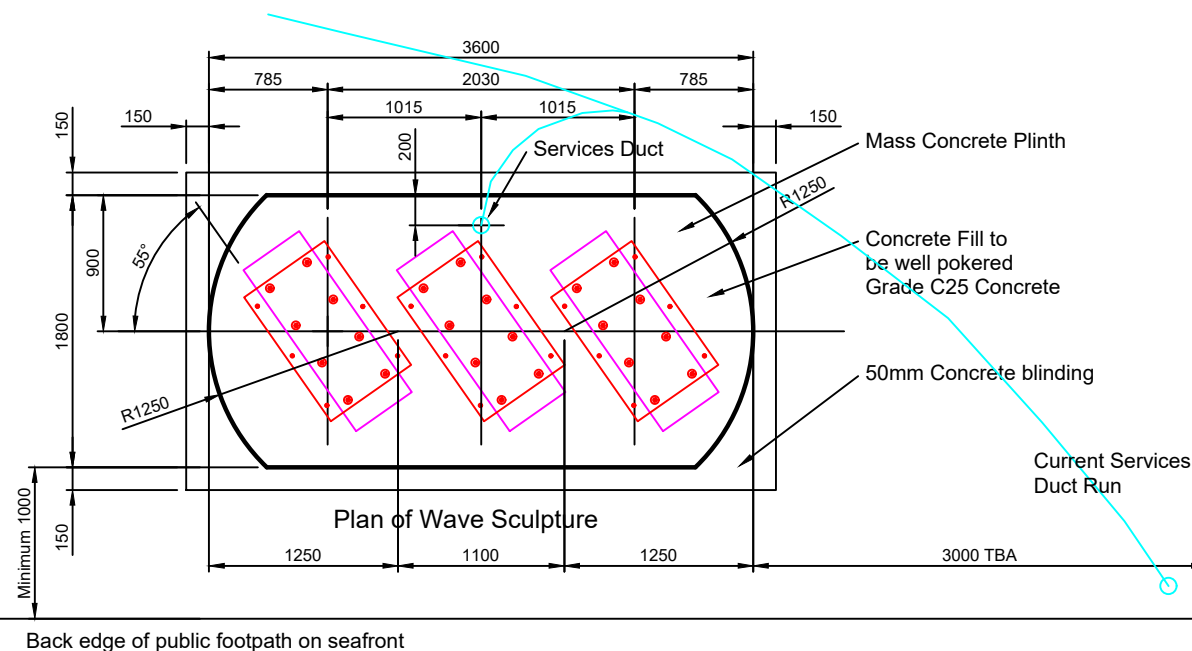

Plan of Wave Sculpture

Back edge of public footpath on seafront

Sea Road Kerb Line

Notes

E			
D			
C			
B	Updated for Planning	BT	21/07/20
A	Redrawn	S.D	20/09/19
Rev	Description	By	Date

Project:
The Littlehampton Wave
Leisure Centre

Drawing Title:
Plan & Elevation of Sculpture
Concrete Plinth

Drawn by: S.D/BT

Checked by:

Date: 20/09/2019

Scale: 1:50

Arun District Council
Arun Civic Centre
Maltravers Road
Littlehampton
West Sussex
BN17 5LF
Tel: 01903 737500
Email: Engineering.Services@arun.gov.uk

Original Sheet Size - A3

Drawing Number:
04051404

Rev:
B