


Planting block	Plant name	Number	Size at planting
A	Stipa tenuissima	30	3L
A	Echinacea purpureum 'Vintage Wine'	15	3L
A	Sedum 'Herbstfreude'	15	3L
B	Calamagrostis brachytricha	10	3L
B	Rudbeckia fulgida sullivantii	15	3L
B	Achillea 'Moonshine'	12	3L
B	Allium sphaerocephalon	30	Bulb
C	Calamagrostis brachytricha	15	3L
C	Sedum 'Herbstfreude'	12	3L
C	Eryngium giganteum	10	3L

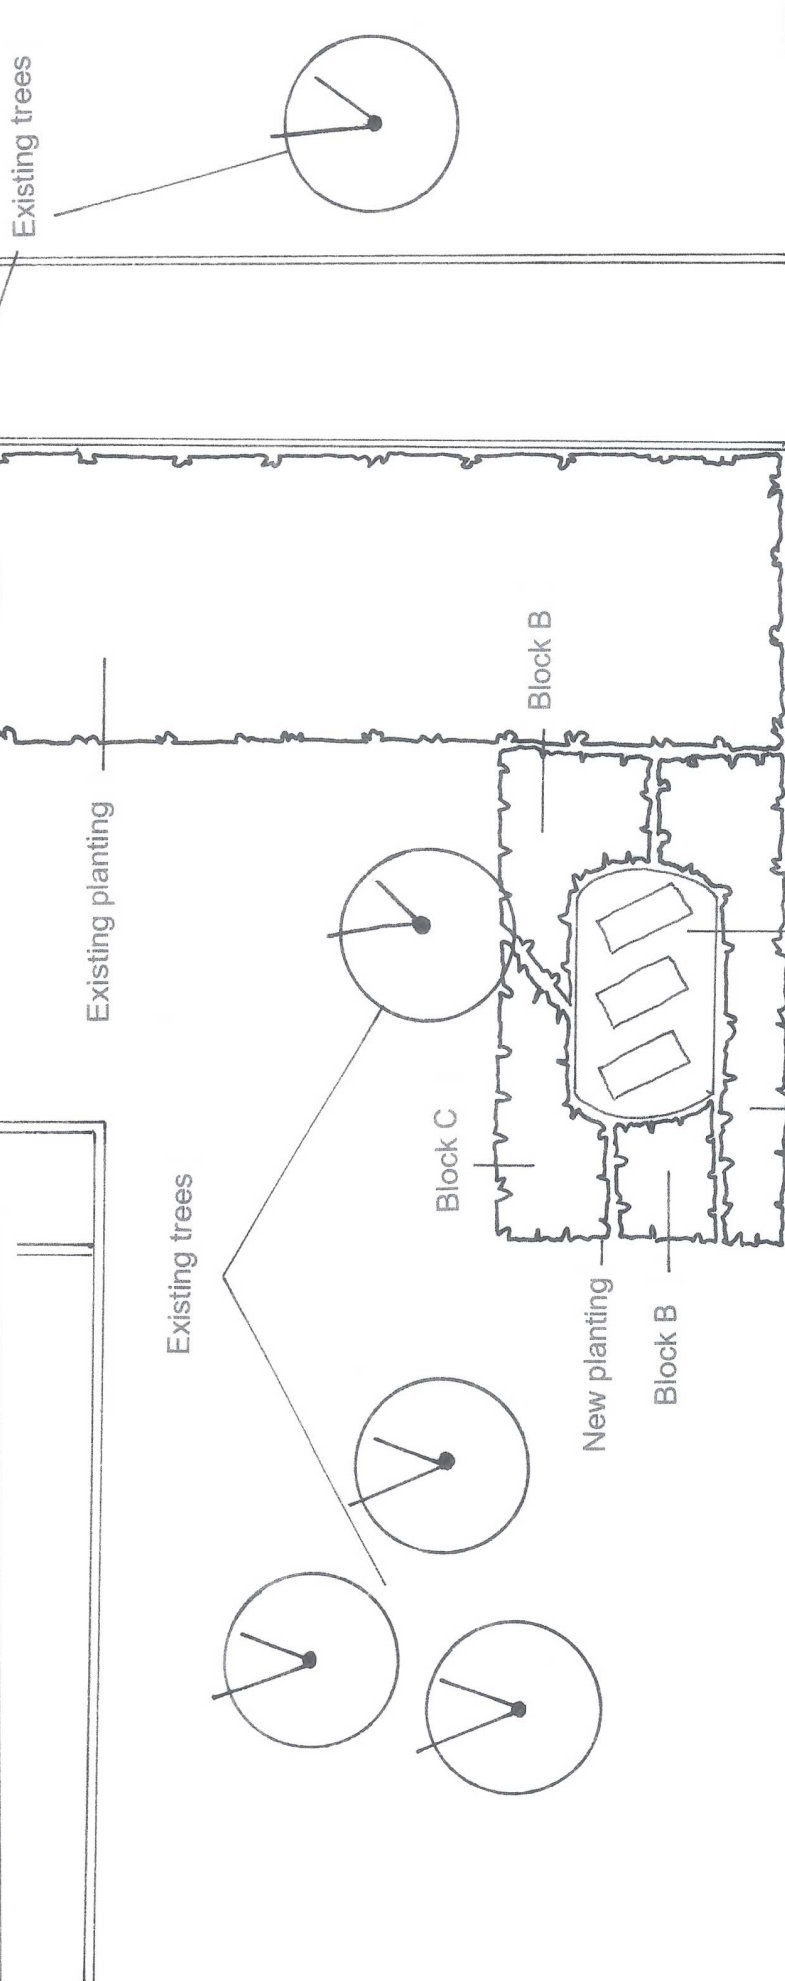

Block A Totem structure

Job Title LITTLEHAMPTON LEISURE CENTRE DEMOLITION & REINSTATEMENT	Dwg No.	L400/203/4
	Scale	1:100 @A4
	Drawn By	R.A
	Date	JULY 2020
Drawing TOTEM PLANTING		

ARUN
DISTRICT COUNCIL
Greenspace Service
Bognor Regis Town Hall
Clarence Road, Bognor Regis
West Sussex, PO21 1LD
(01903) 737500

SEA ROAD