
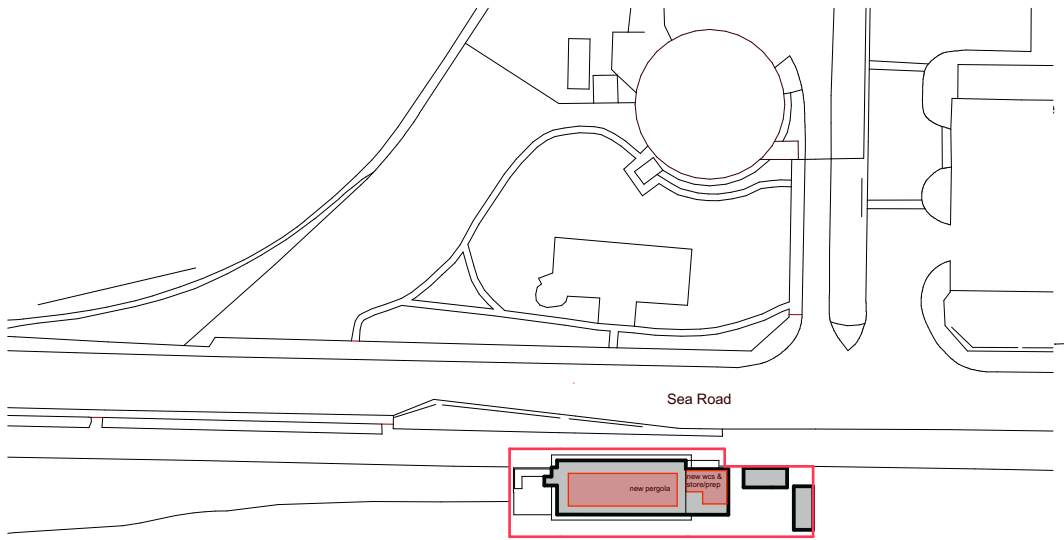
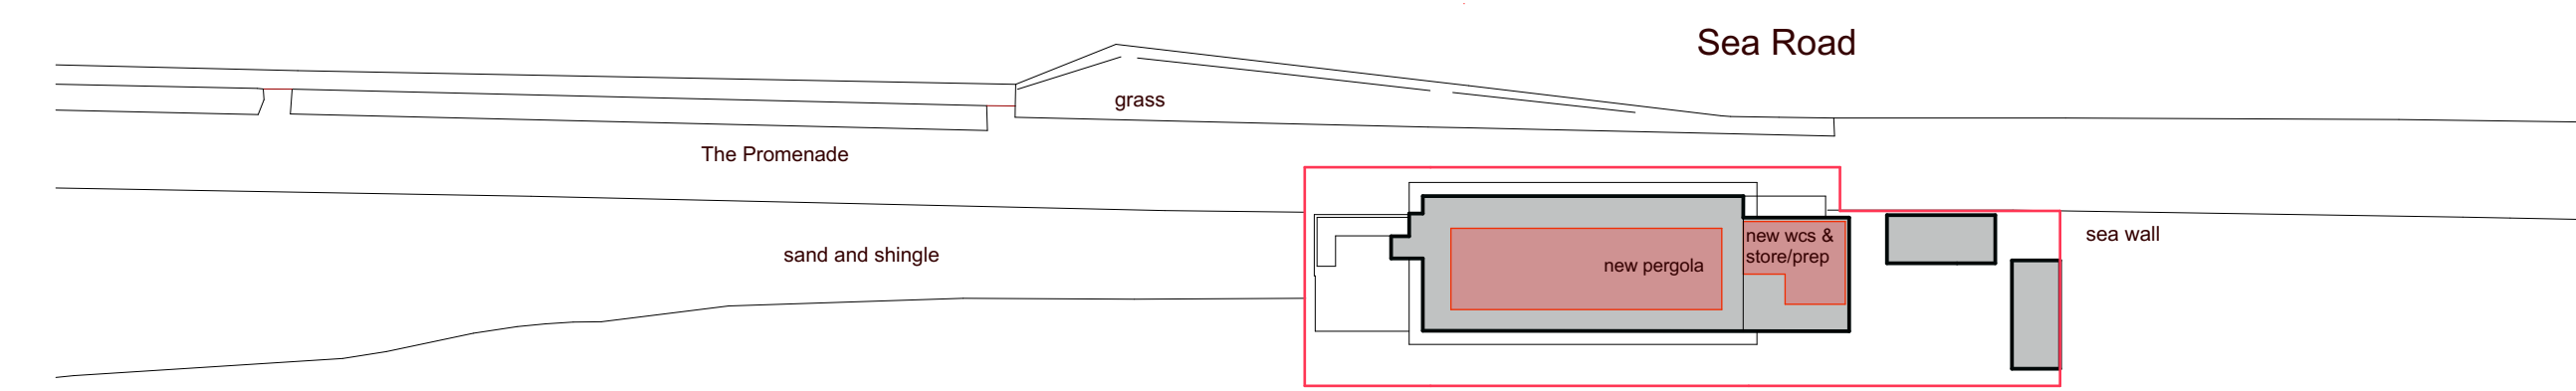


scalebar 1 : 500 @ A3

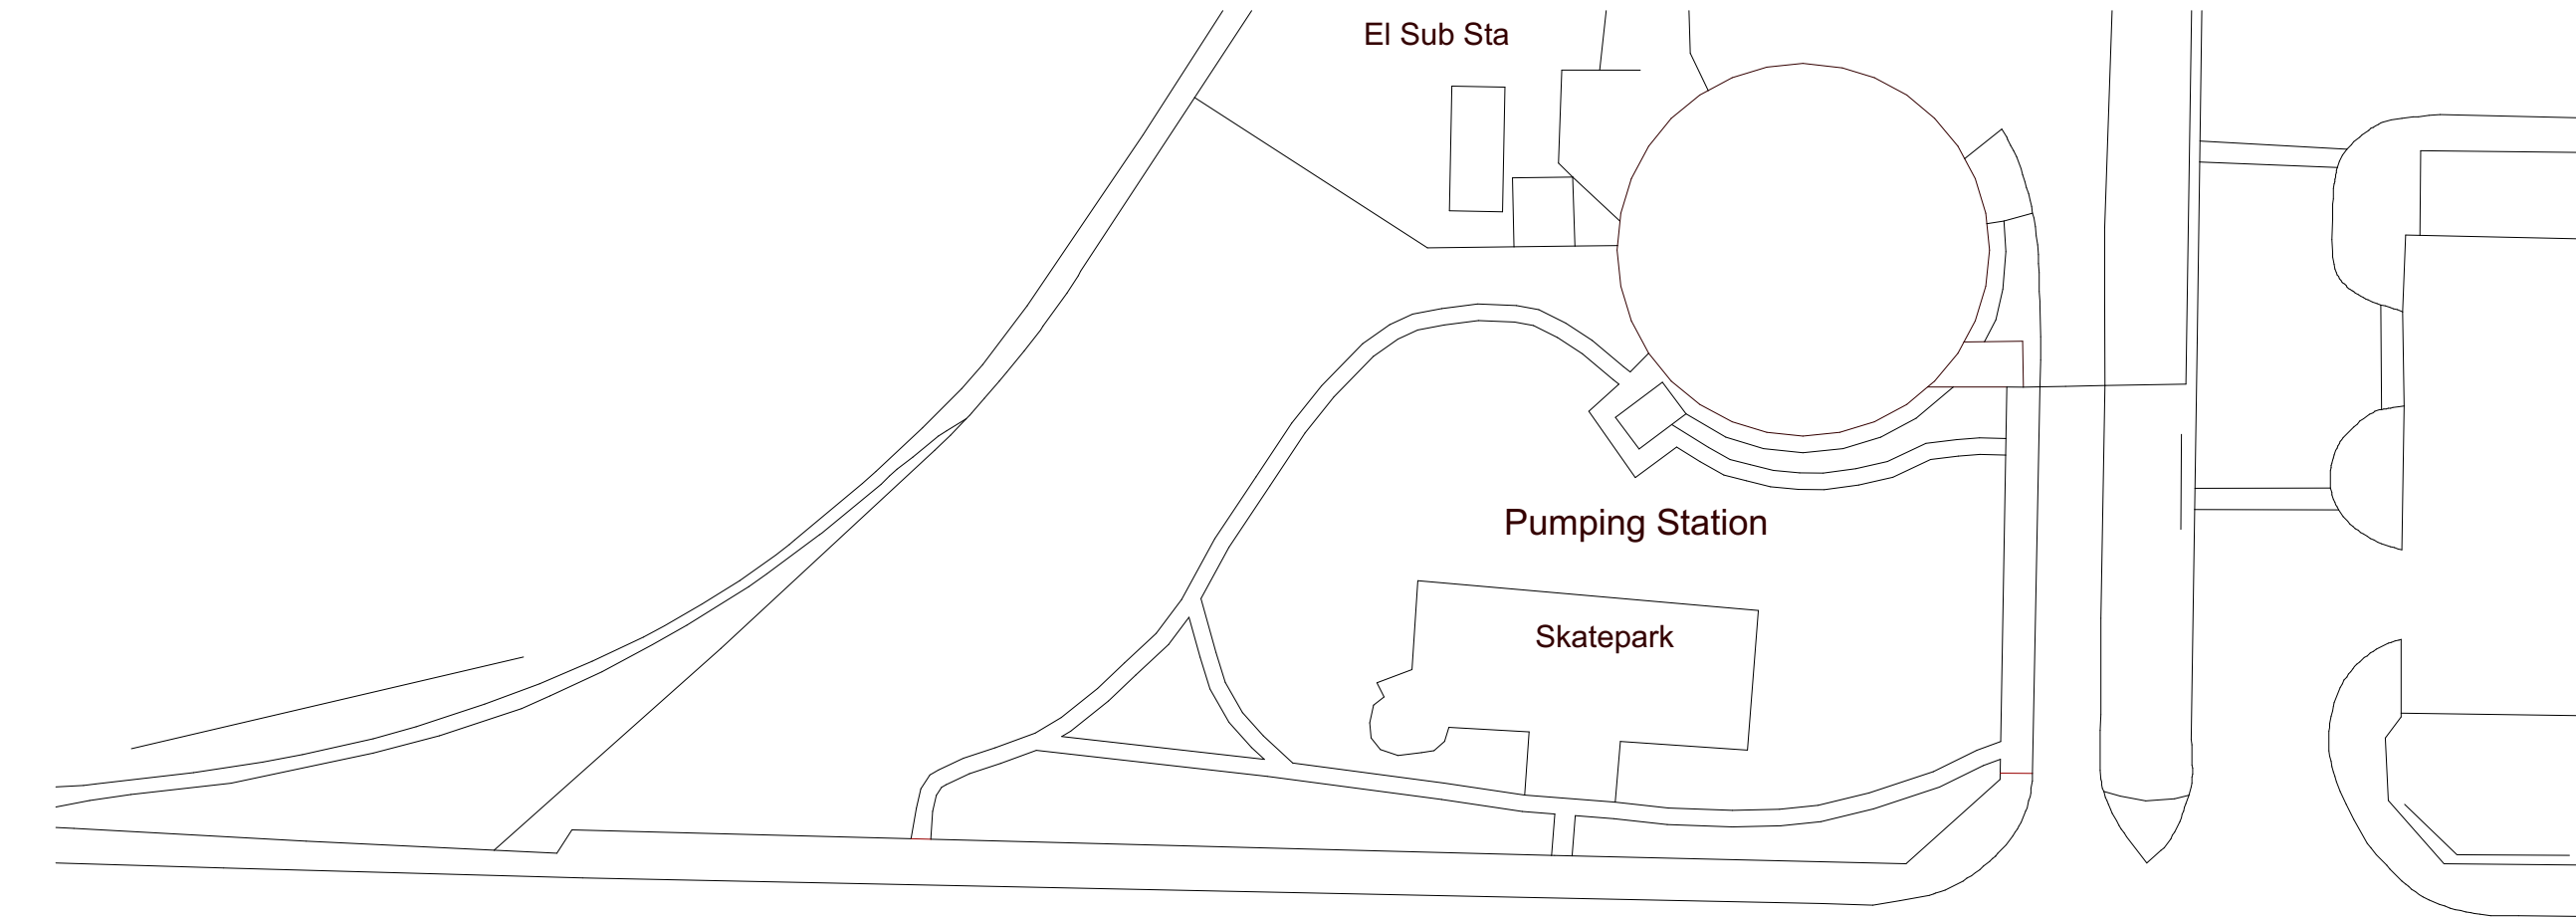

Client JAMIE HAWKINS
Project KITE SURF CAFE
NEW FIRST FLOOR PERGOLA
BEACH ROAD
LITTLEHAMPTON
Drawing Title BLOCK & LOCATION PLAN