
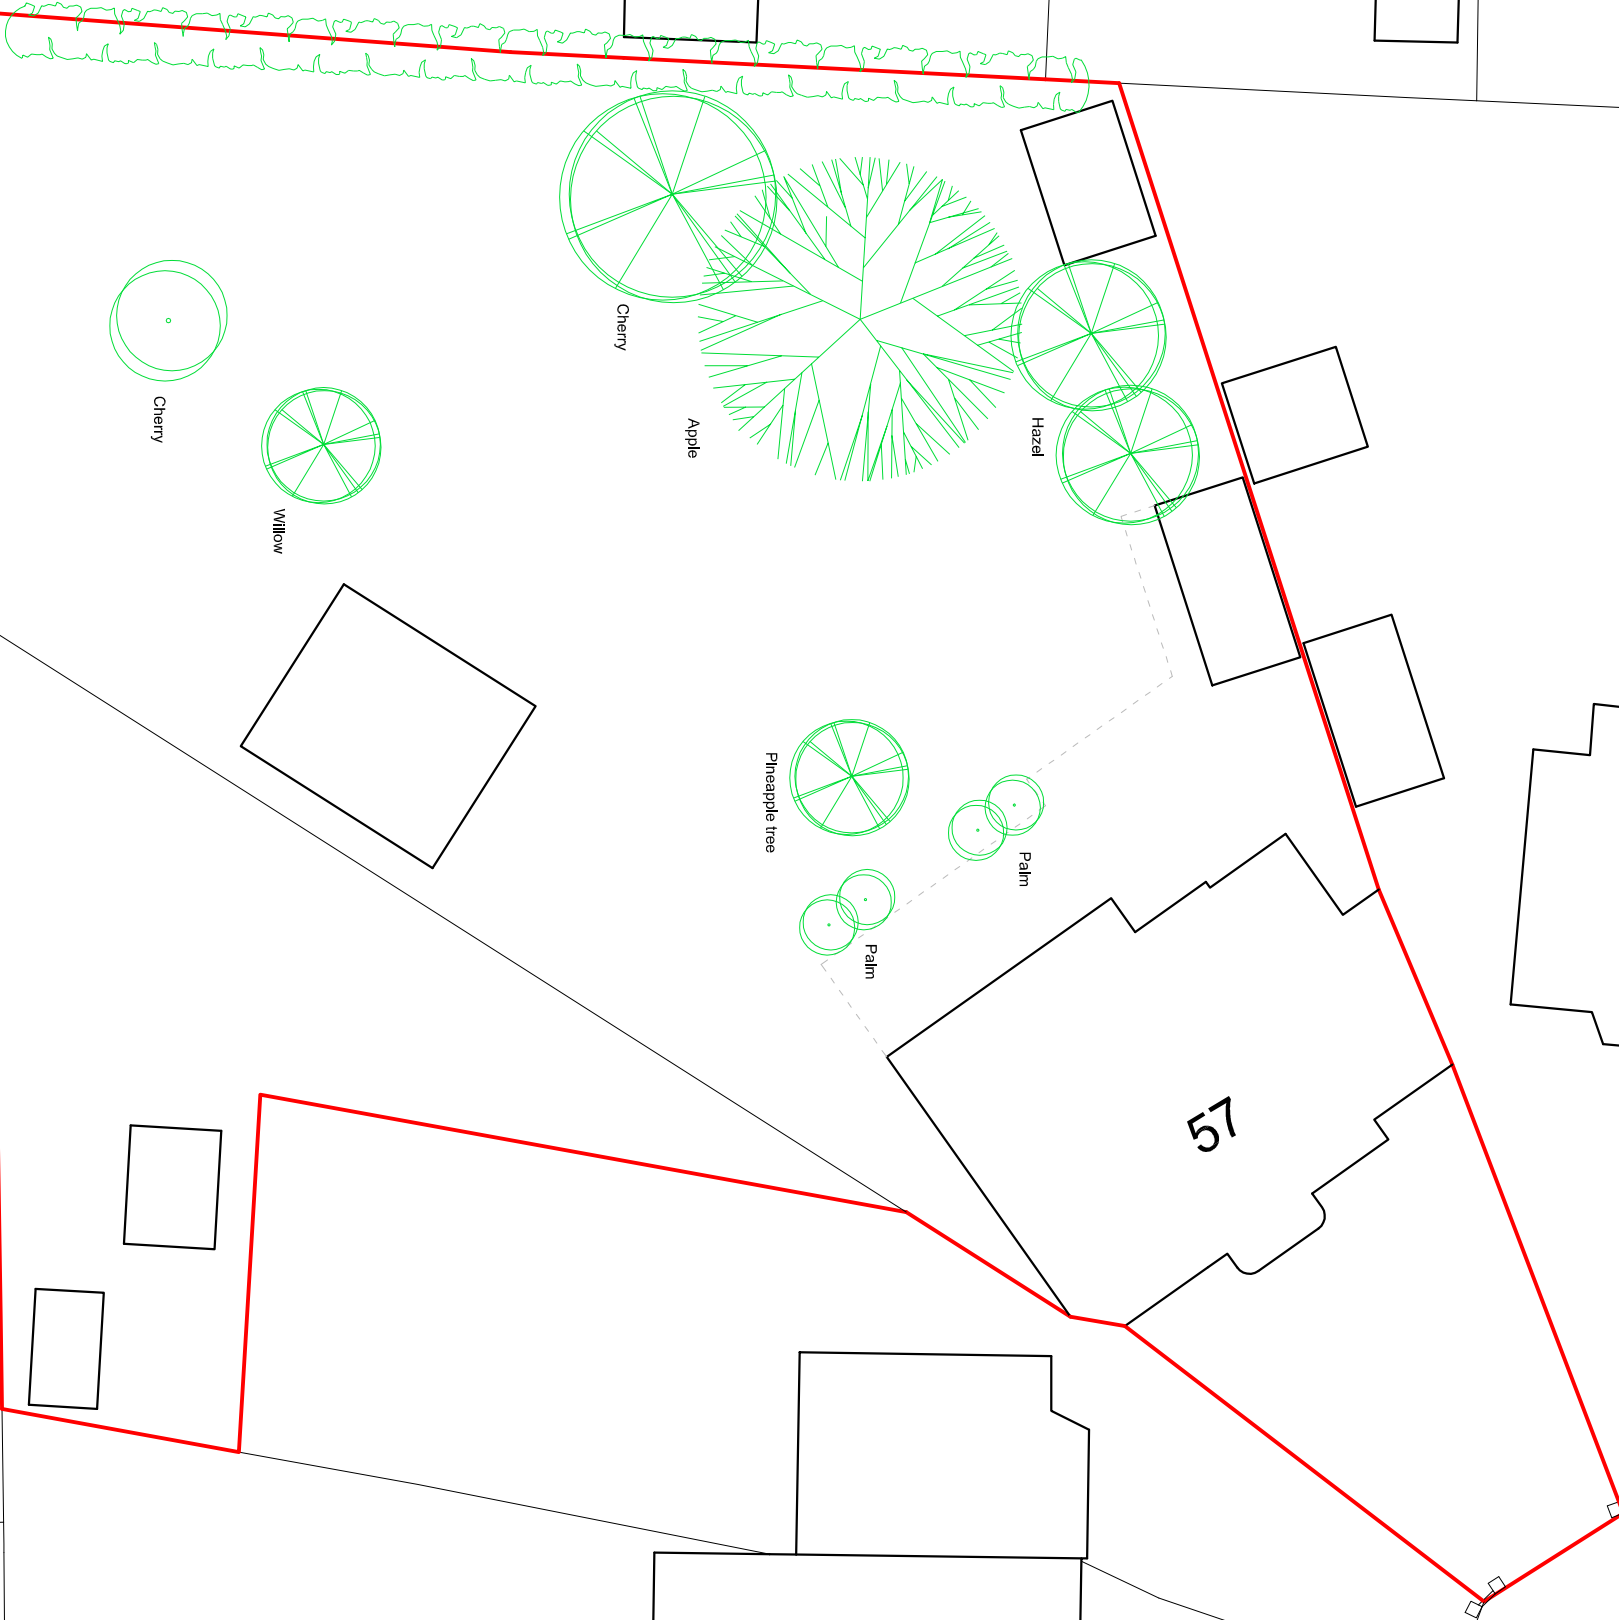


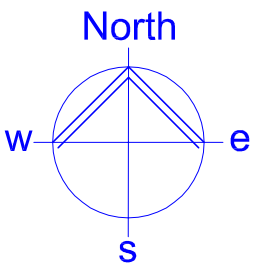

EXISTING BLOCK PLAN - 1/200

SUSSEX BUILDING CONSULTANCY LIMITED

57 STANLEY ROAD, LITTLEHAMPTON,
WEST SUSSEX.

SCALE - 1/200 REV - B DATE - 07/01/2014

LABC

3 NORTHGATE ROAD
POWELL ROAD
POWELL ROAD
TEL - (01243) 861379