



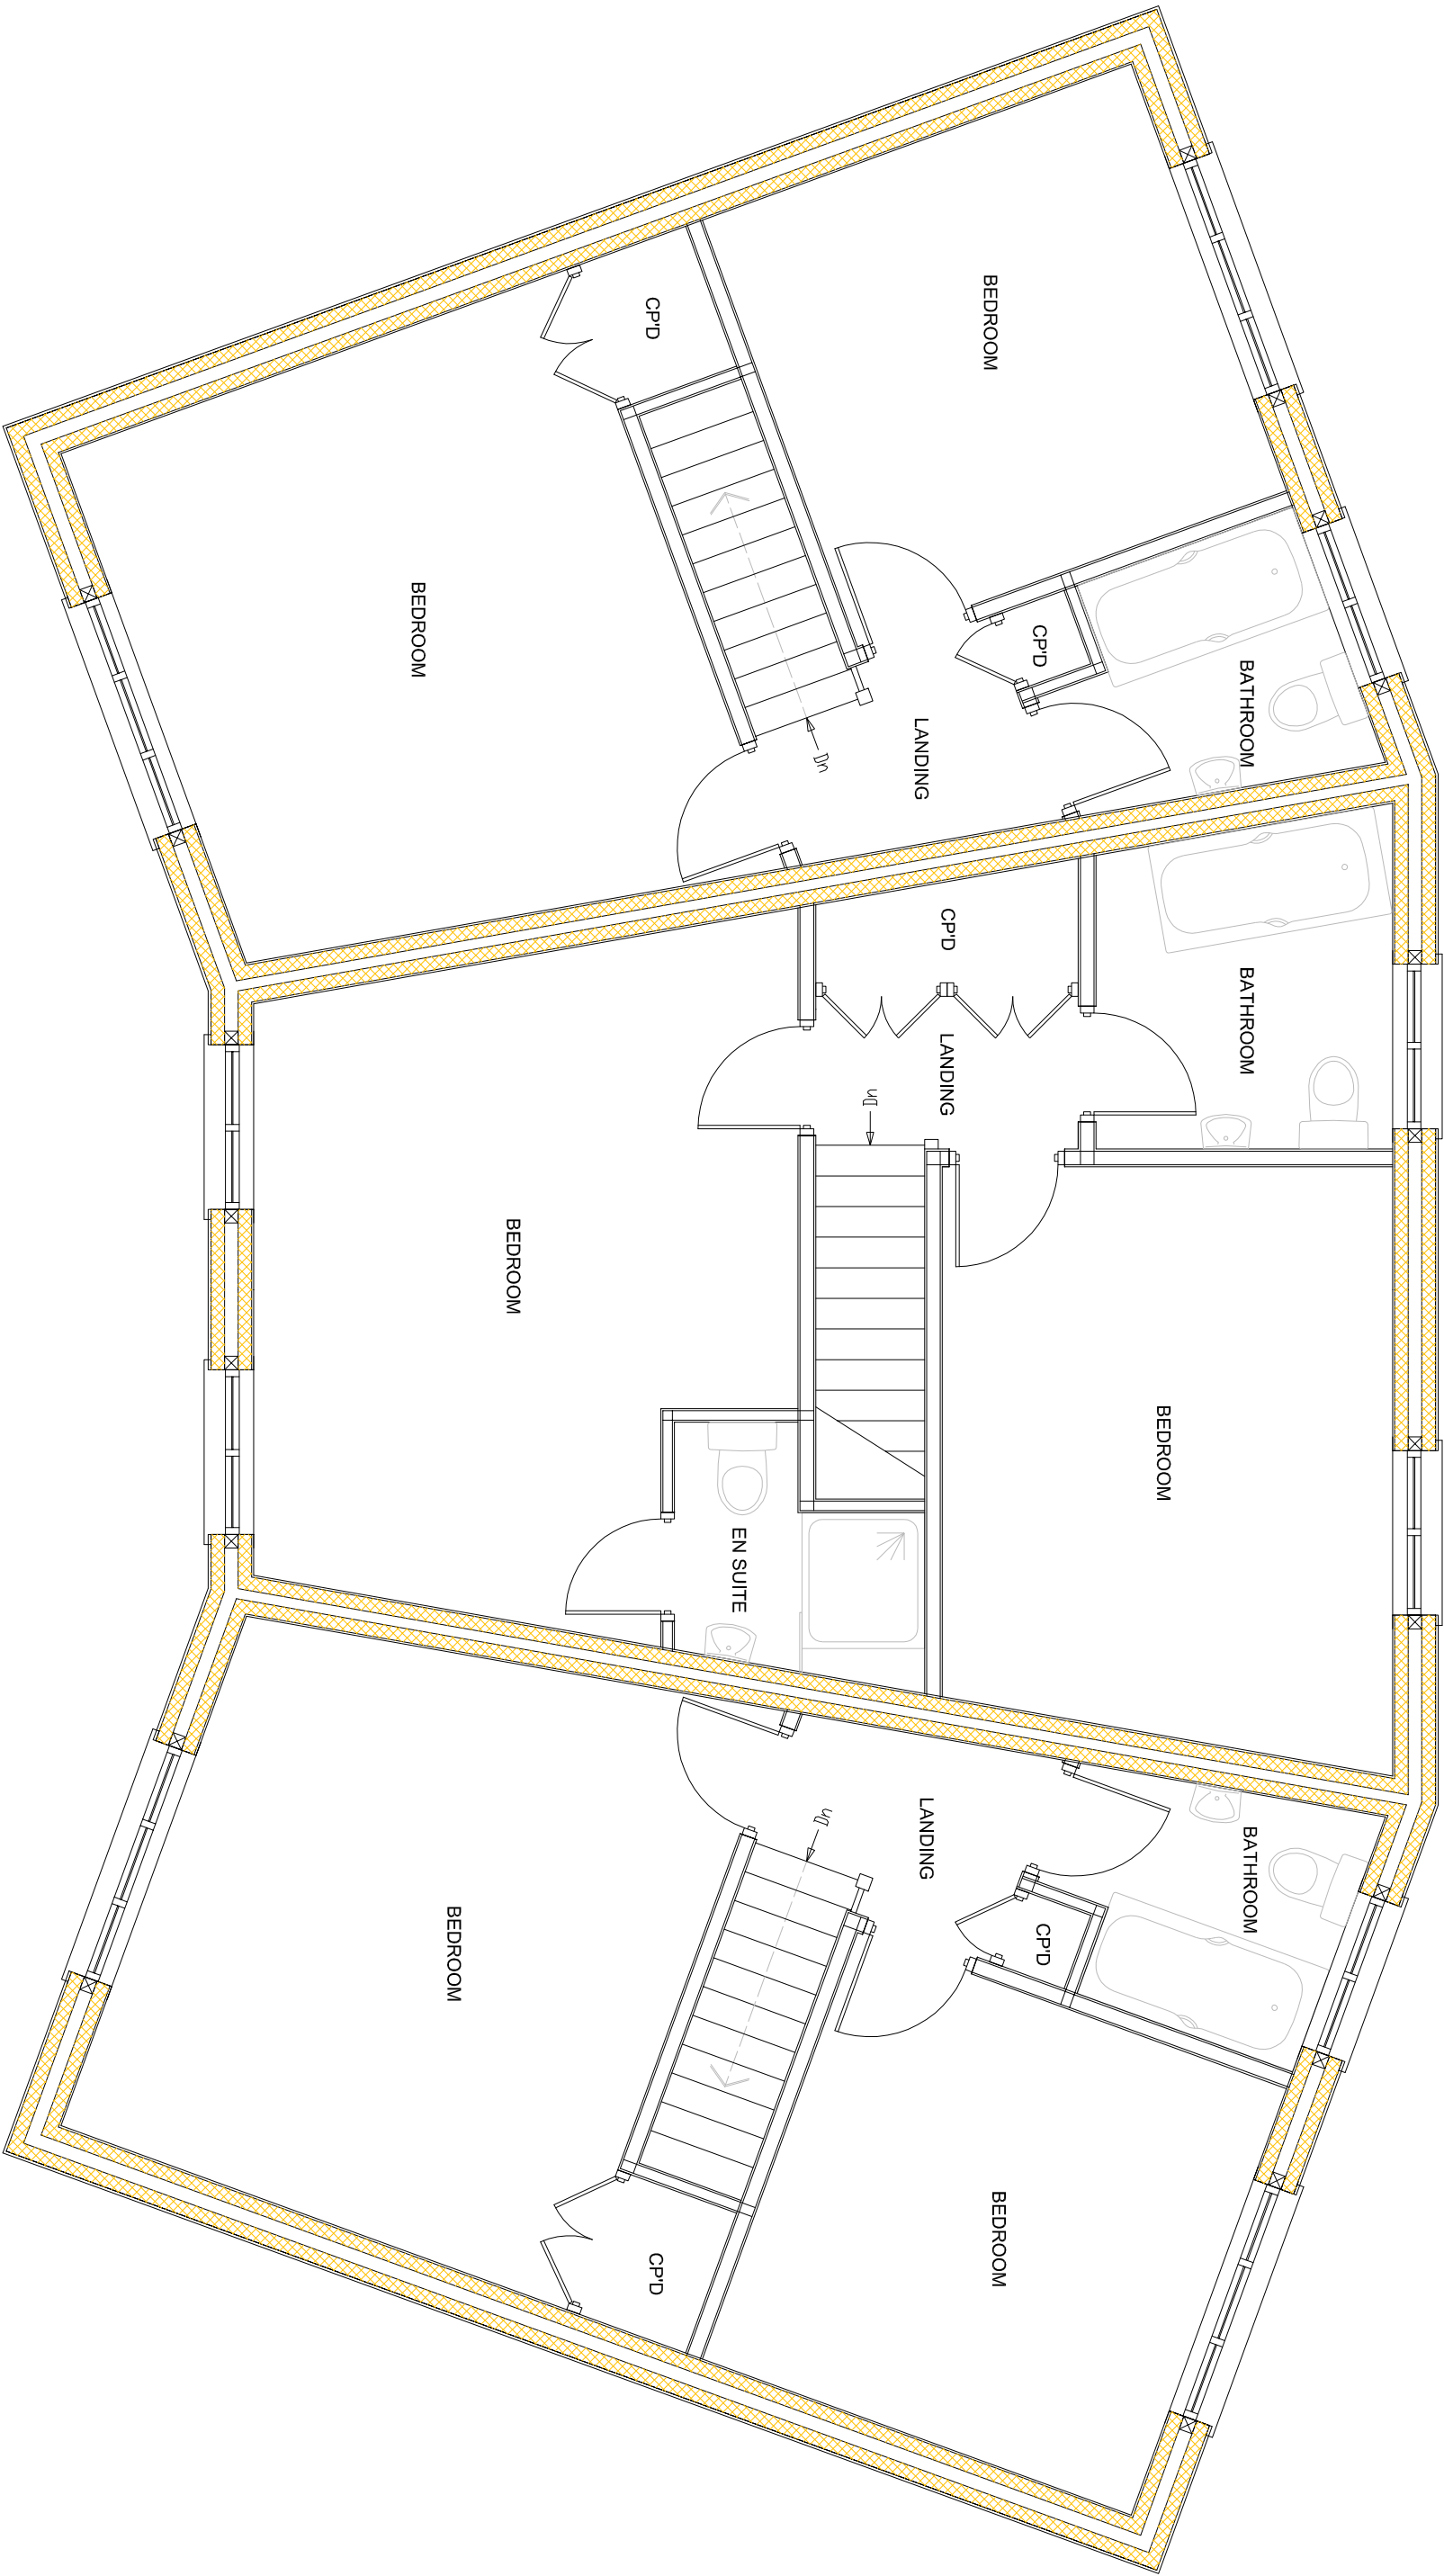

FIRST FLOOR PLAN

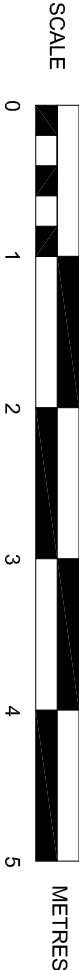

SUSSEX BUILDING CONSULTANCY LIMITED

57 STANLEY ROAD, LITTLEHAMPTON,
WEST SUSSEX.

SCALE - 1/50 REV - A DATE - 29/04/2014



LABC

3 NORTHGATE ROAD
BOGNOR REGIS
PO21 5LZ

TEL/FAX - (01243) 861379