


GROUND FLOOR PLAN

SUSSEX BUILDING CONSULTANCY LIMITED

57 STANLEY ROAD, LITTLEHAMPTON,
WEST SUSSEX.

SCALE - 1/50 REV - A DATE - 29/04/2014

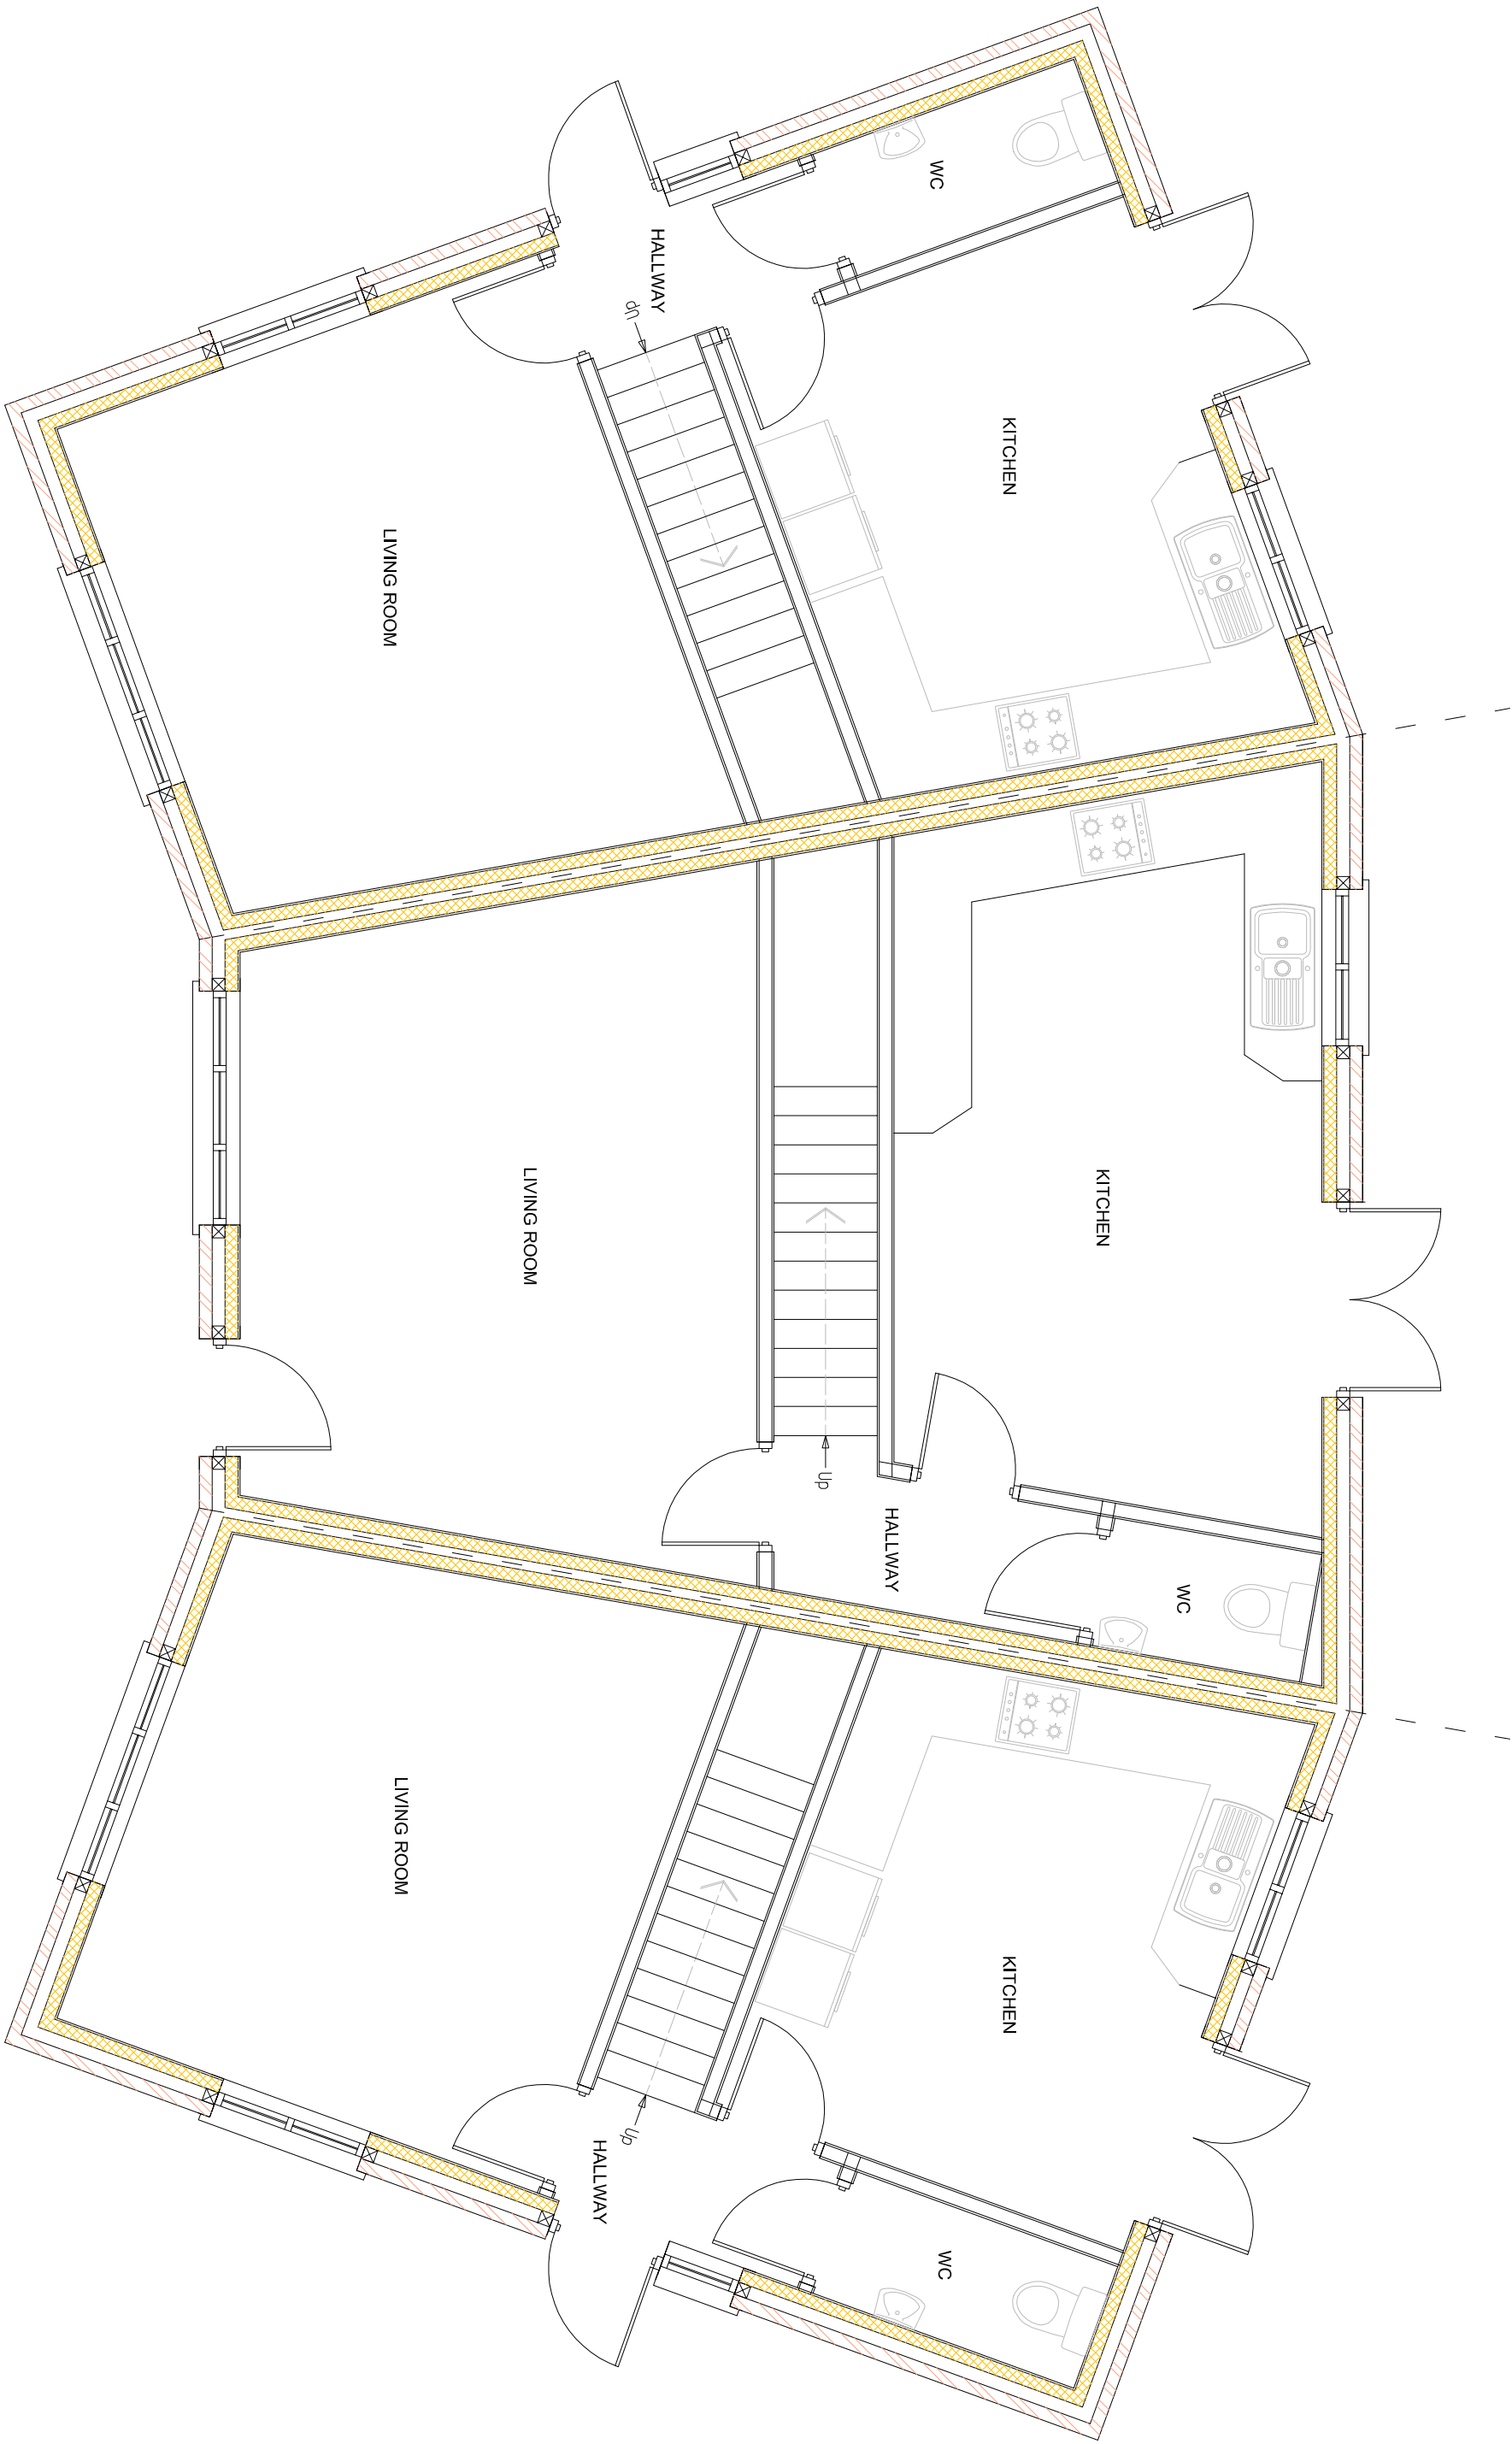

partner
LABC

3 NORTHGOTE ROAD
BOGNOR REGIS
PO21 5LZ
TEL/FAX • (01243) 861379