




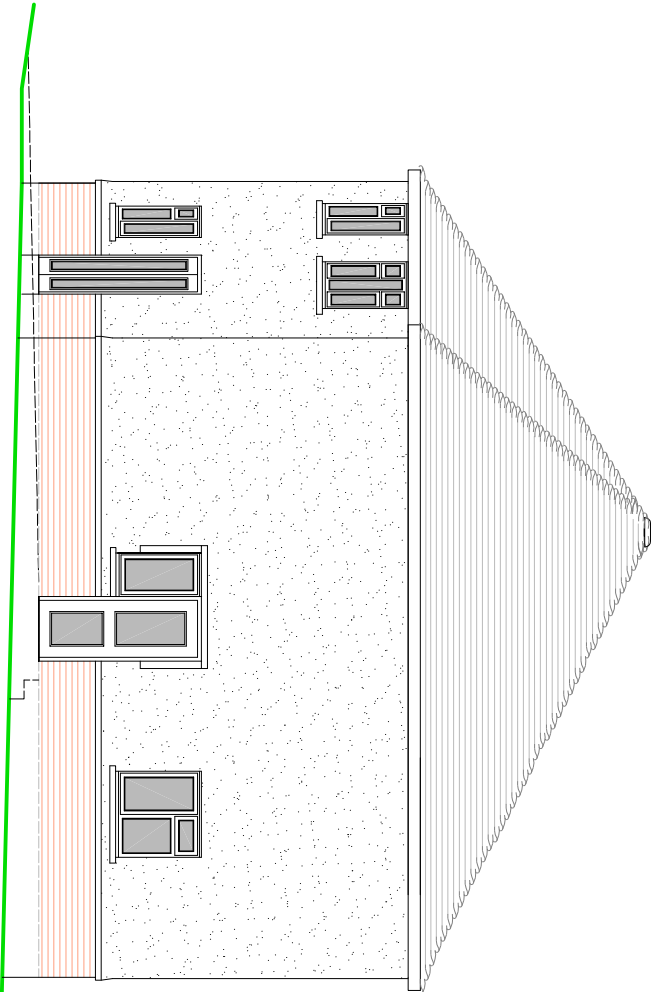

SIDE ELEVATION

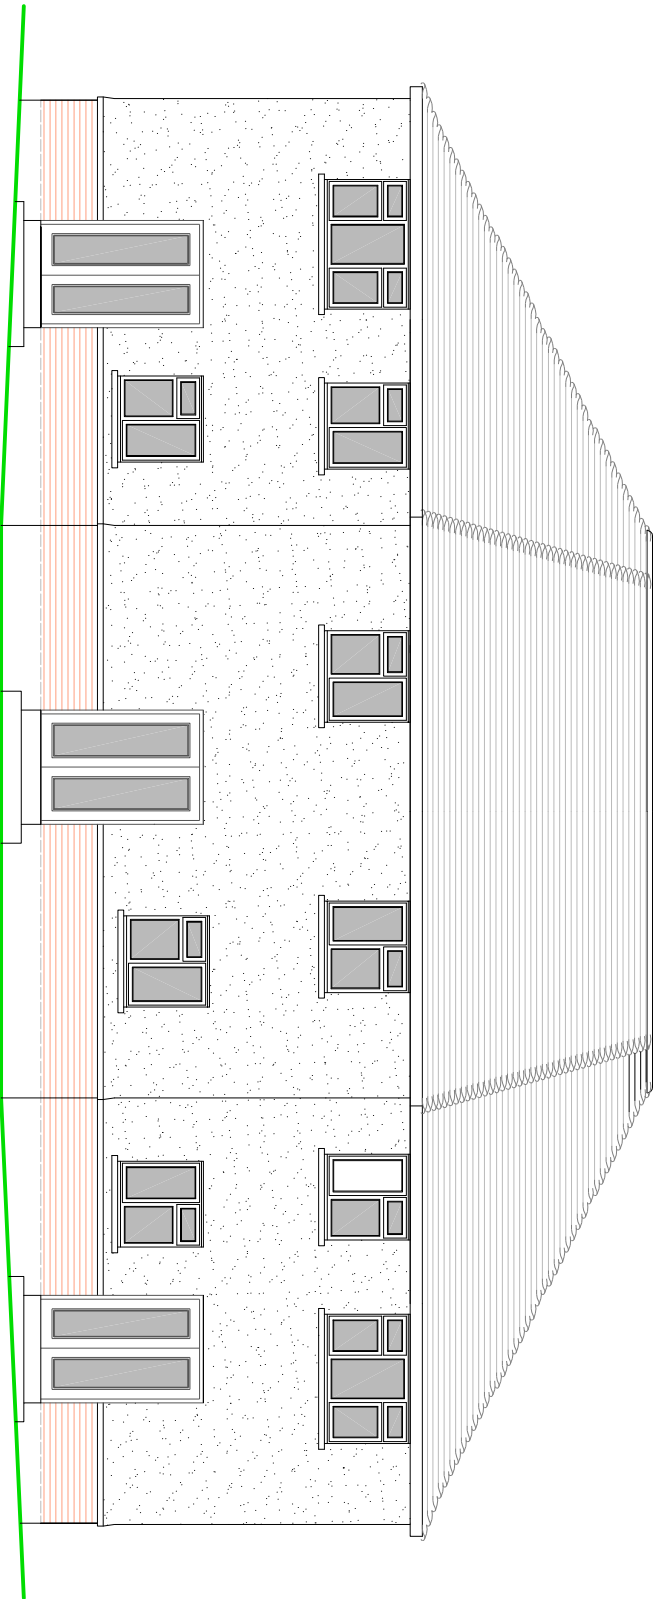

REAR ELEVATION

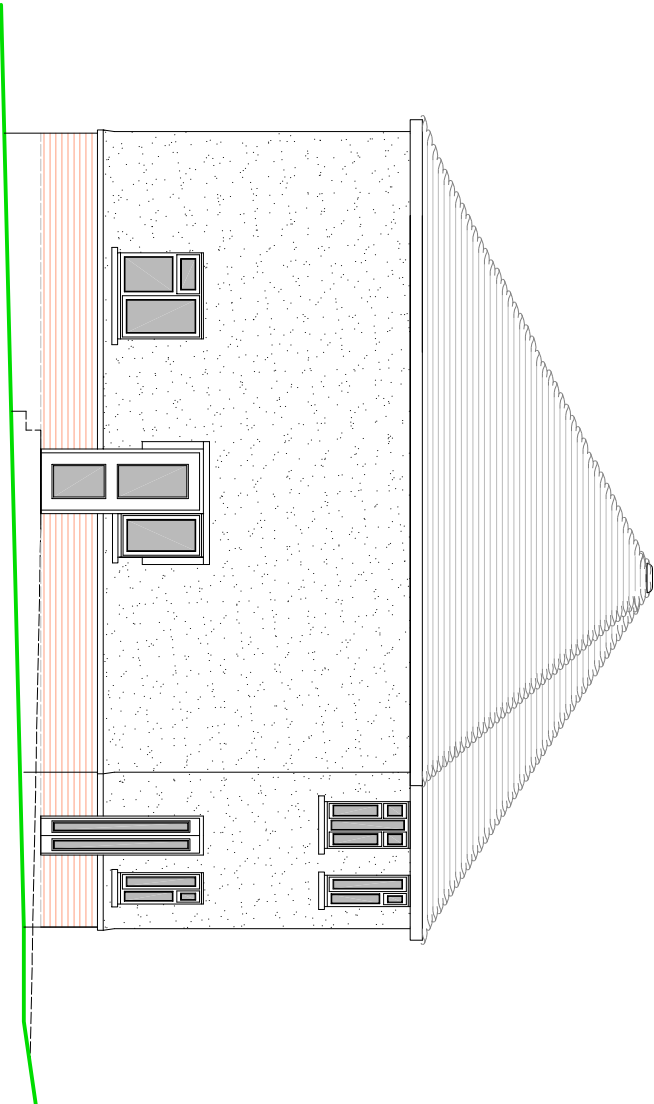


SIDE ELEVATION

NOTES

- ROOF - Plain tiles to pitched roof to match in with adjacent properties.
- WALLS - Pebble dash render to external walls with face brick plinth detail.
- WINDOWS/DOORS - White PVC double glazed units.

PROPOSED ELEVATIONS

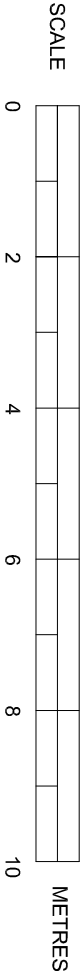

SUSSEX BUILDING CONSULTANCY LIMITED

57 STANLEY ROAD, LITTLEHAMPTON,
WEST SUSSEX.

SCALE - 1/100 REV - A DATE - 29/04/2014



LABC
PARTNER
3 NORTHGATE ROAD
BOGNOR REGIS
PO21 9LZ
TEL - (01243) 861379