



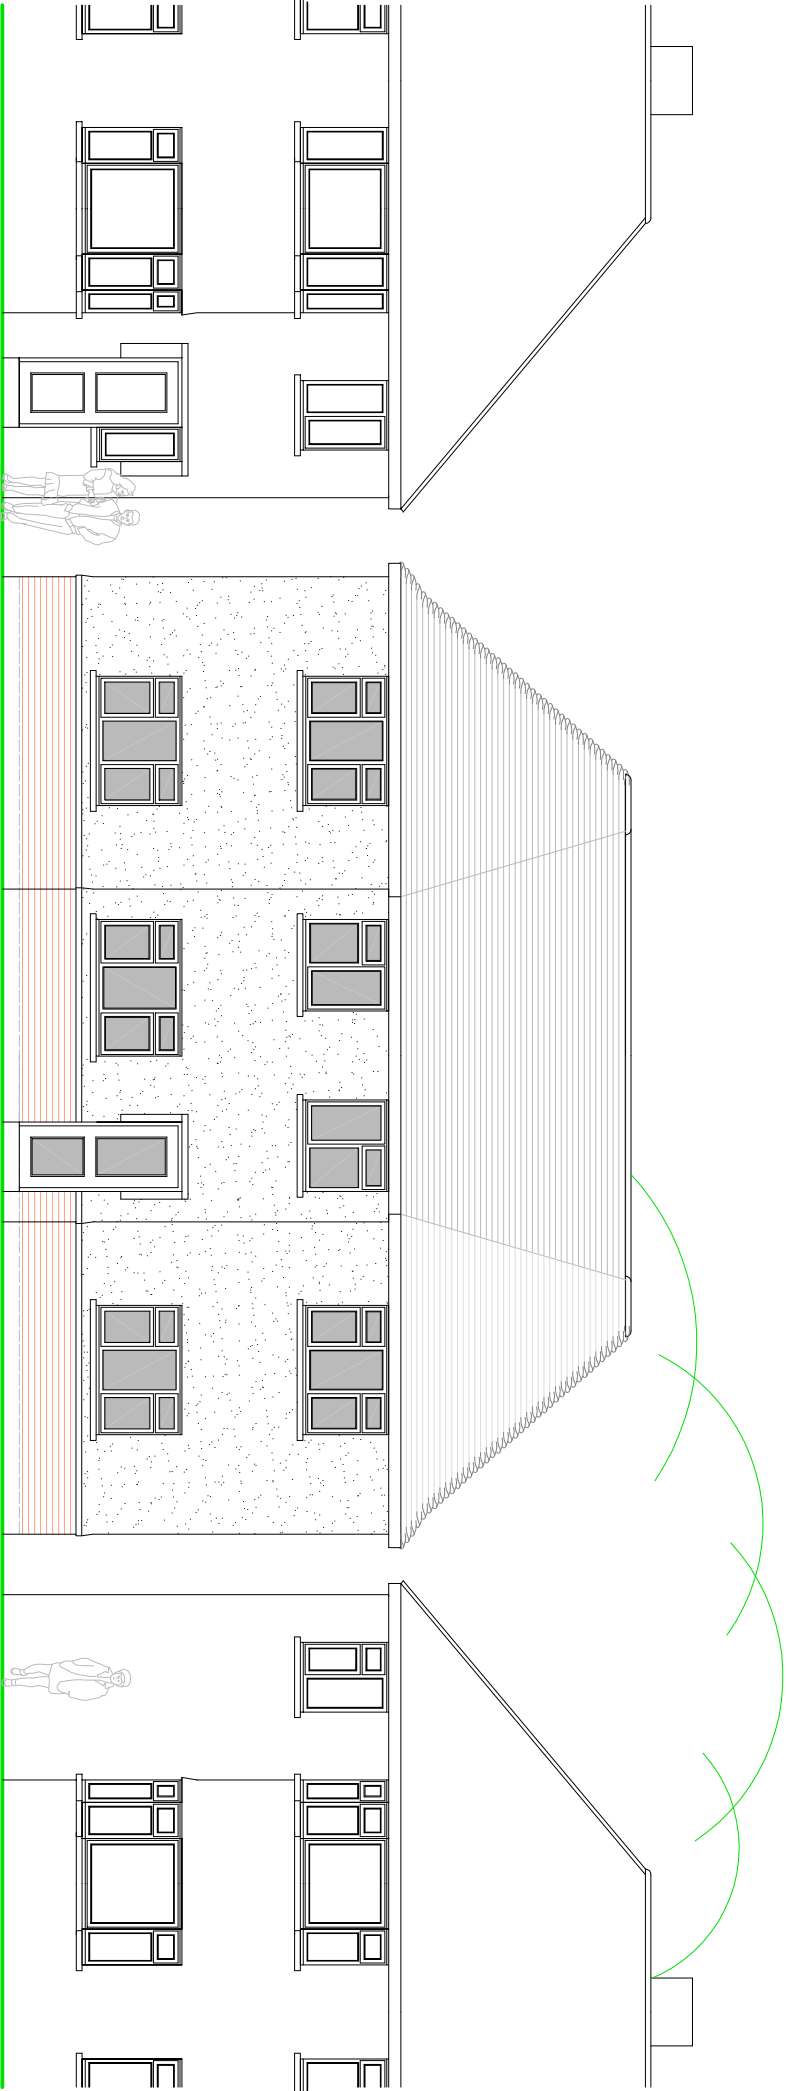

PROPOSED STREETSCENE ELEVATION

NOTES

- ROOF - Plain tiles to pitched roof to match in with adjacent properties.
- WALLS - Pebble dash render to external walls with face brick plinth detail.
- WINDOWS/DOORS - White PVC double glazed units.

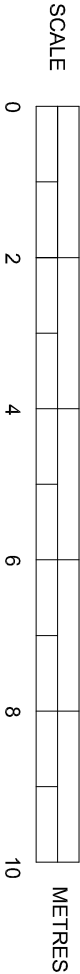

SUSSEX BUILDING CONSULTANCY LIMITED

57 STANLEY ROAD, LITTLEHAMPTON,
WEST SUSSEX.

SCALE - 1/100 REV - DATE - 31/04/2014



partner
LABC

3 NORTHGATE ROAD
BOGNOR REGIS
PO21 3LZ
TEL - (01243) 861379