


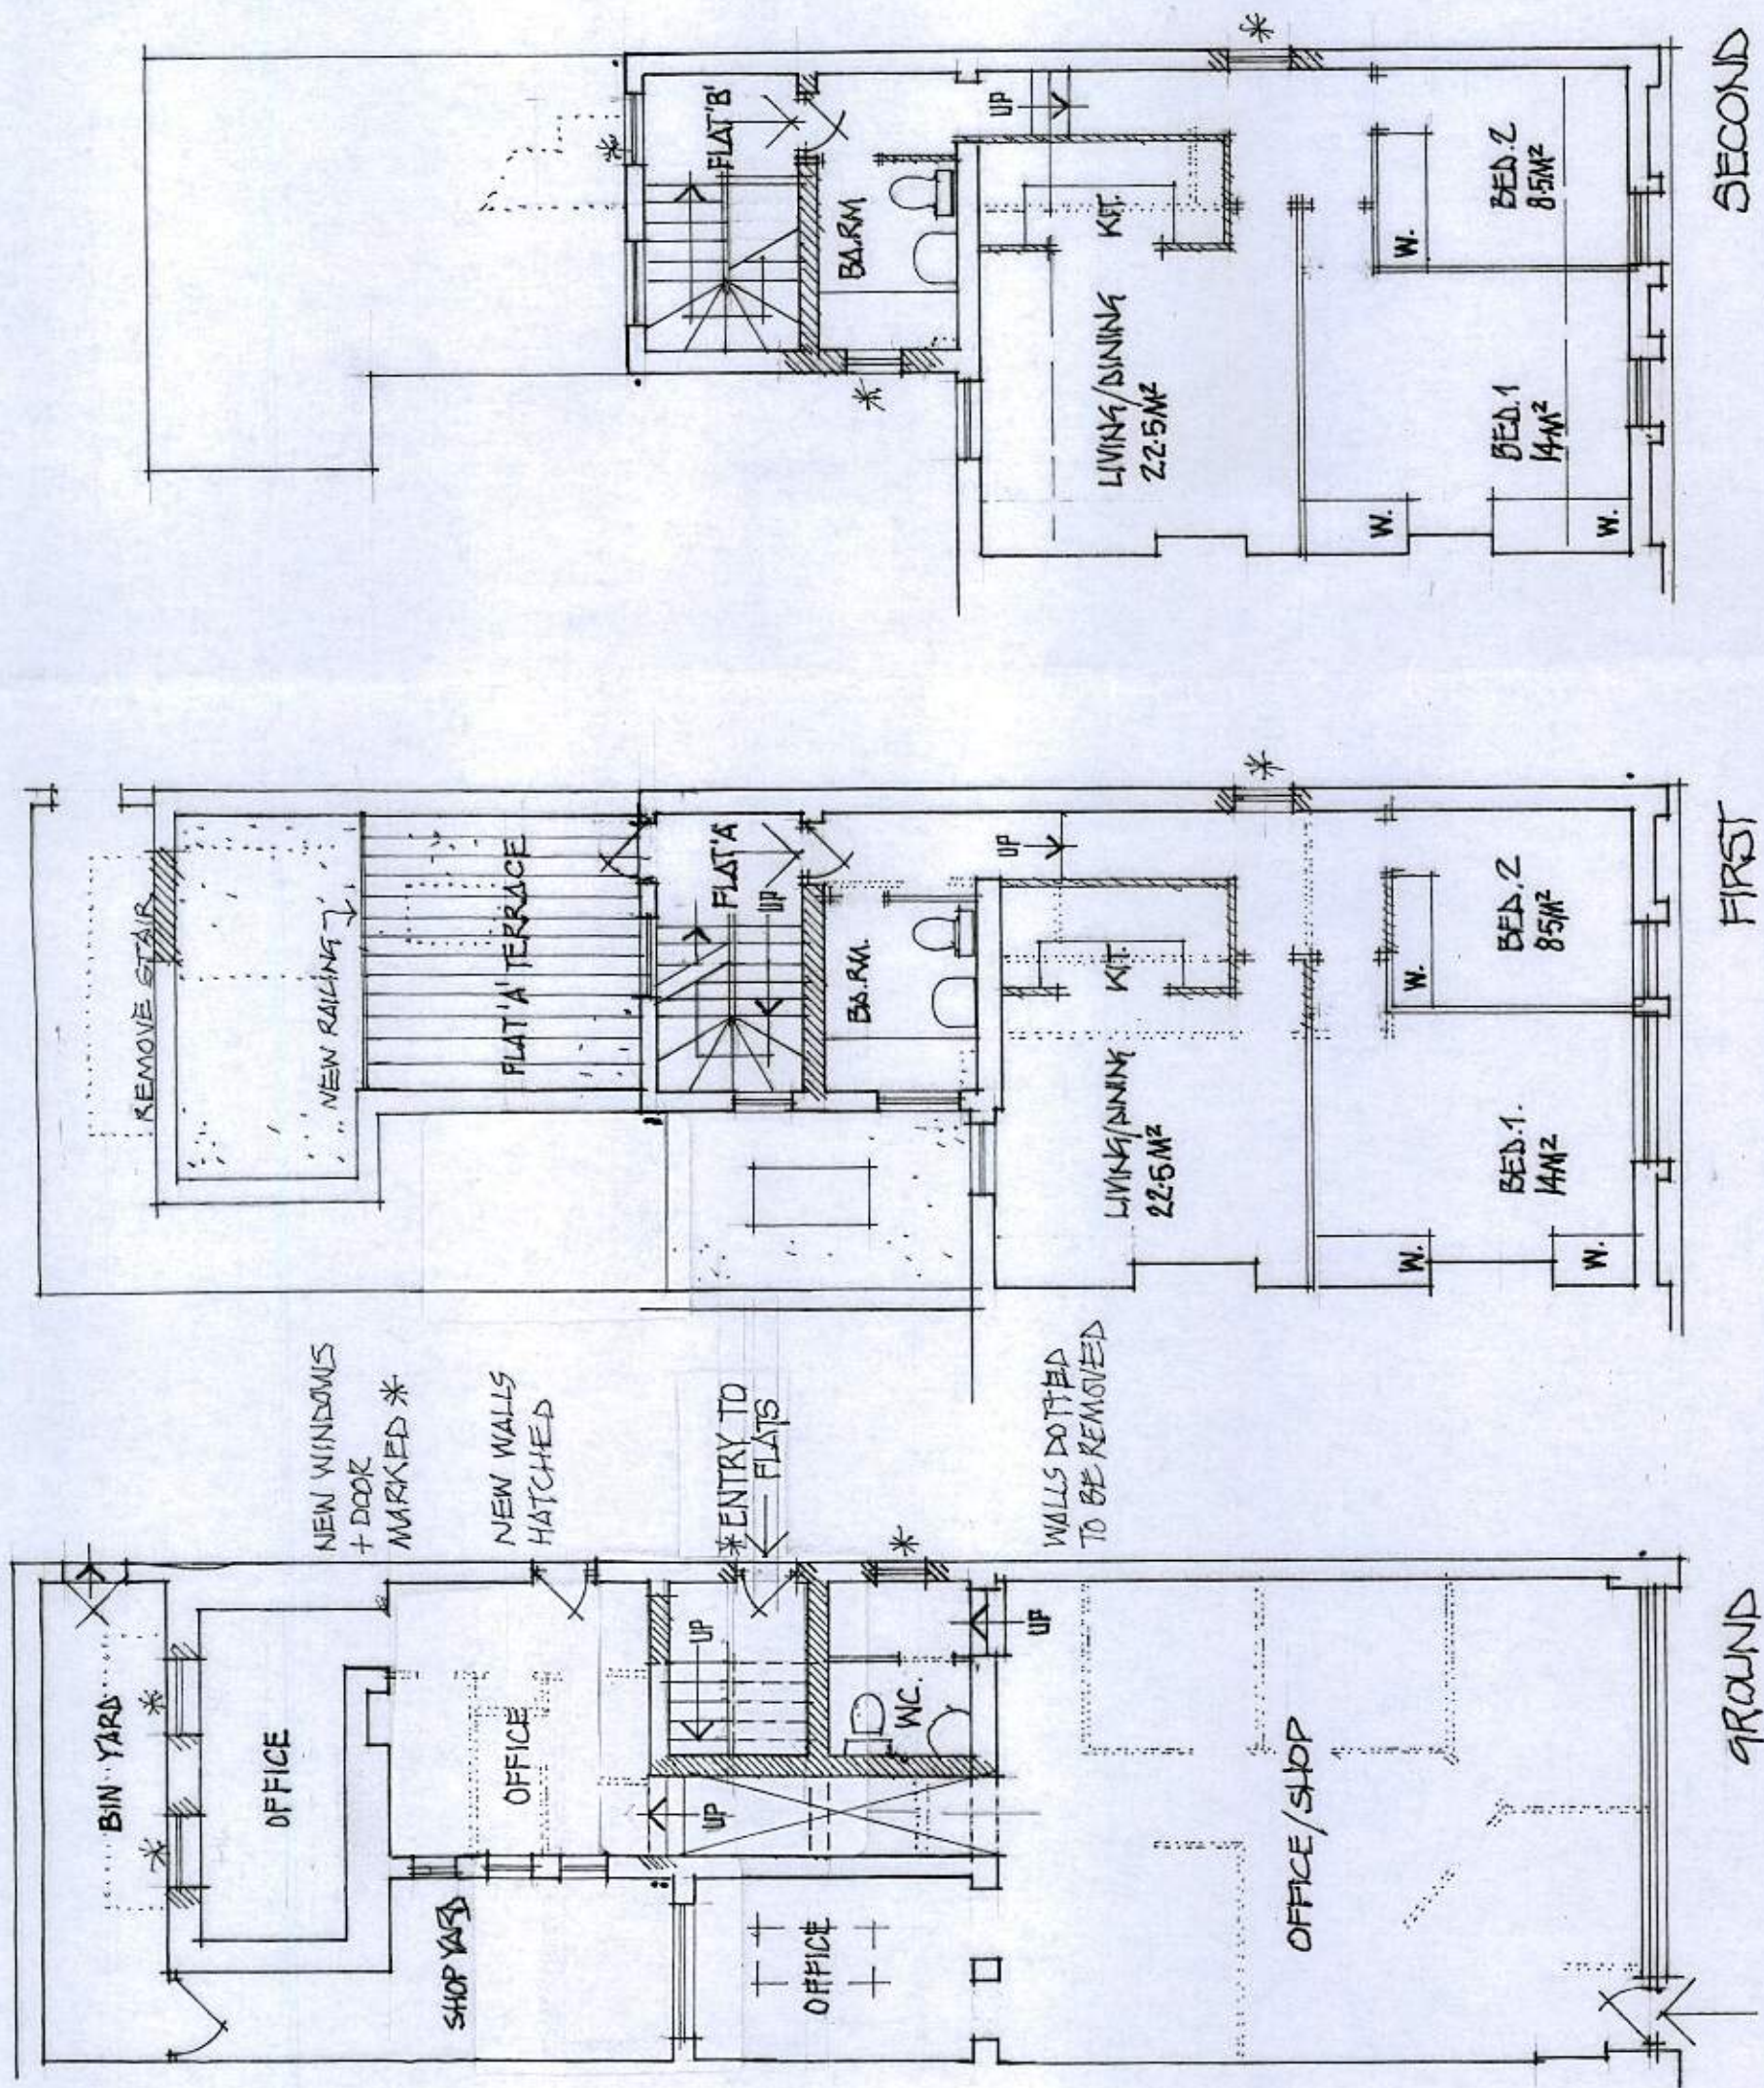

REVISION 'A', 12.04.2017
 AMENDED FOR APPLICATION OF PRIOR
 NOTIFICATION OF CHANGE OF USE.

PROPOSED ALTERATIONS TO FORM 2 NEW 2BEDROOM FLATS

15, BEACH ROAD, LITTLEHAMPTON, SUSSEX.

GRAHAM NICOLLS LTD. BUILDING DESIGN + TECHNOLOGY.

TEL/07990 522709

SCALE / 1:100 @ A3

DATE / 22.03.2017

DWG. NO. / 080616 / TP.02 'A'