


REVISION A' - 12.04.2017
AMENDED FOR NOTIFICATION OF CHANGE
OF USE.

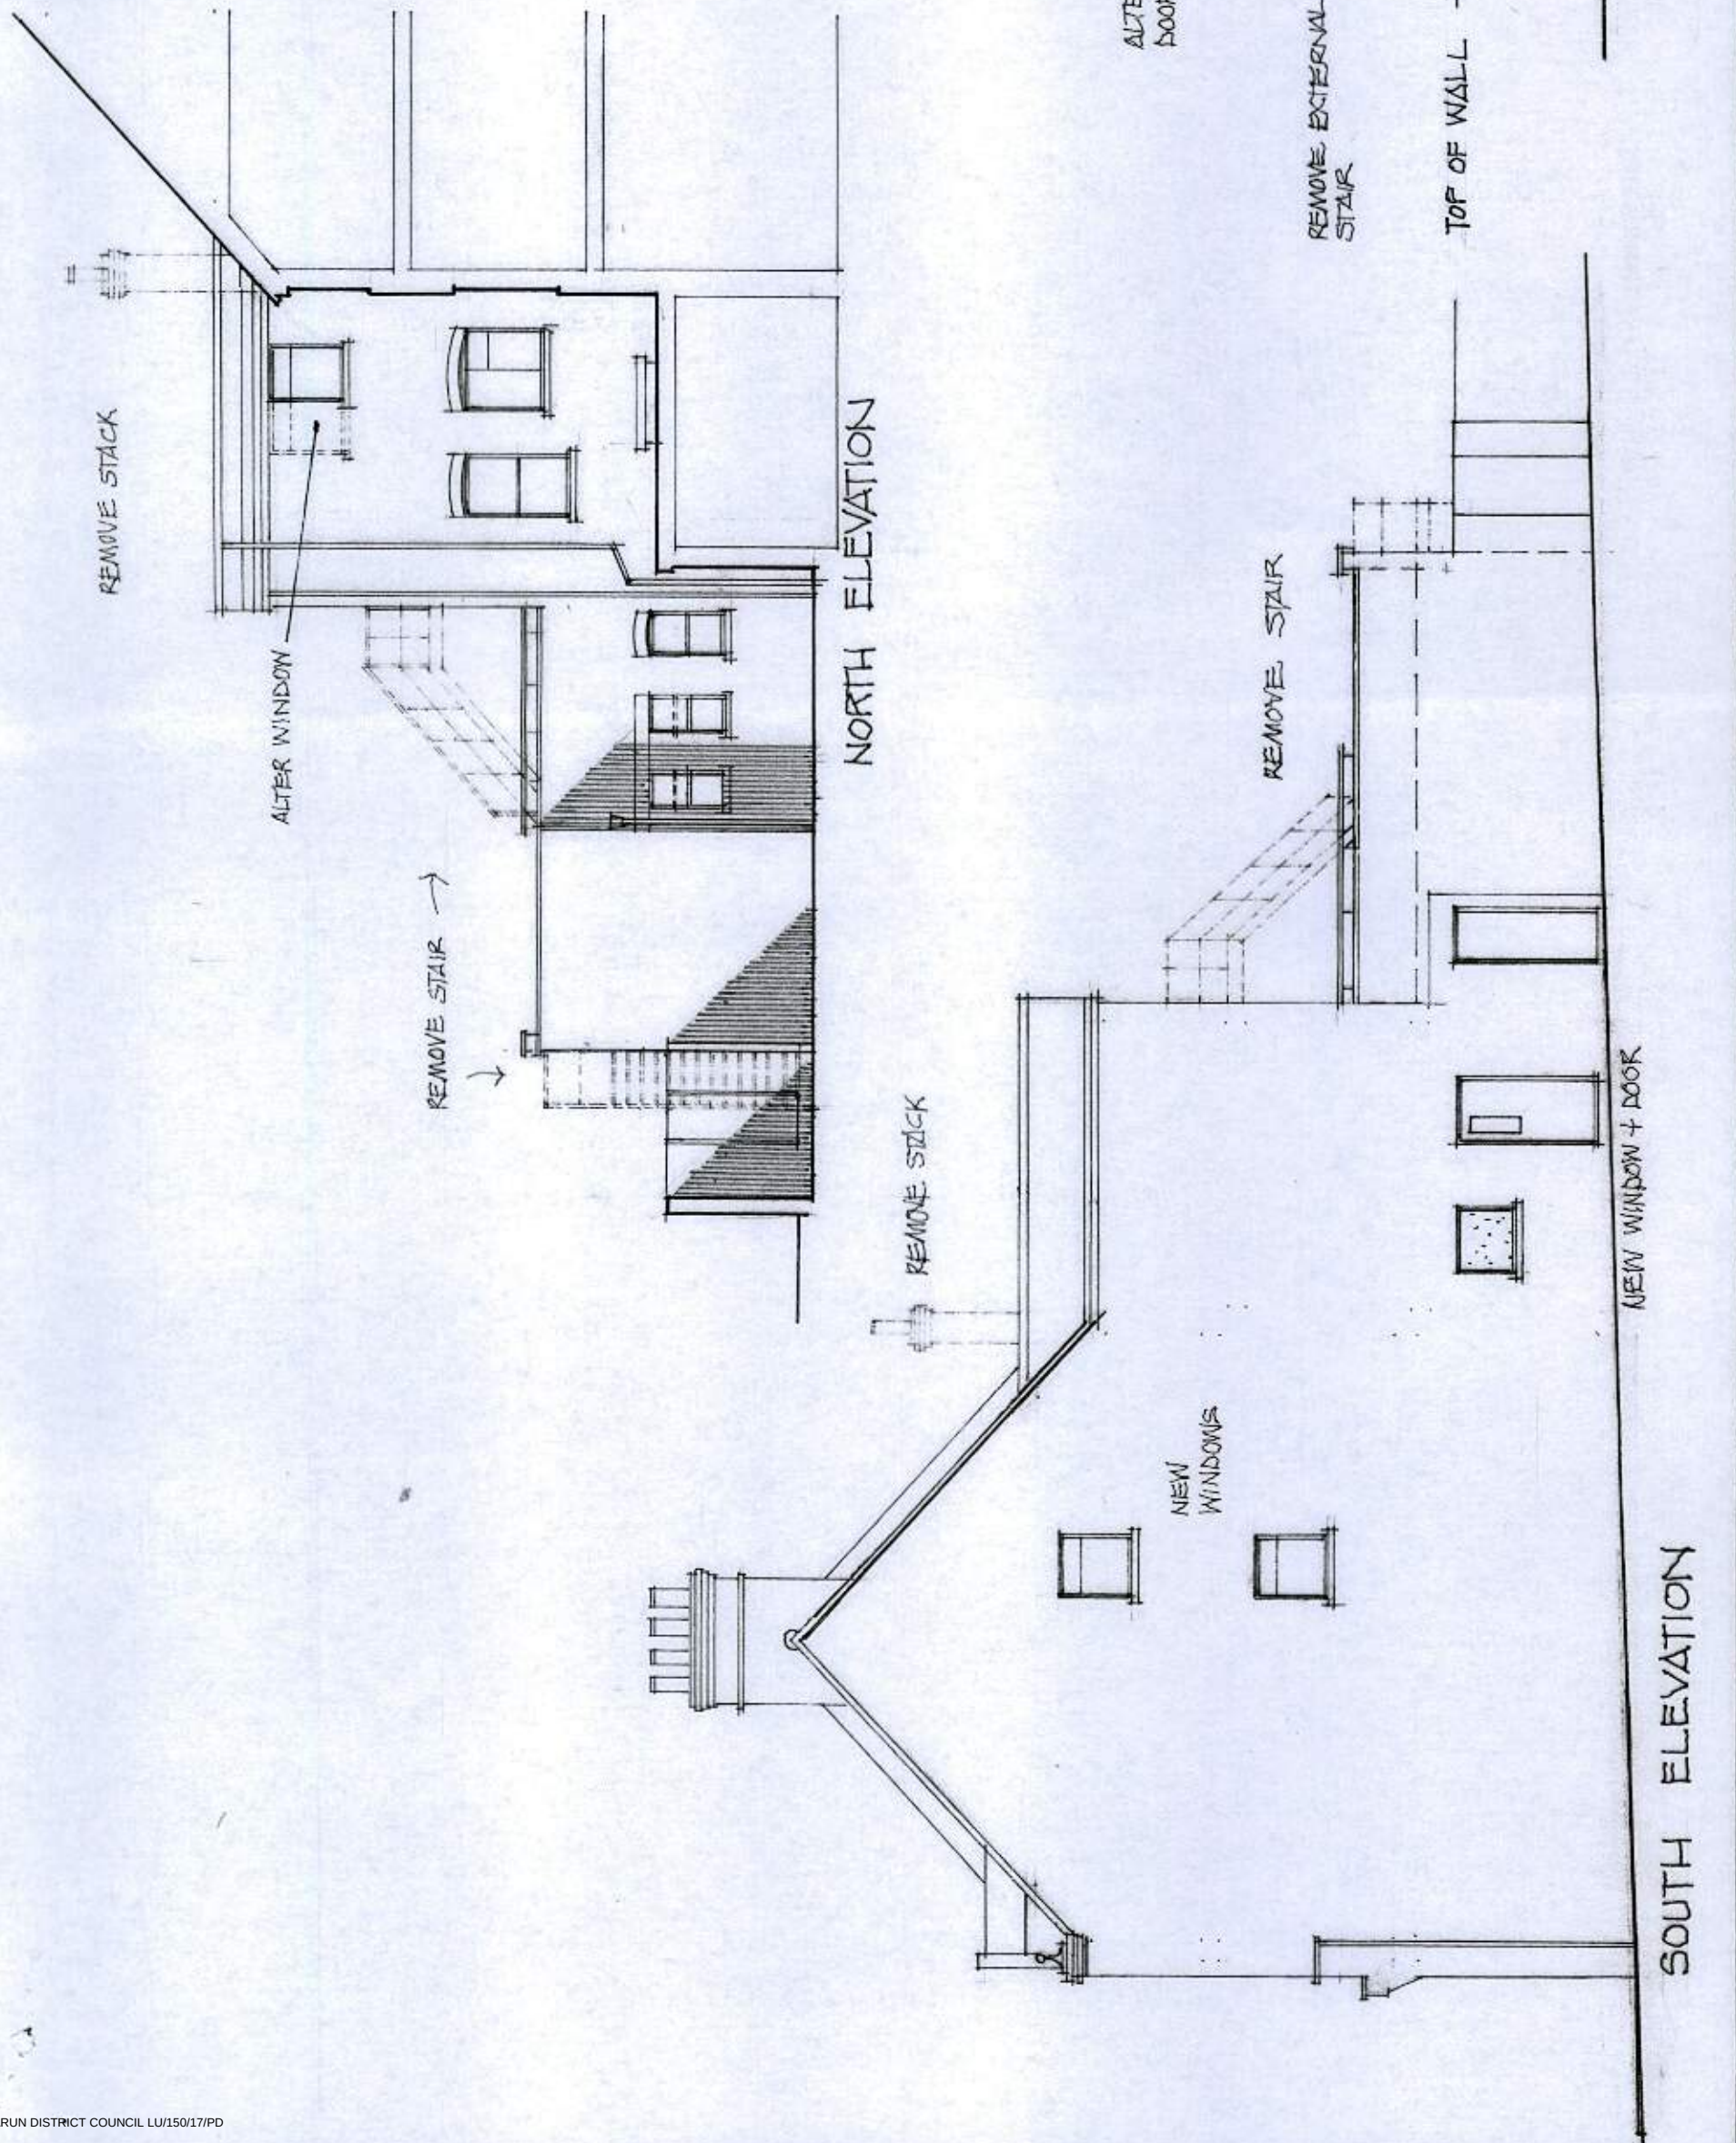

PROPOSED ALTERATIONS TO FORM 2 NEW TWO BEDROOM FLATS

15, BEACH ROAD, LITTLEHAMPTON, SUSSEX.

GRAHAM NICOLLS LTD. BUILDING DESIGN + TECHNOLOGY. TEL/07990 522709

SCALE / 1:100 @ A3

DATE / 12.04.2017

DWG. NO / 080616 / TPO3A