


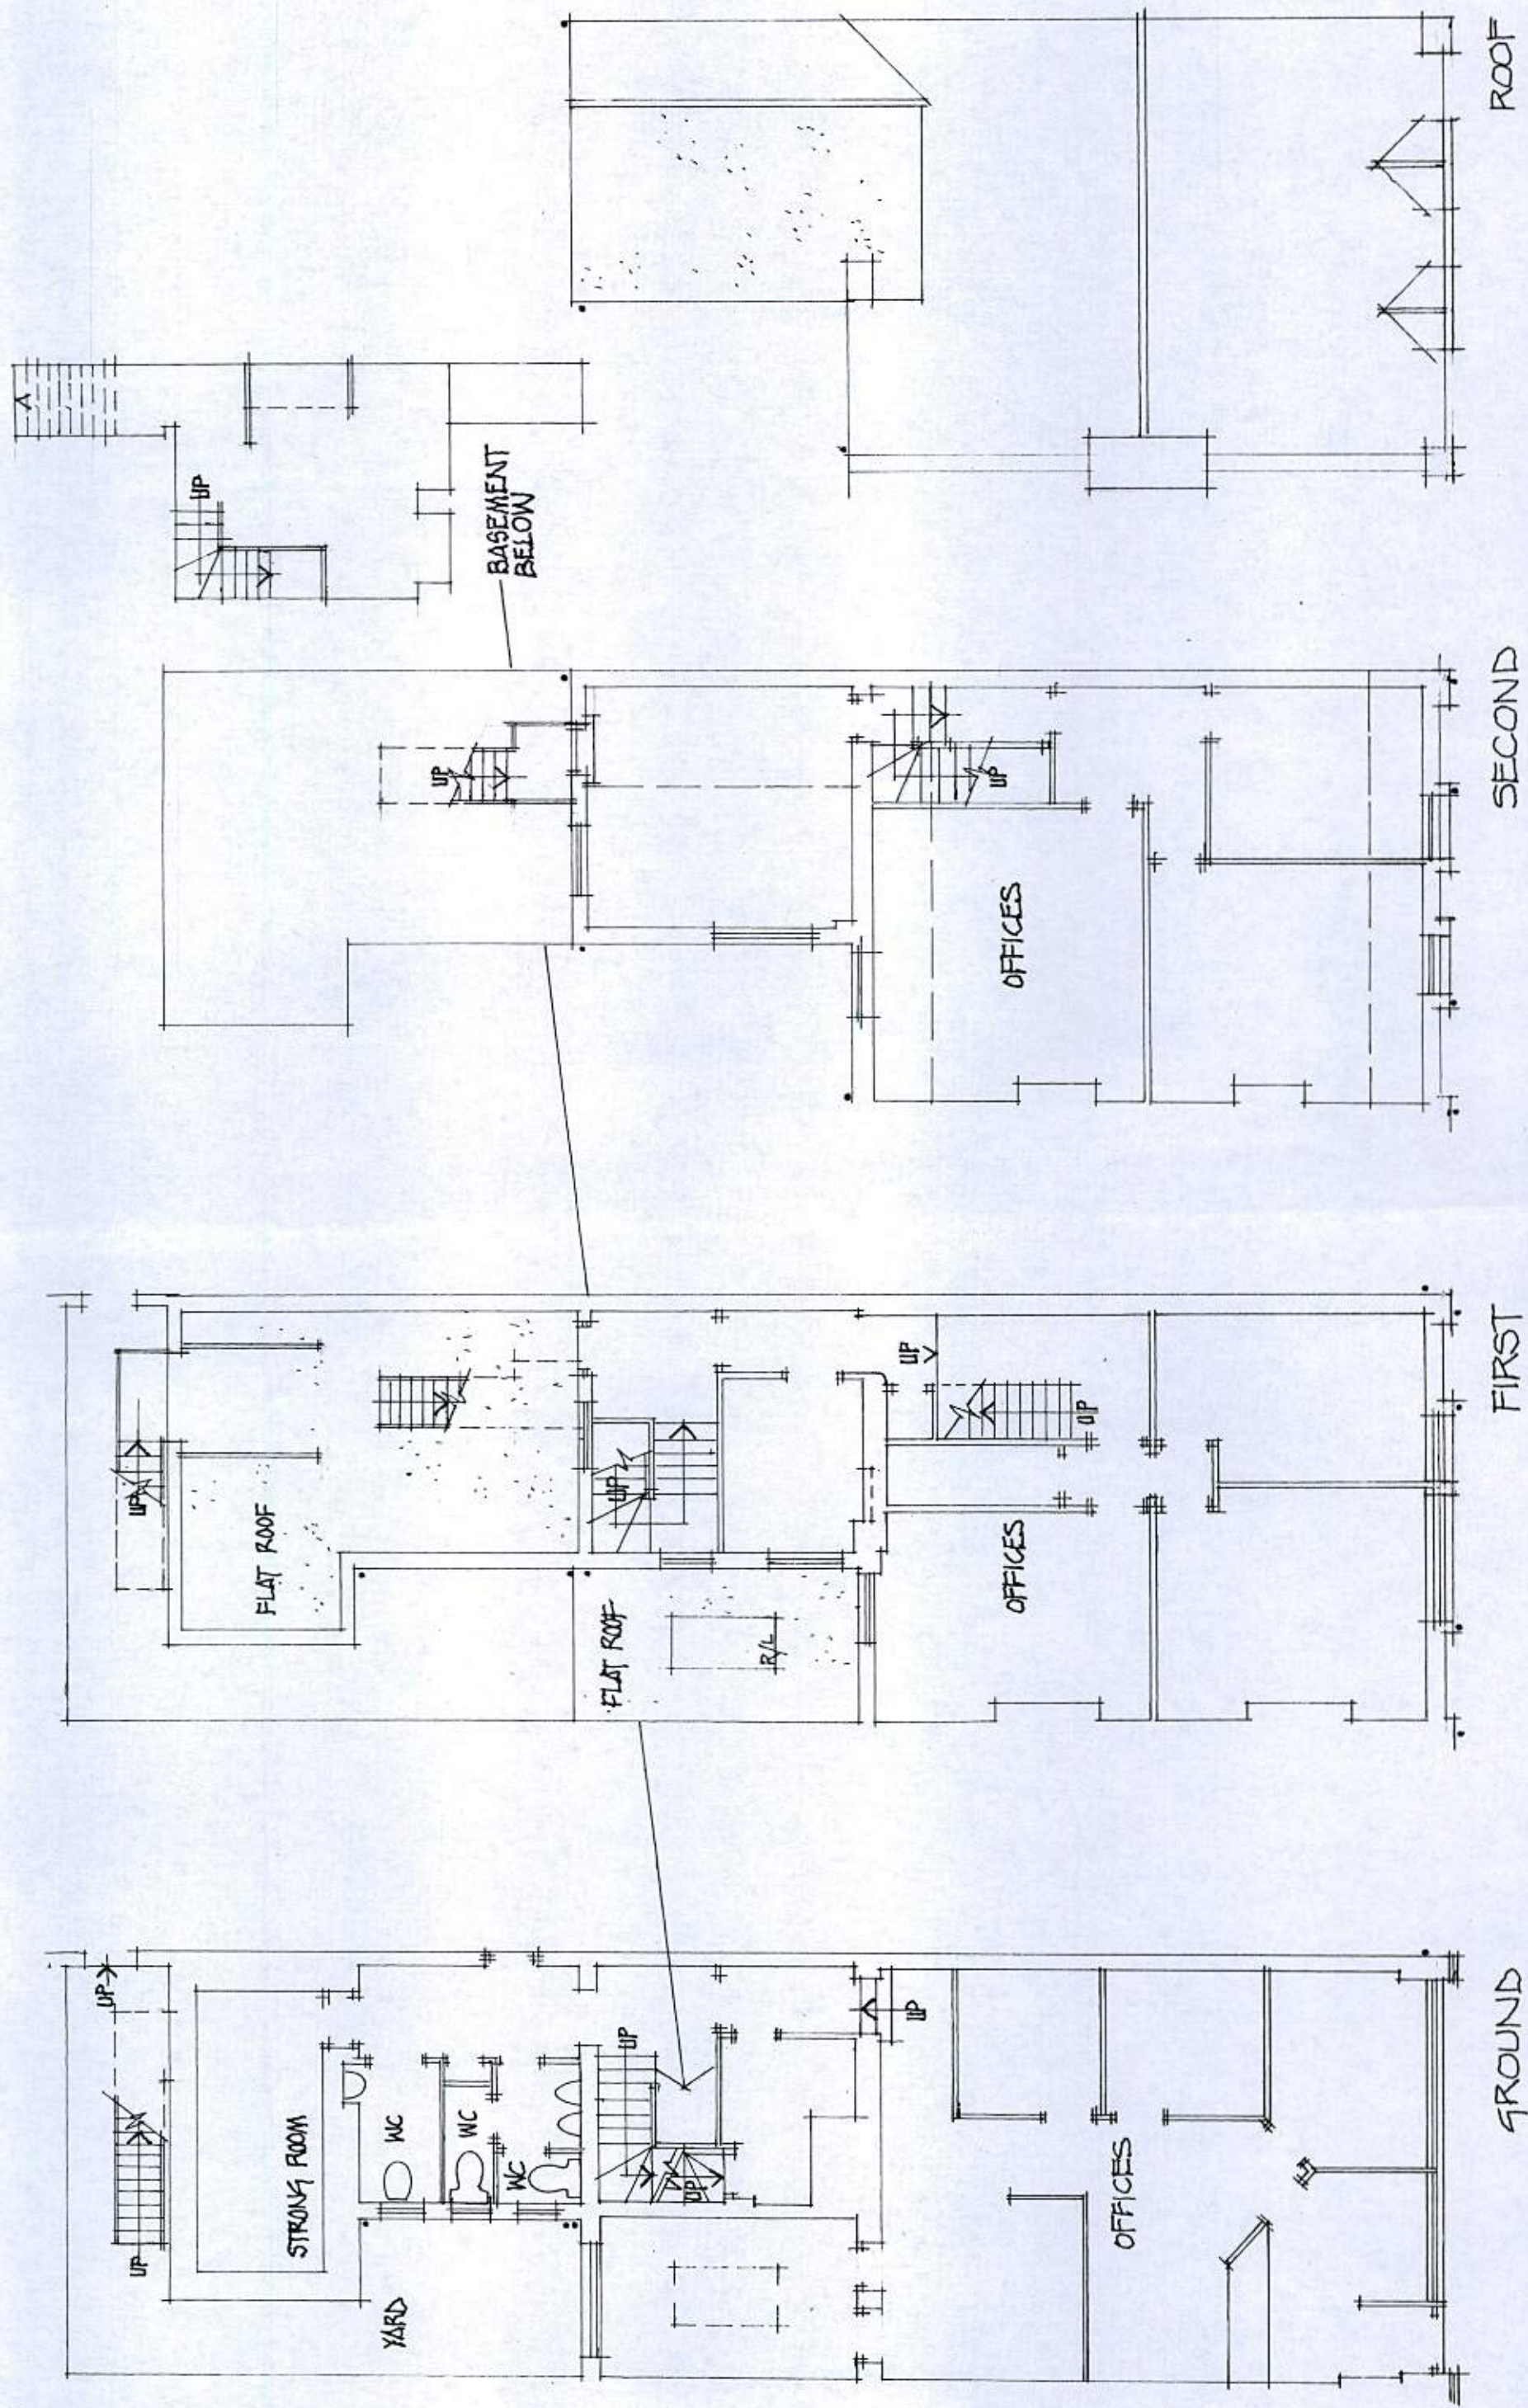

SURVEY AS EXISTING @ 27.10.2016 / FLOOR PLANS

15, BEACH ROAD, LITTLEHAMPTON, SUSSEX.

GRAHAM NICOLLS LTD. BUILDING DESIGN + TECHNOLOGY.

TEL/07990 522709

SCALE / 1:100 @ A3

DATE / 03.01.2017

NW9.N2 / 080616/SY.01

ROOF

SECOND

FIRST

GROUND