



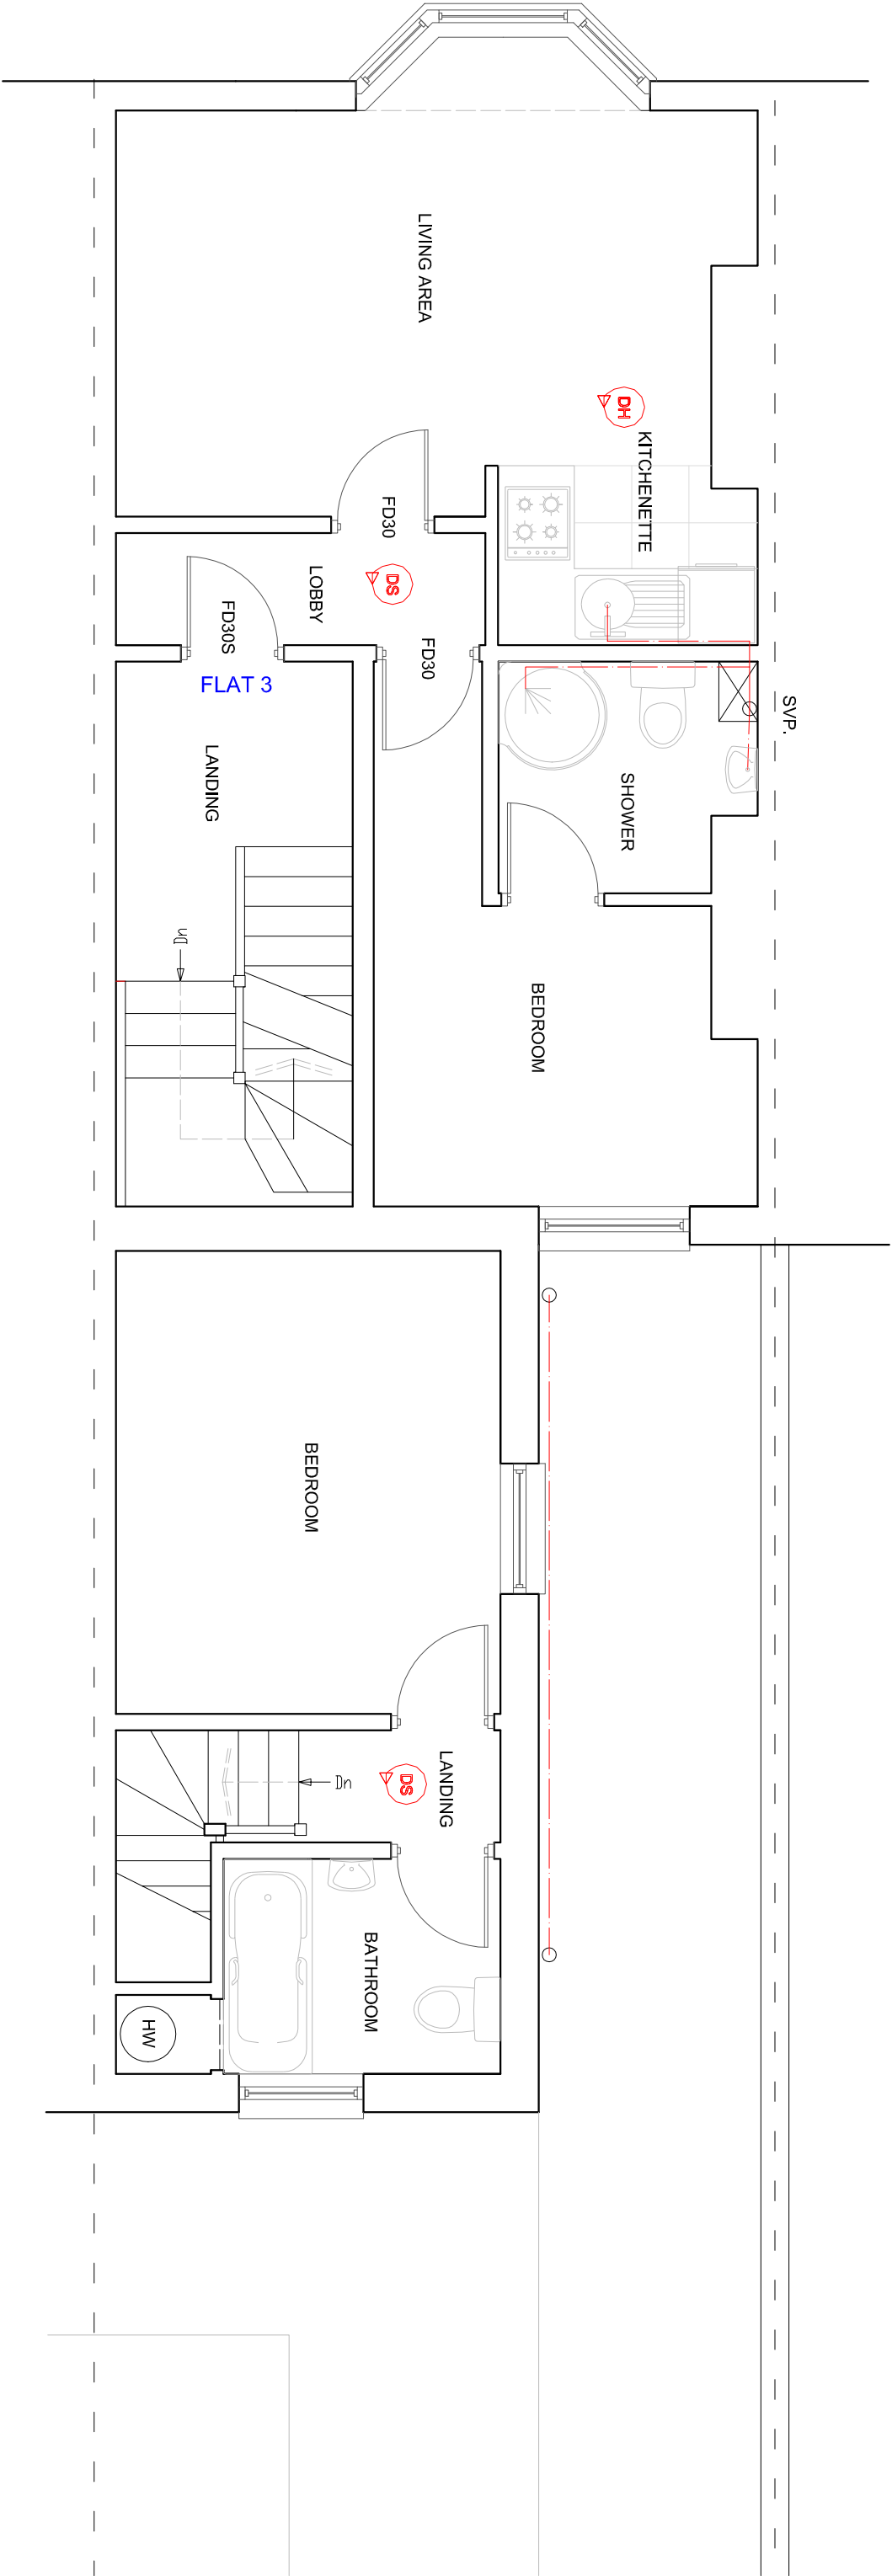

EXISTING FIRST FLOOR PLAN

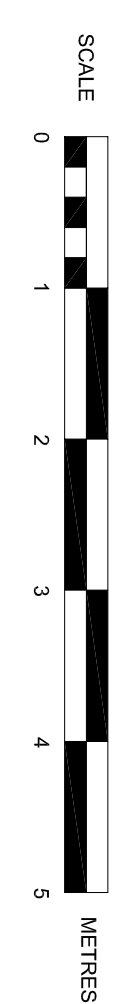

SUSSEX BUILDING CONSULTANCY LIMITED

4 ST AUGUSTINE ROAD, LITTLEHAMPTON,
WEST SUSSEX.

SCALE - 1/50 REV - DATE - 19/03/2019

partner
LABC

3 NORTHCOTE ROAD
BOGNOR REGIS
PO21 5LZ
TEL/FAX - (01243) 861379