



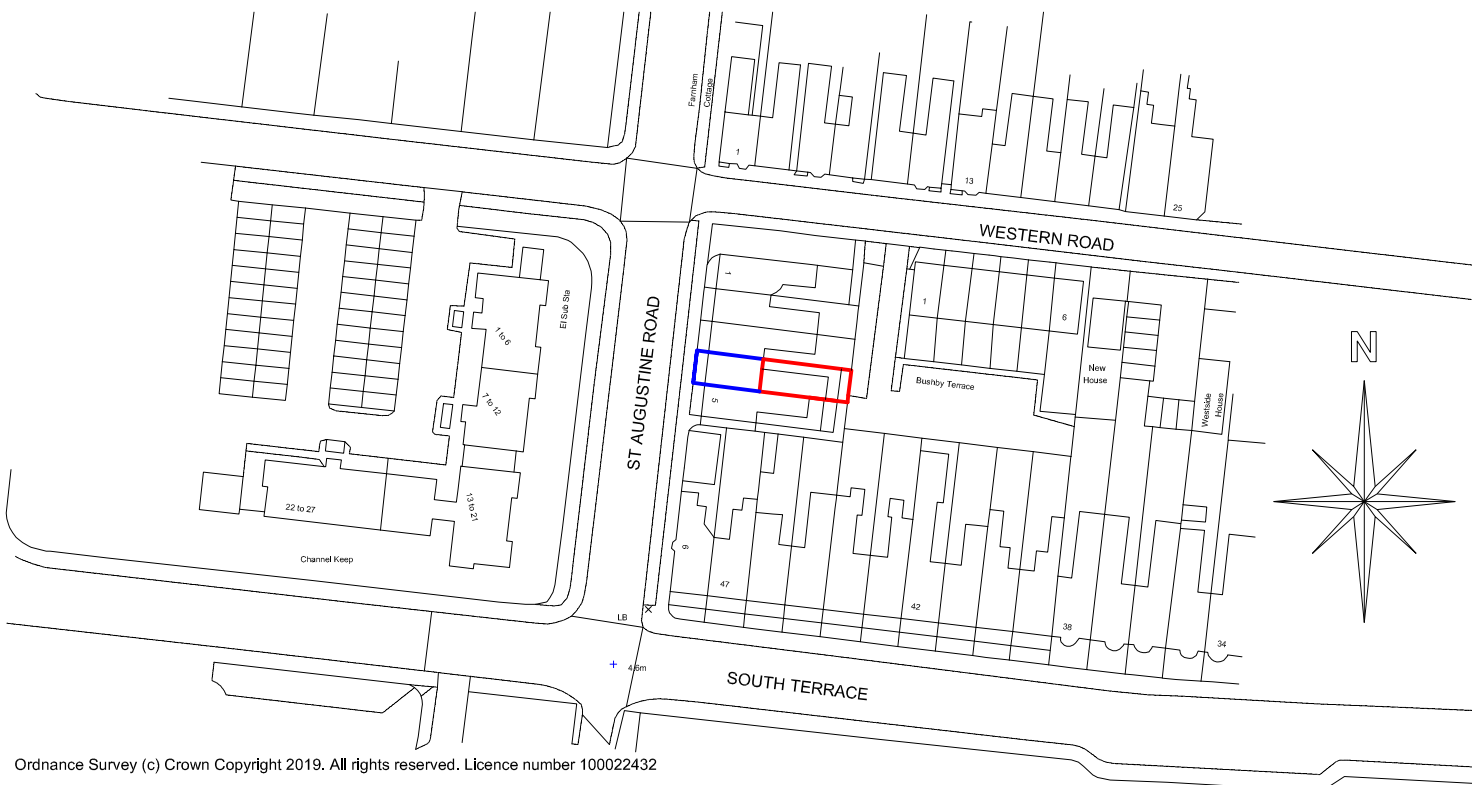

SCALE 0 10 20 30 40 50 METRES

LOCATION PLAN - 1/1250

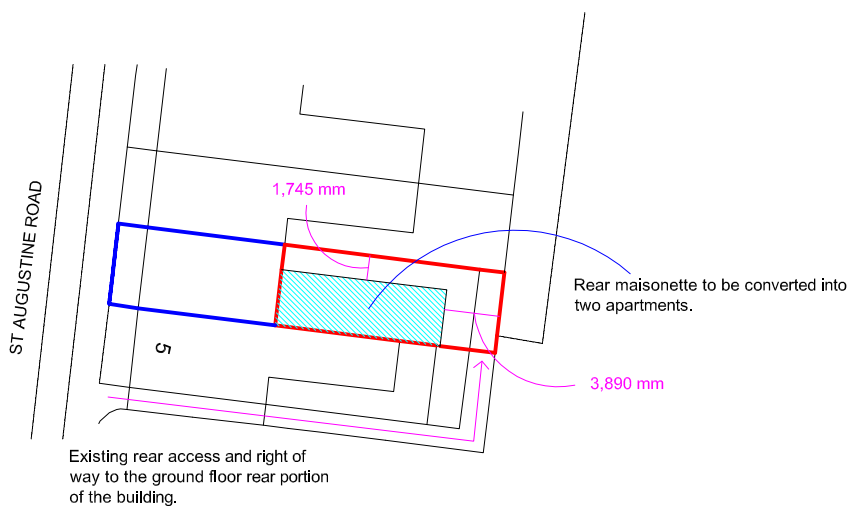

SITE PLAN - 1/500

SCALE 0 10 20 METRES

SUSSEX BUILDING CONSULTANCY LIMITED

4 ST AUGUSTINE ROAD, LITTLEHAMPTON,
WEST SUSSEX.

SCALE - 1/1250 REV - B DATE - 07/05/2019

