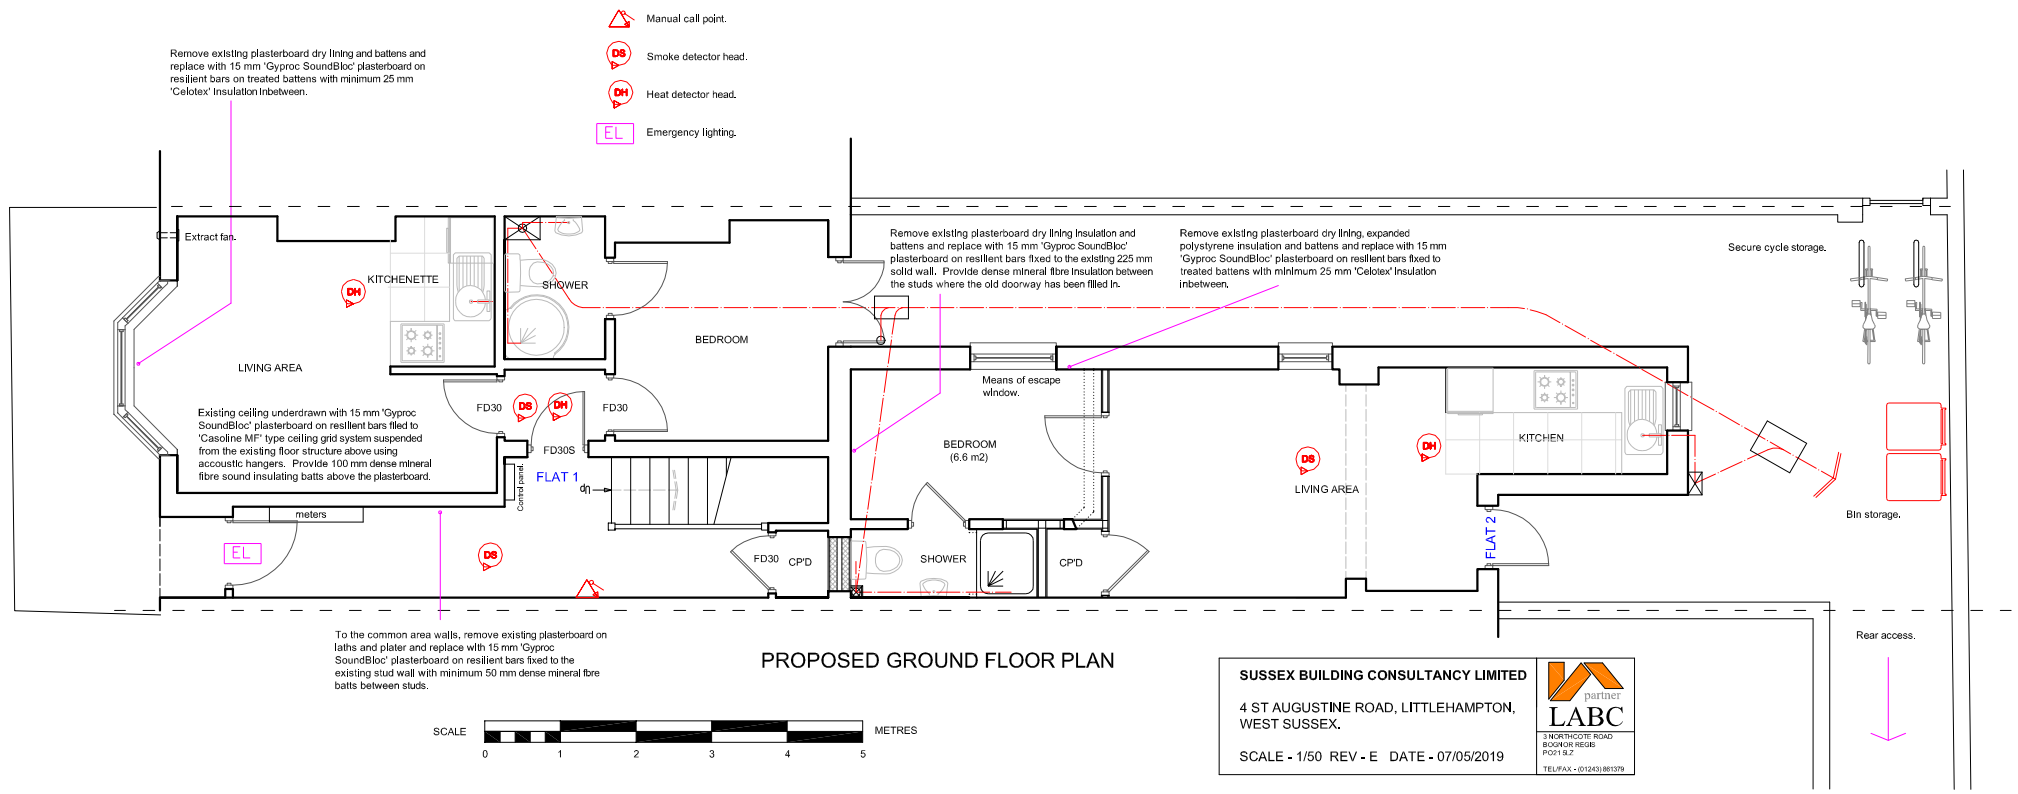

PROPOSED GROUND FLOOR PLAN

SUSSEX BUILDING CONSULTANCY LIMITED	partner LABC
4 ST AUGUSTINE ROAD, LITTLEHAMPTON, WEST SUSSEX.	3 NORTHCOTE ROAD BOGNOR REGIS PO21 5LZ TEL/FAX - (01243) 861379
SCALE - 1/50 REV - E DATE - 07/05/2019	

SCALE

0 2 4 6 8 10 METRES

PROPOSED PLOT PLAN

SUSSEX BUILDING CONSULTANCY LIMITED	partner LABC
4 ST AUGUSTINE ROAD, LITTLEHAMPTON	3 NORTHCOTE ROAD BOGNOR REGIS PO21 5LZ TEL - (01243) 861379
SCALE - 1/100 REV - DATE - 14/05/2019	

ARUN DISTRICT COUNCIL LU/151/19/PL