


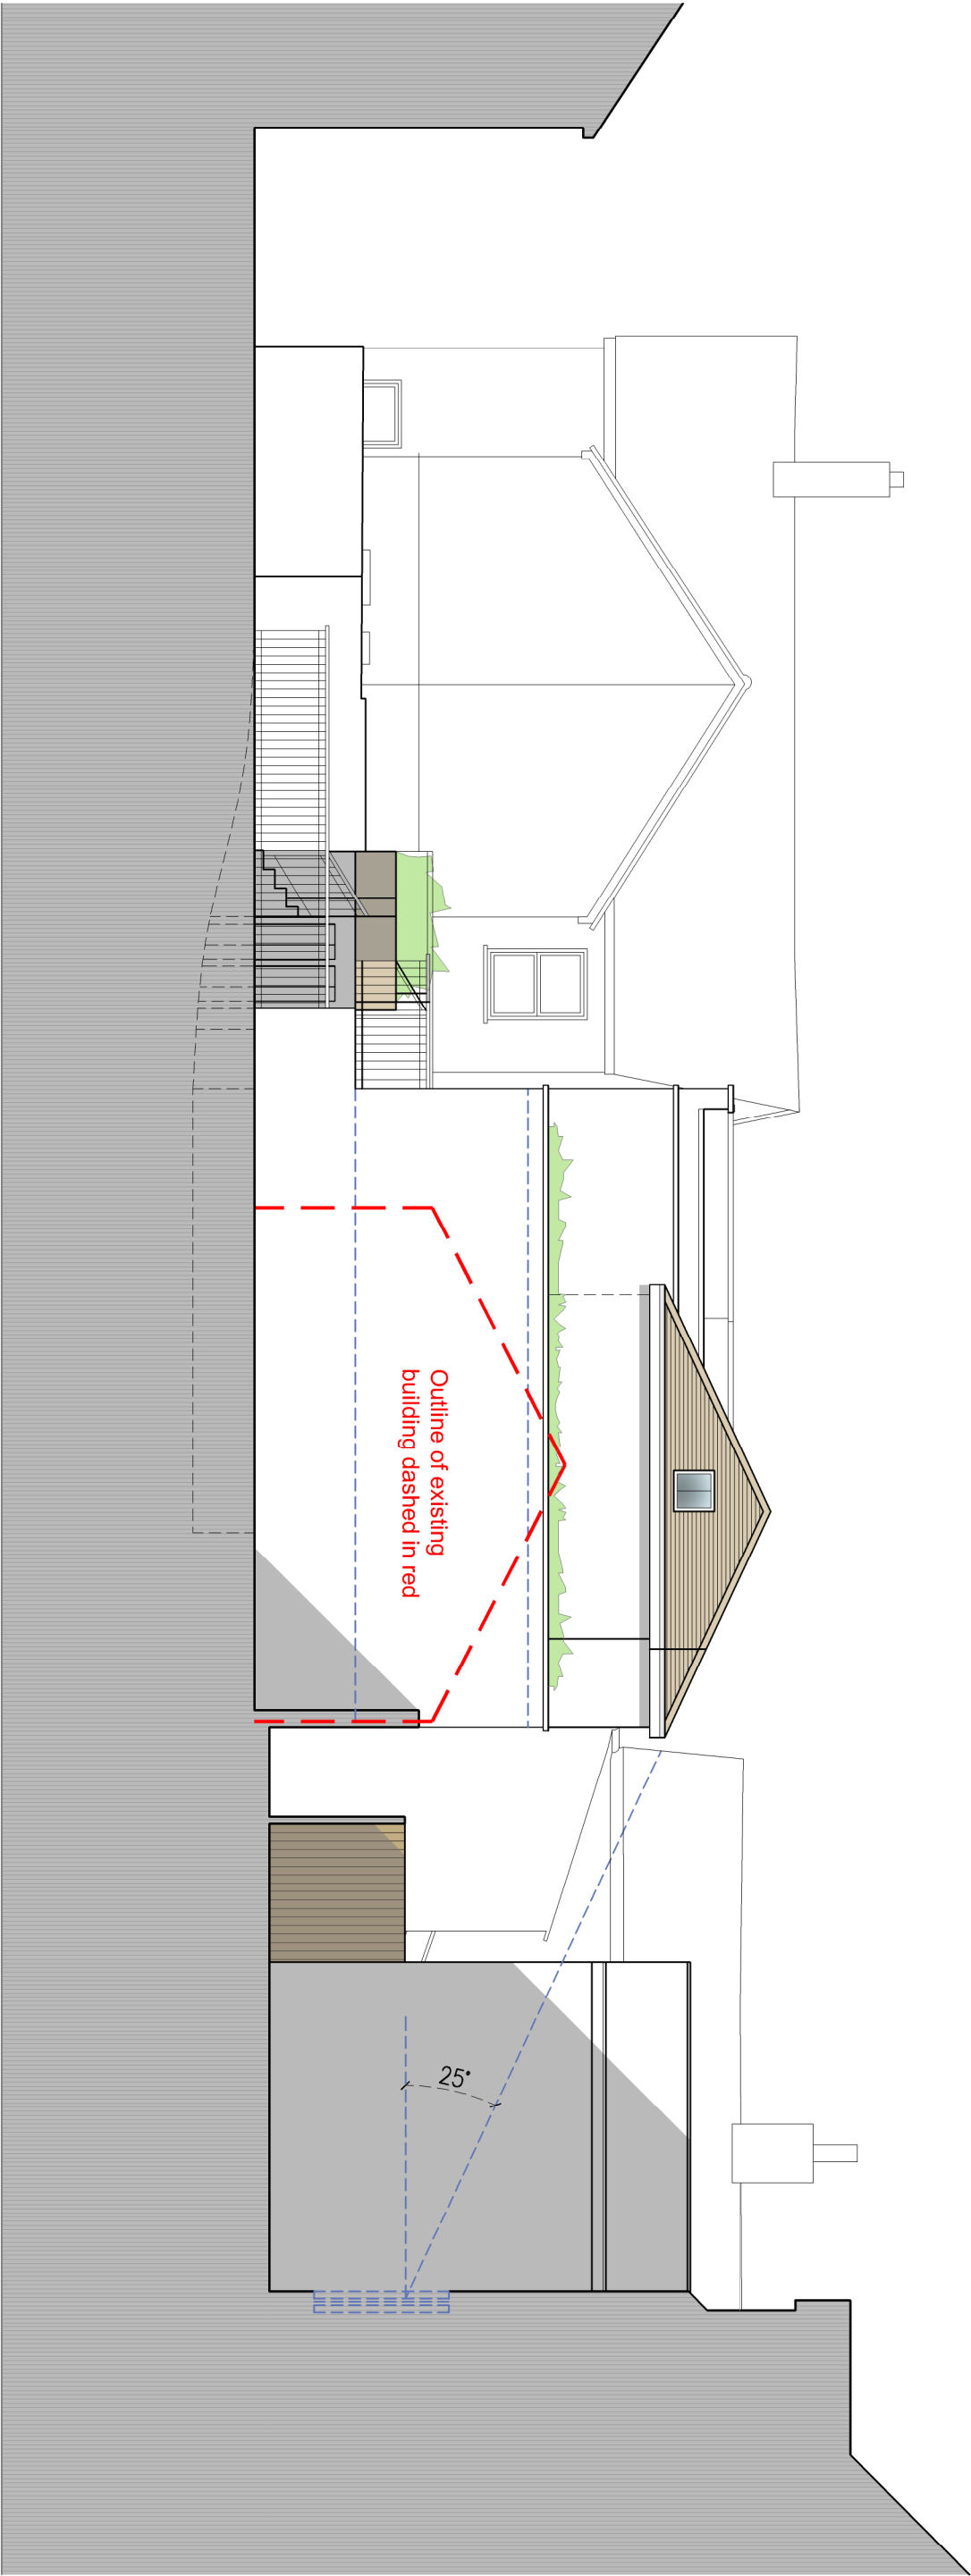

DATUM 0.00m

# Planning issue

| rev. | date |
|------|------|
|------|------|

These drawings should be approved by local authority.  
No dimensions to be scaled from this drawing. All dimensions to be checked on site. This drawing is copyright and should not be reproduced without the permission of the Architects.

client **Hall Homes**

project **25 River Road  
Littlehampton**

drawing **Proposed north side elevation**

|       |          |     |            |
|-------|----------|-----|------------|
| scale | Shown@A3 | dte | March 2020 |
|       |          | dwn | MOONCIE    |

19a Wilbury Avenue  
Hove, East Sussex  
BN3 6HS

tel: 01273 203230  
fax: 01273 321687  
email: info@taarchitects.co.uk



**Turner Associates**

Architects and Planning Consultants

Proposed north side elevation Scale 1:100 @A3

