




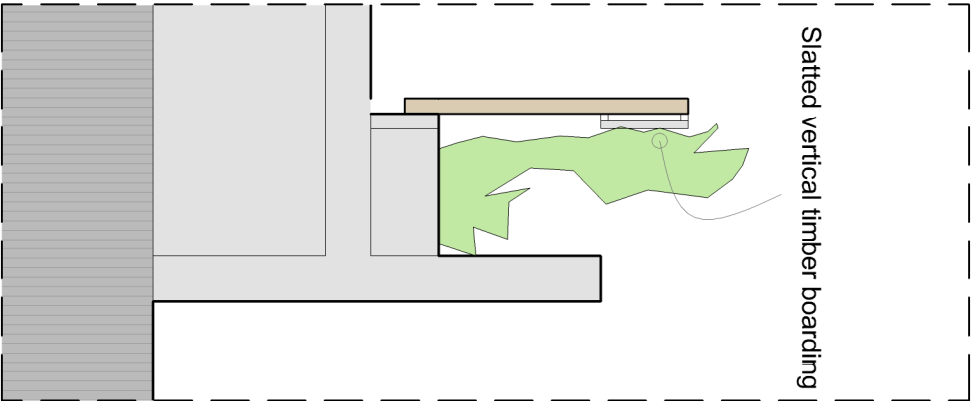

Proposed section AA detail
Scale 1:50 @A3

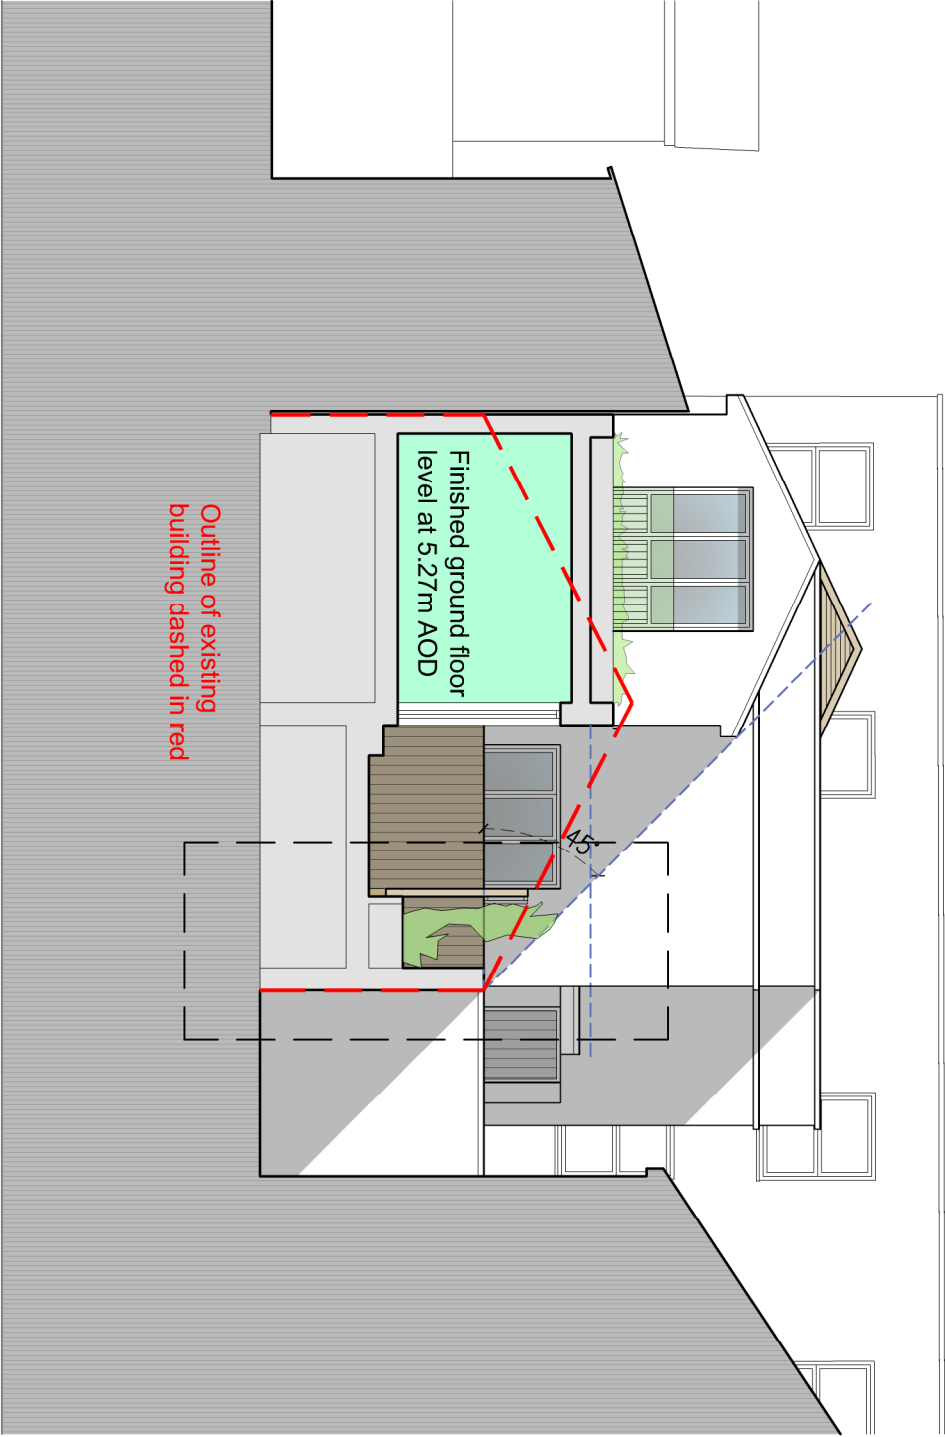

Proposed section AA Scale 1:100 @A3
See drawings 10, 11, 12, 13 for section references
See enlarged detail of dashed area adjacent

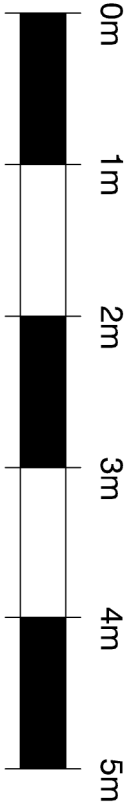

Planning issue

rev.	date

These drawings should be approved by local authority.
No dimensions to be scaled from this drawing. All dimensions to be checked on site. This drawing is copyright and should not be reproduced without the permission of the Architects.

client Hall Homes

project 25 River Road
Littlehampton

drawing Proposed Section AA

scale	Shown@A3	dte	March 2020
		drown	MOONCIE

19a Wilbury Avenue
Hove, East Sussex
BN3 6HS

tel: 01273 203230
fax: 01273 321687
email: info@taarchitects.co.uk

Turner Associates
Architects and Planning Consultants

TA 1235 / 18

rev.