


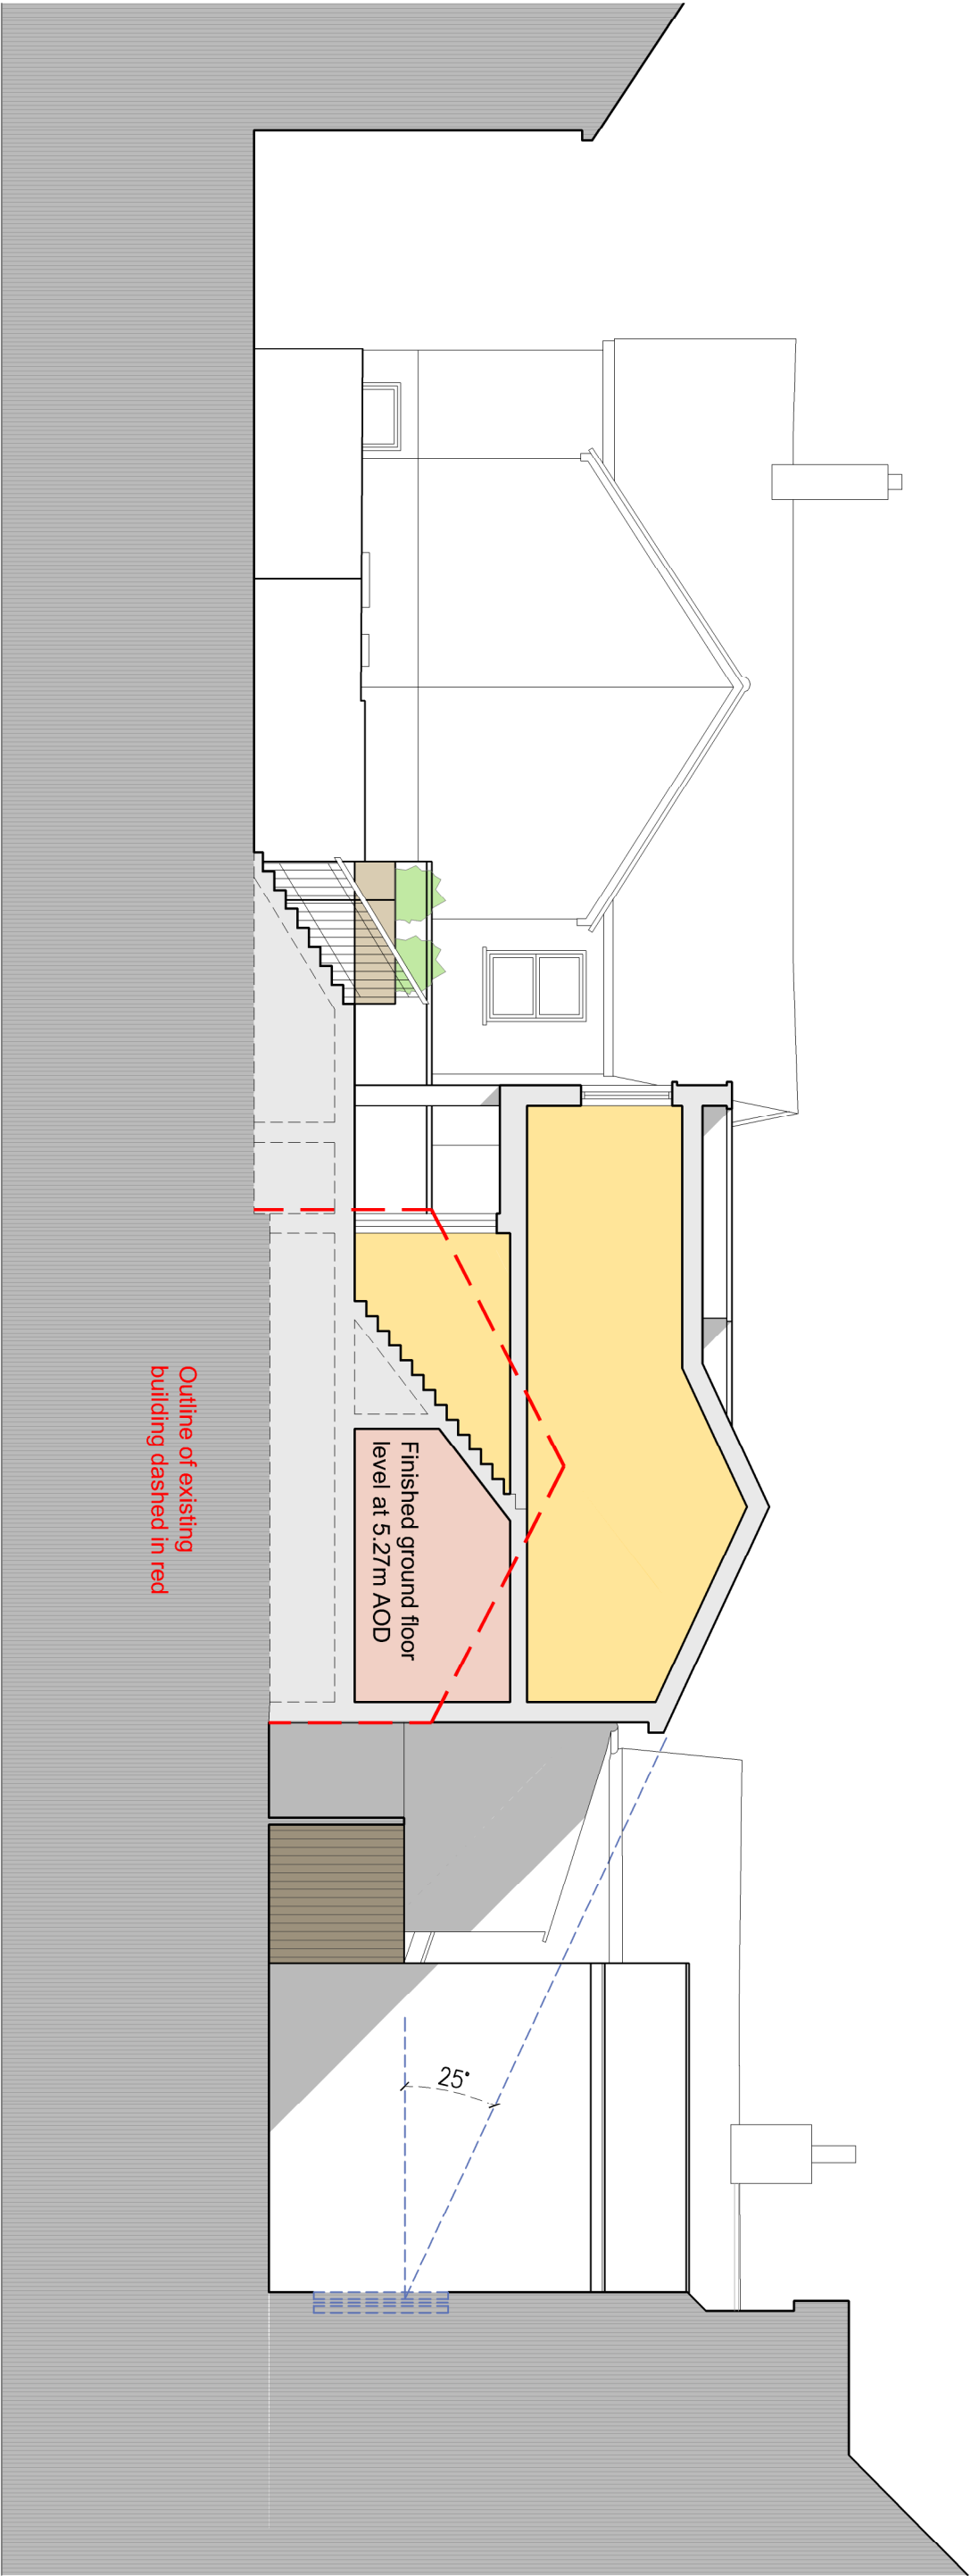

DATUM 0.00m

Planning issue

rev.	date
These drawings should be approved by local authority No dimensions to be scaled from this drawing. All dimensions to be checked on site. This drawing is copyright and should not be reproduced without the permission of the Architects.	

client Hall Homes

project 25 River Road
 Littlehampton

drawing Proposed Section CC

scale	Shown@A3	dte	March 2020
		drown	MOONCIE

19a Wilbury Avenue
Hove, East Sussex
BN3 6HS

tel: 01273 203230
fax: 01273 321687
email: info@taarchitects.co.uk

Turner Associates
Architects and Planning Consultants

Proposed section CC Scale 1:100 @A3 See drawings 10, 11, 12, 13 for section references

