


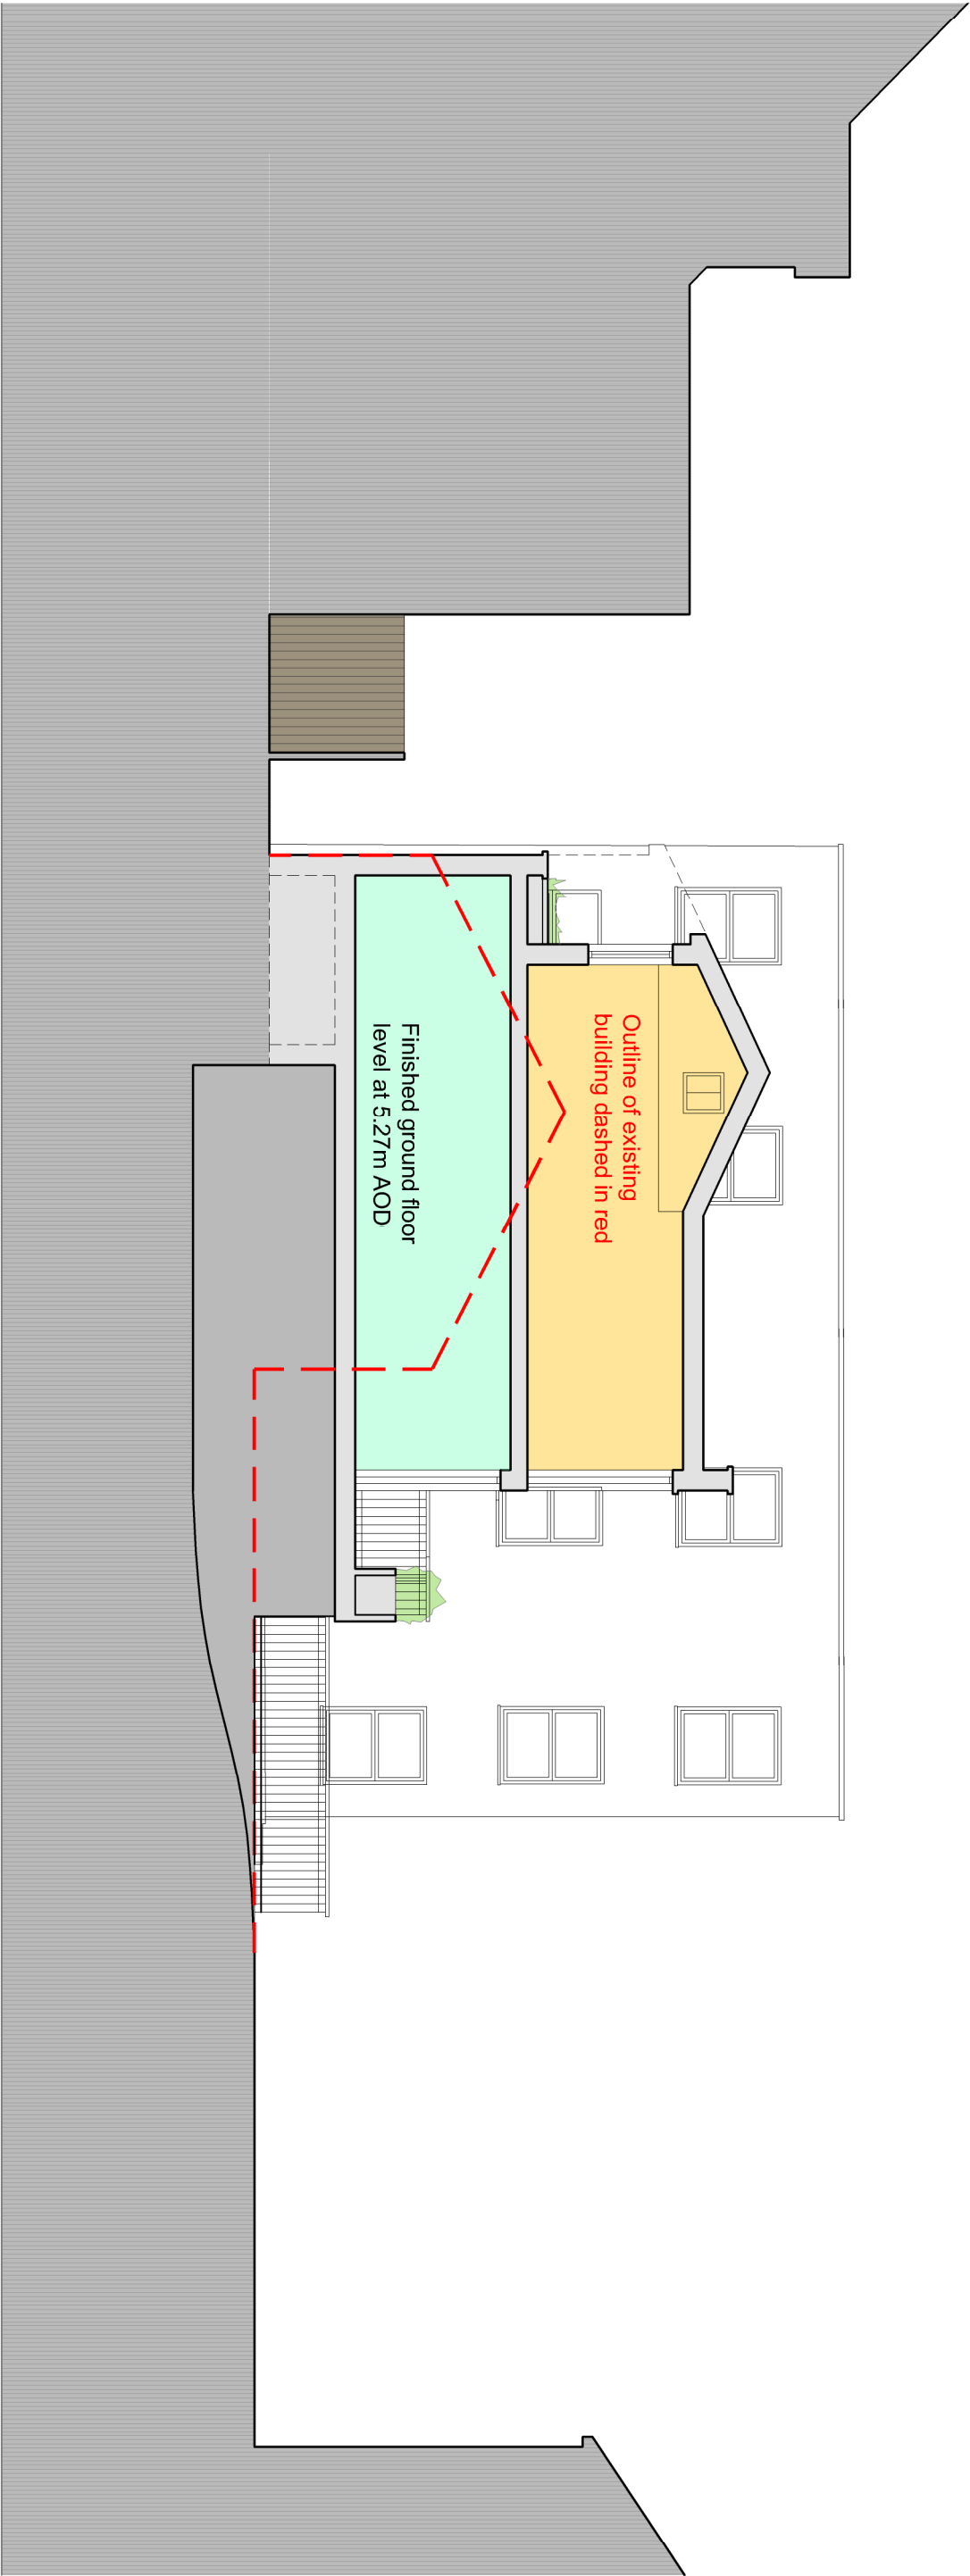

DATUM 0.00m

Planning issue

rev.	date
These drawings should be approved by local authority. No dimensions to be scaled from this drawing. All dimensions to be checked on site. This drawing is copyright and should not be reproduced without the permission of the Architects.	

client Hall Homes

project 25 River Road
 Littlehampton

drawing Proposed Section DD

scale	Shown@A3	dte	March 2020
	drawn	MOONCIE	

19a Wilbury Avenue Hove, East Sussex BN3 6HS	tel: 01273 203230 fax: 01273 321687 email: info@taarchitects.co.uk
--	--

Turner Associates
Architects and Planning Consultants

Proposed section DD Scale 1:100 @A3 See drawings 10, 11, 12, 13 for section references

