


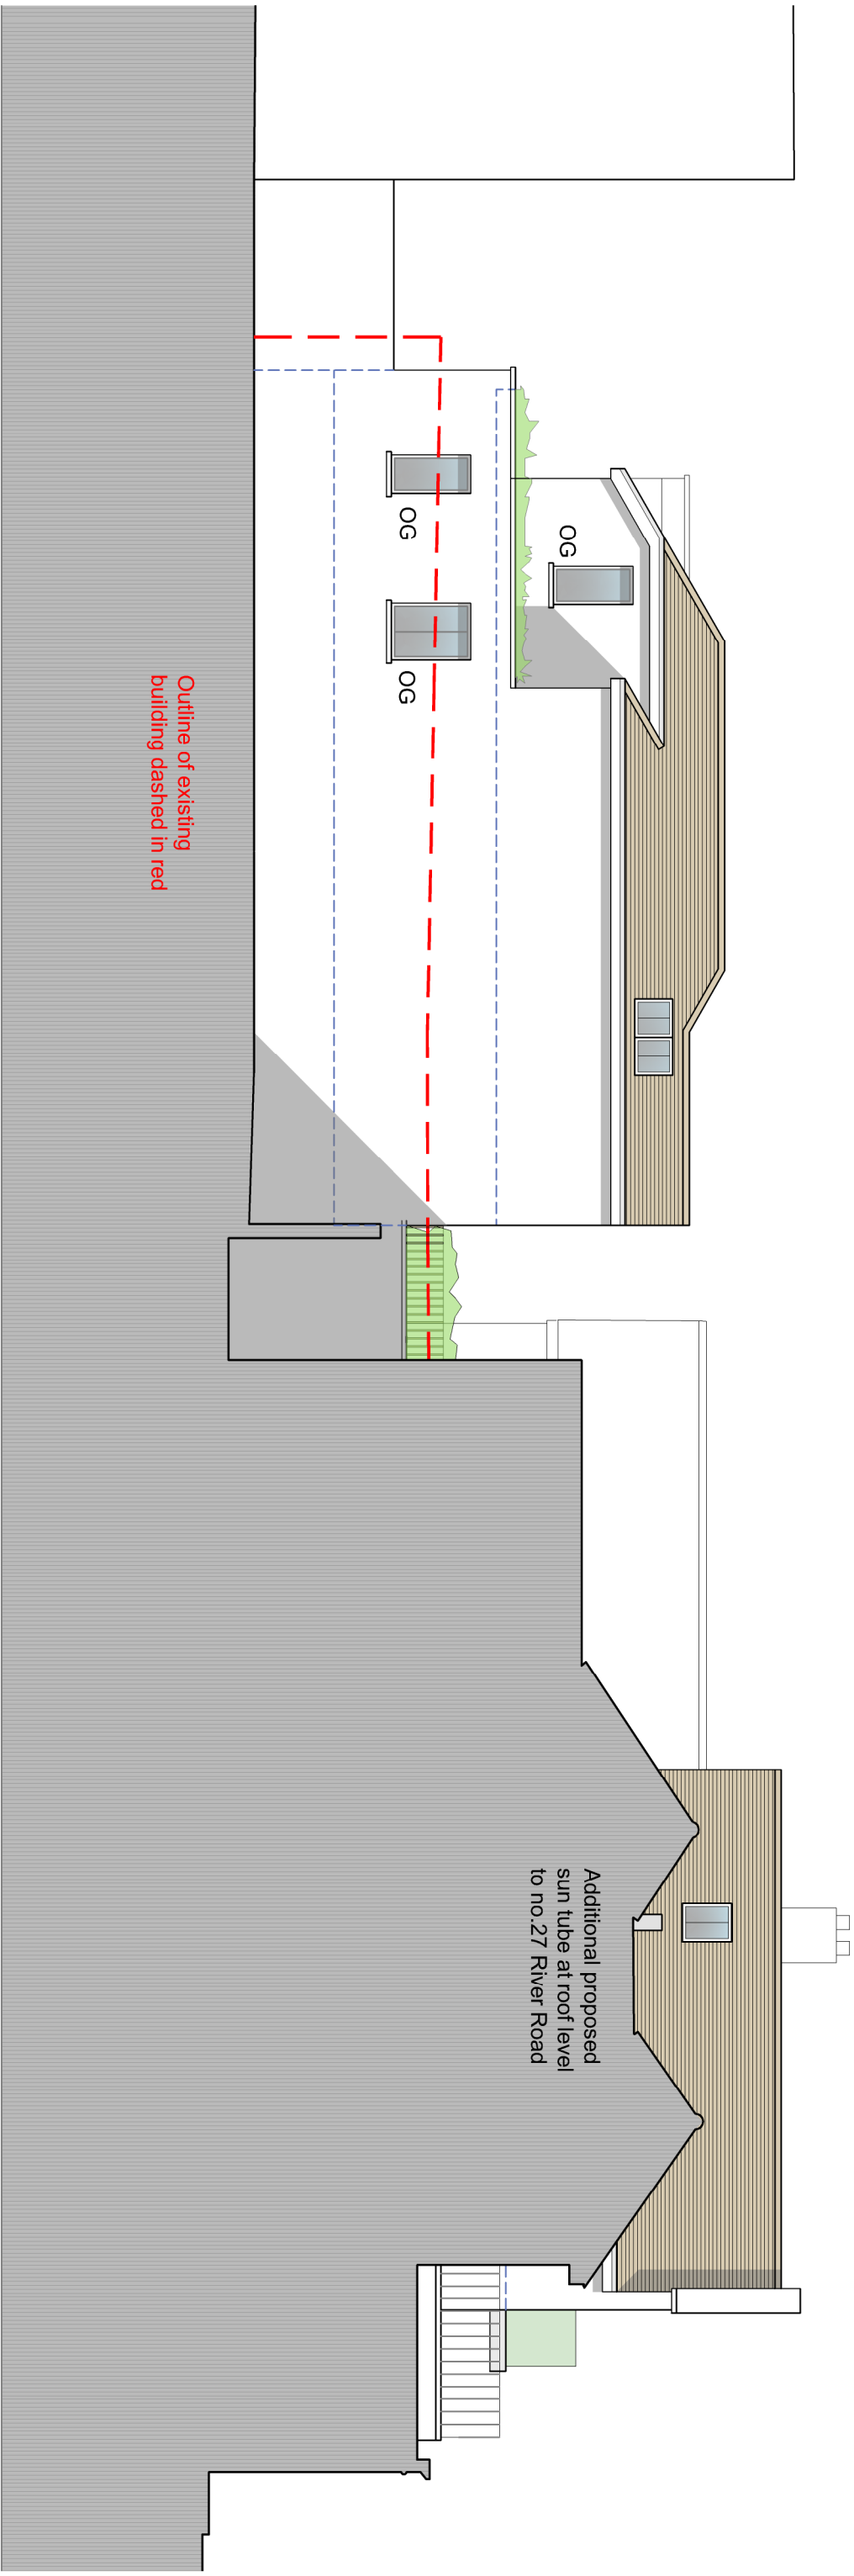

Planning issue

rev.	date
------	------

client

Hall Homes

project
25 River Road
Littlehampton

drawing
Proposed west side elevation

scale	Shown@A3	date	March 2020
		drawn	MOONCIE

19a Wilbury Avenue
Hove, East Sussex
BN3 6HS

tel: 01273 203230
fax: 01273 321687
email: info@iarchitects.co.uk

Turner Associates
Architects and Planners

Architects and Planning Consultants

Proposed west side elevation Scale 1:100 @A3

