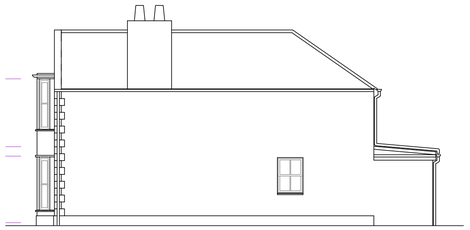

SIDE ELEVATION
West

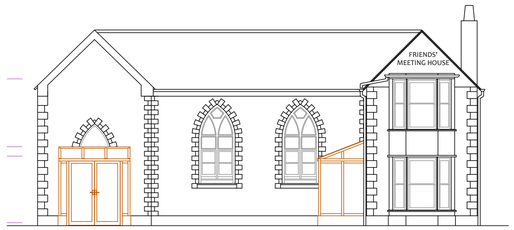

FRONT ELEVATION
South

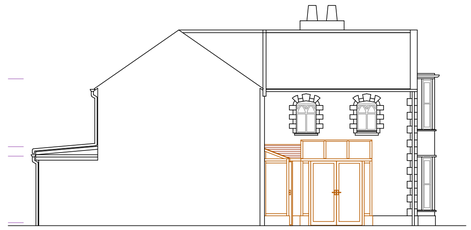

SIDE ELEVATION
West

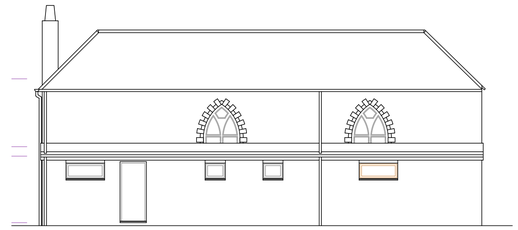

REAR ELEVATION
North

PROPOSED ELEVATIONS 1:100

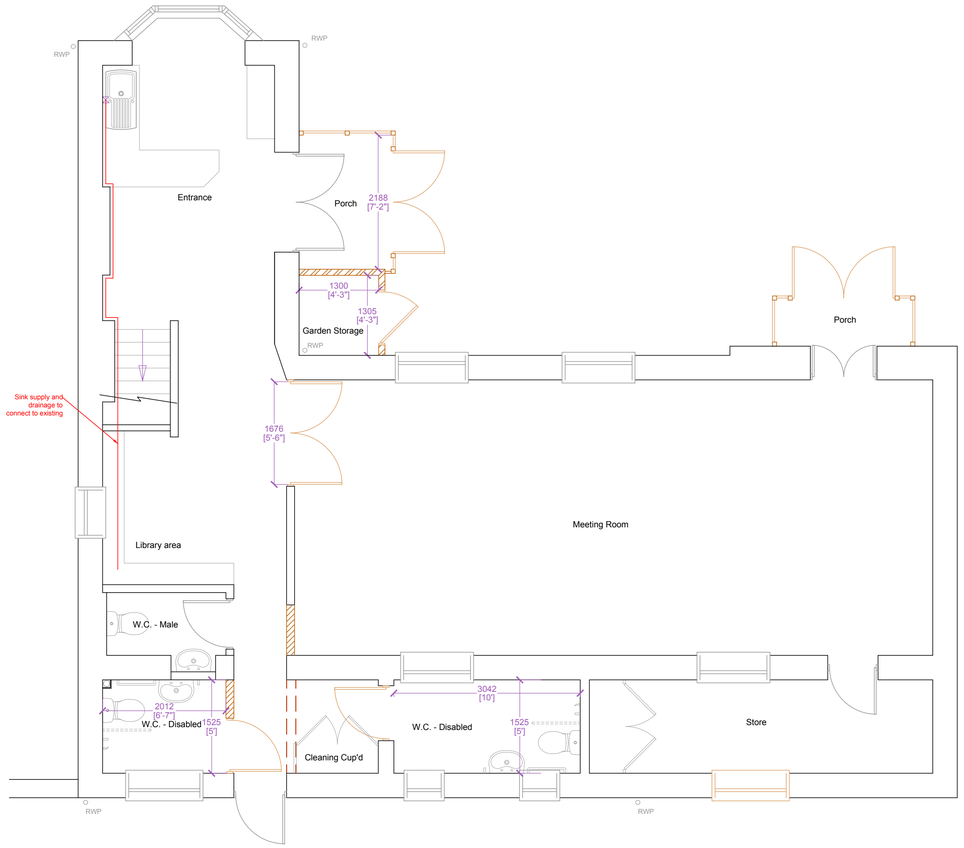

Ground Floor

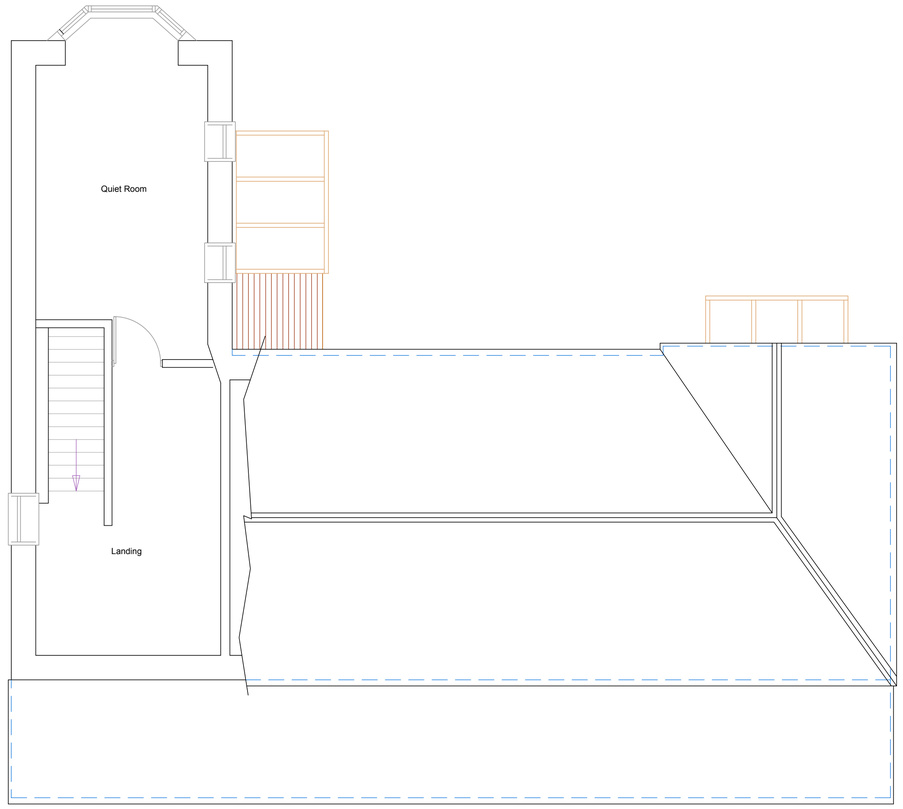

First Floor

PROPOSED FLOOR PLANS 1:50

All dimensions to be checked on site prior to commencement of work, except for planning purposes.

This drawing is the copyright of
CALDOTEC LTD
and may not be copied, altered or reproduced in any way without written authority.

CALDOTEC LTD
11 THE PARADE
WILLOWHAYNE CRESCENT
EAST PRESTON
WEST SUSSEX
BN16 1NS
Telephone
01903 859176

PROPOSED FLOOR PLANS & ELEVATIONS

23 Church Street
Littlehampton
West Sussex
BN17 5EL

CLIENT Littlehampton Quakers

Issue	Details	Drawn	Check	Date
R1	Client amendments	RM	RM	20/03/17

SCALE AS SHOWN on A1
DATE 20/03/17
DRAWING NUMBER 16198/02R1