
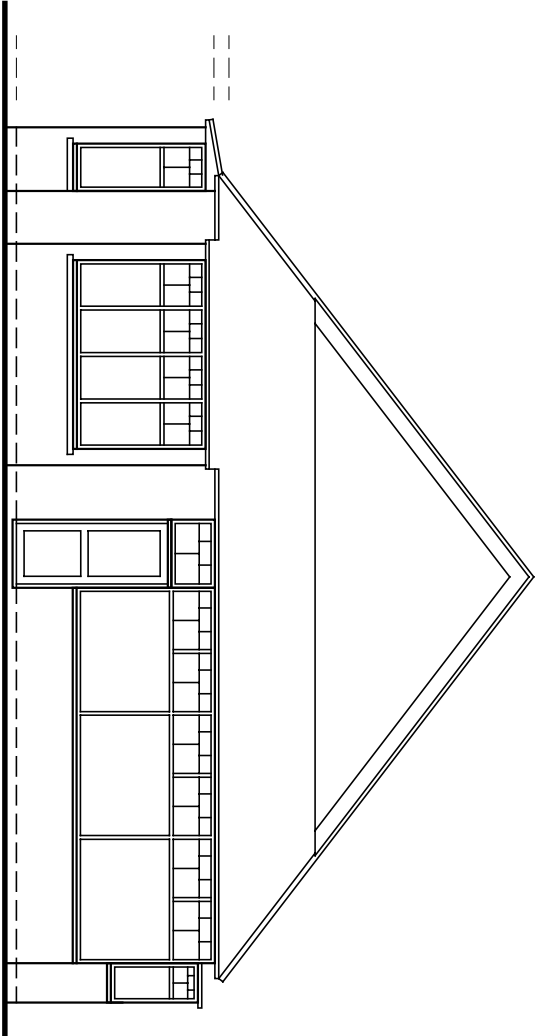
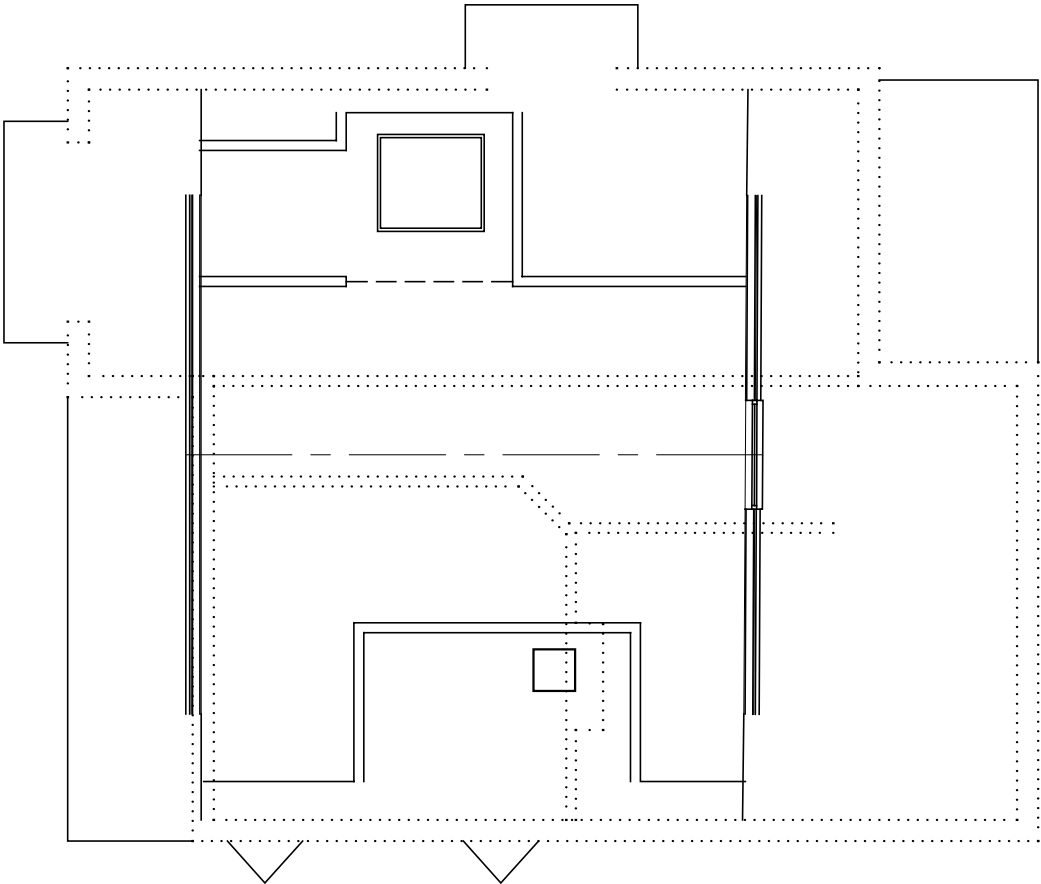
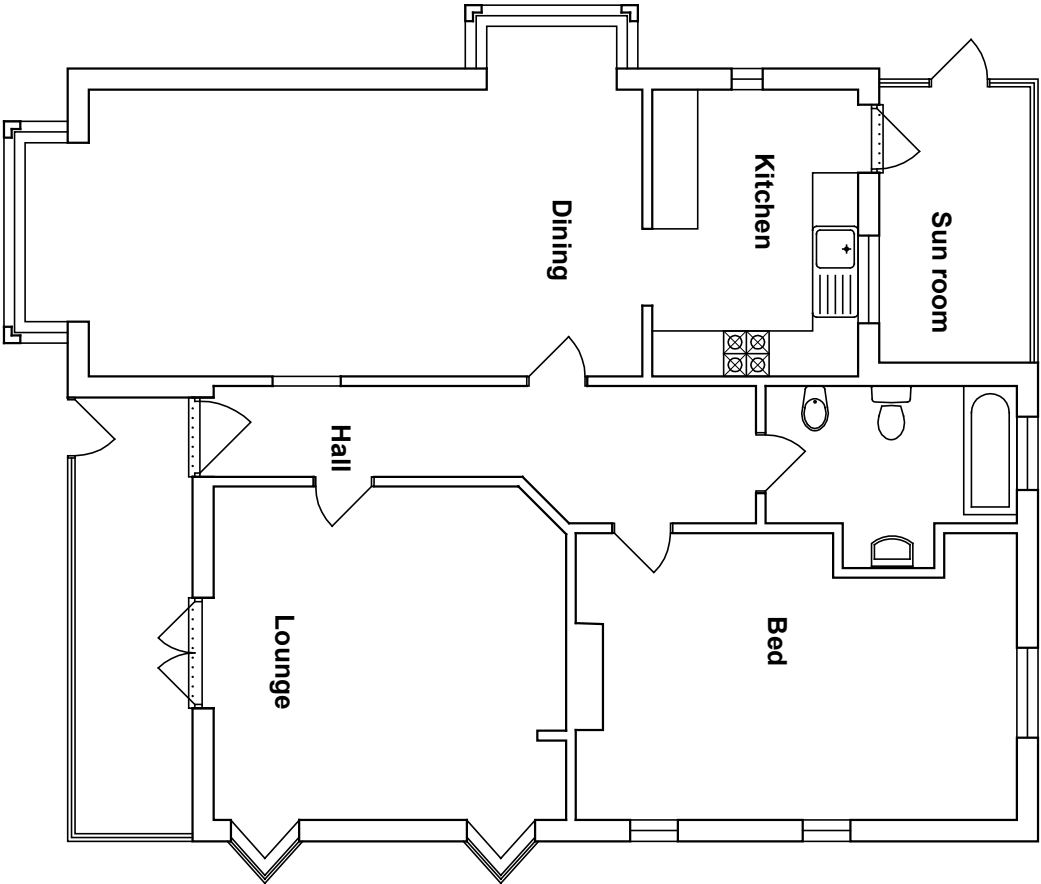
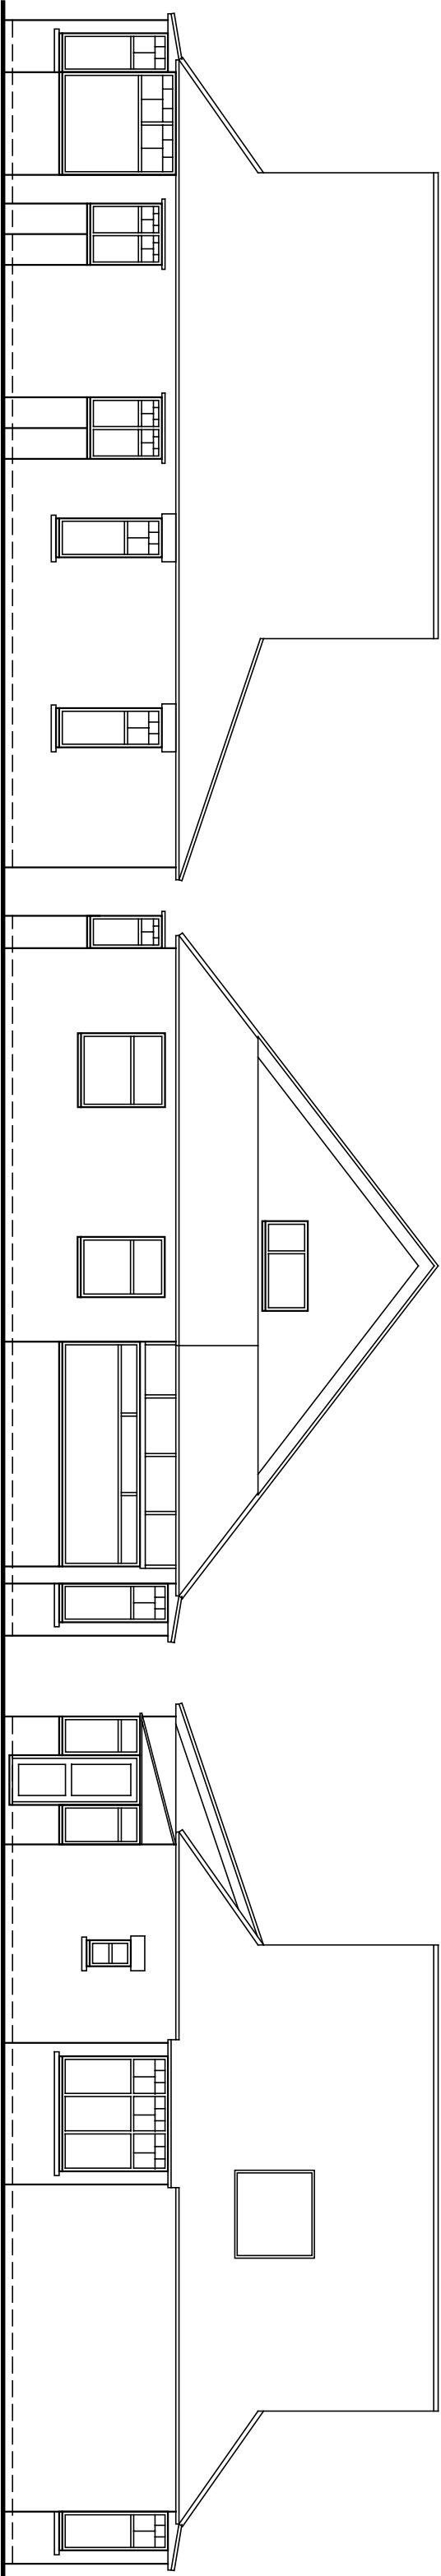


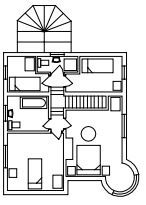

Amendments: –	
BRYCESON SHAW ASSOCIATES	
Surveyors and Designers	
2 Wellesley Court, Fitzalan Road, Littlehampton, West Sussex BN17 5JW	
Tel. 01903 734381 Mobile: 07889 651301	
E-mail: brycesonshaw@btinternet.com	
	
Project: Proposed loft conversion; 20 Mantling Road, Littlehampton BN17 7DG	
Drawing: Plans and elevations as existing	
For: Mr. G. Bisby	
Drawn: PKS	Date: December 2017
Scales: 1:100	No: 2218/01/01
To scale when printed on A3	