
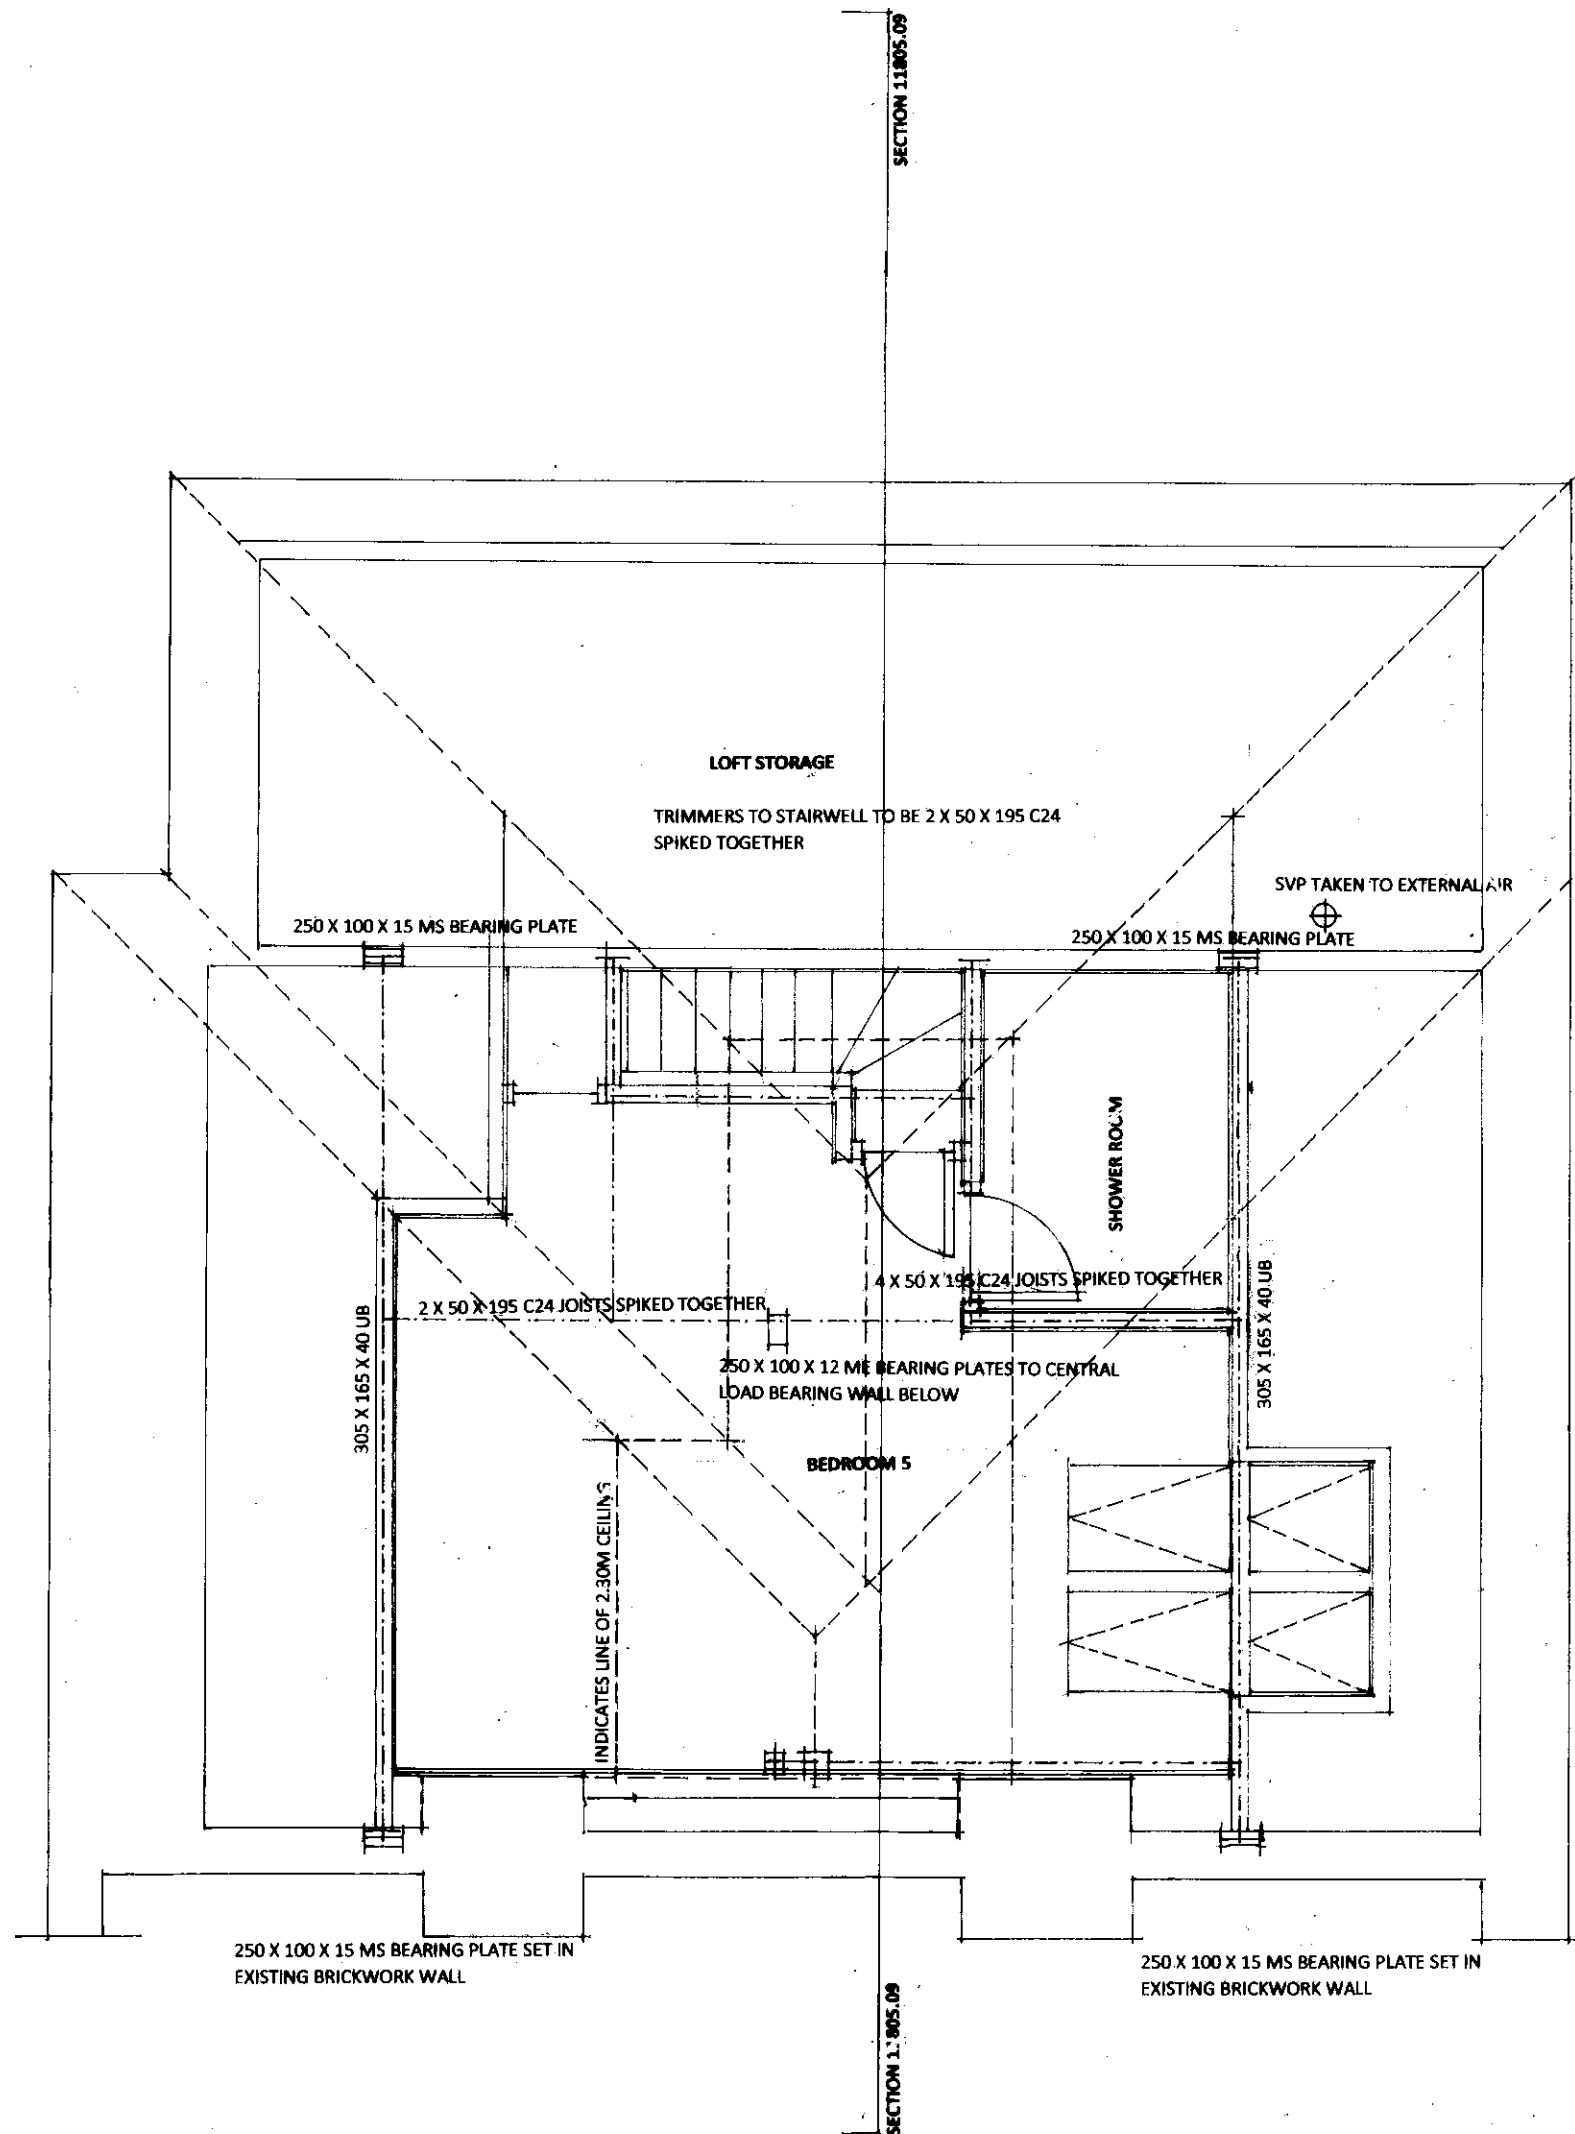


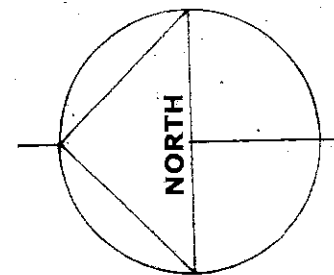

REFER TO ENGINEERS DRAWINGS 1907/SK3 AND SK4

2NO 1400 X 700 SIDE HUNG DG ROOFLIGHTS
2NO MOE SIDE HUNG L/S ROOFLIGHTS

This drawing is the copyright of the Architect and must not be reproduced or used without the Architect's permission. Figured dimensions are to take precedence over scaled dimensions. The Contractor is responsible for checking all figured dimensions on drawings against actual site dimensions. Scaled dimensions are not to be used for construction and setting out purposes. Any discrepancies are to be reported to the Architect. This drawing should be read in conjunction with schedules, specifications and engineers drawings and details where applicable.

DAVID BENNETT ARCHITECT
THE OLD COTTAGE, 10 VICARAGE LANE
FELPHAM, WEST SUSSEX PO22 7EA
07932 757144
Email: davidkbennett47@gmail.com

CLIENT
MR AND MRS WOOLLER
PROJECT
PROPOSED ALTERATIONS AND EXTENSIONS
64 CORNWALL ROAD
LITTLEHAMPTON BN17 6EQ
DRAWING TITLE
LOFT CONVERSION
SCALE
1/50 at A3
REFERENCE
11805.10A