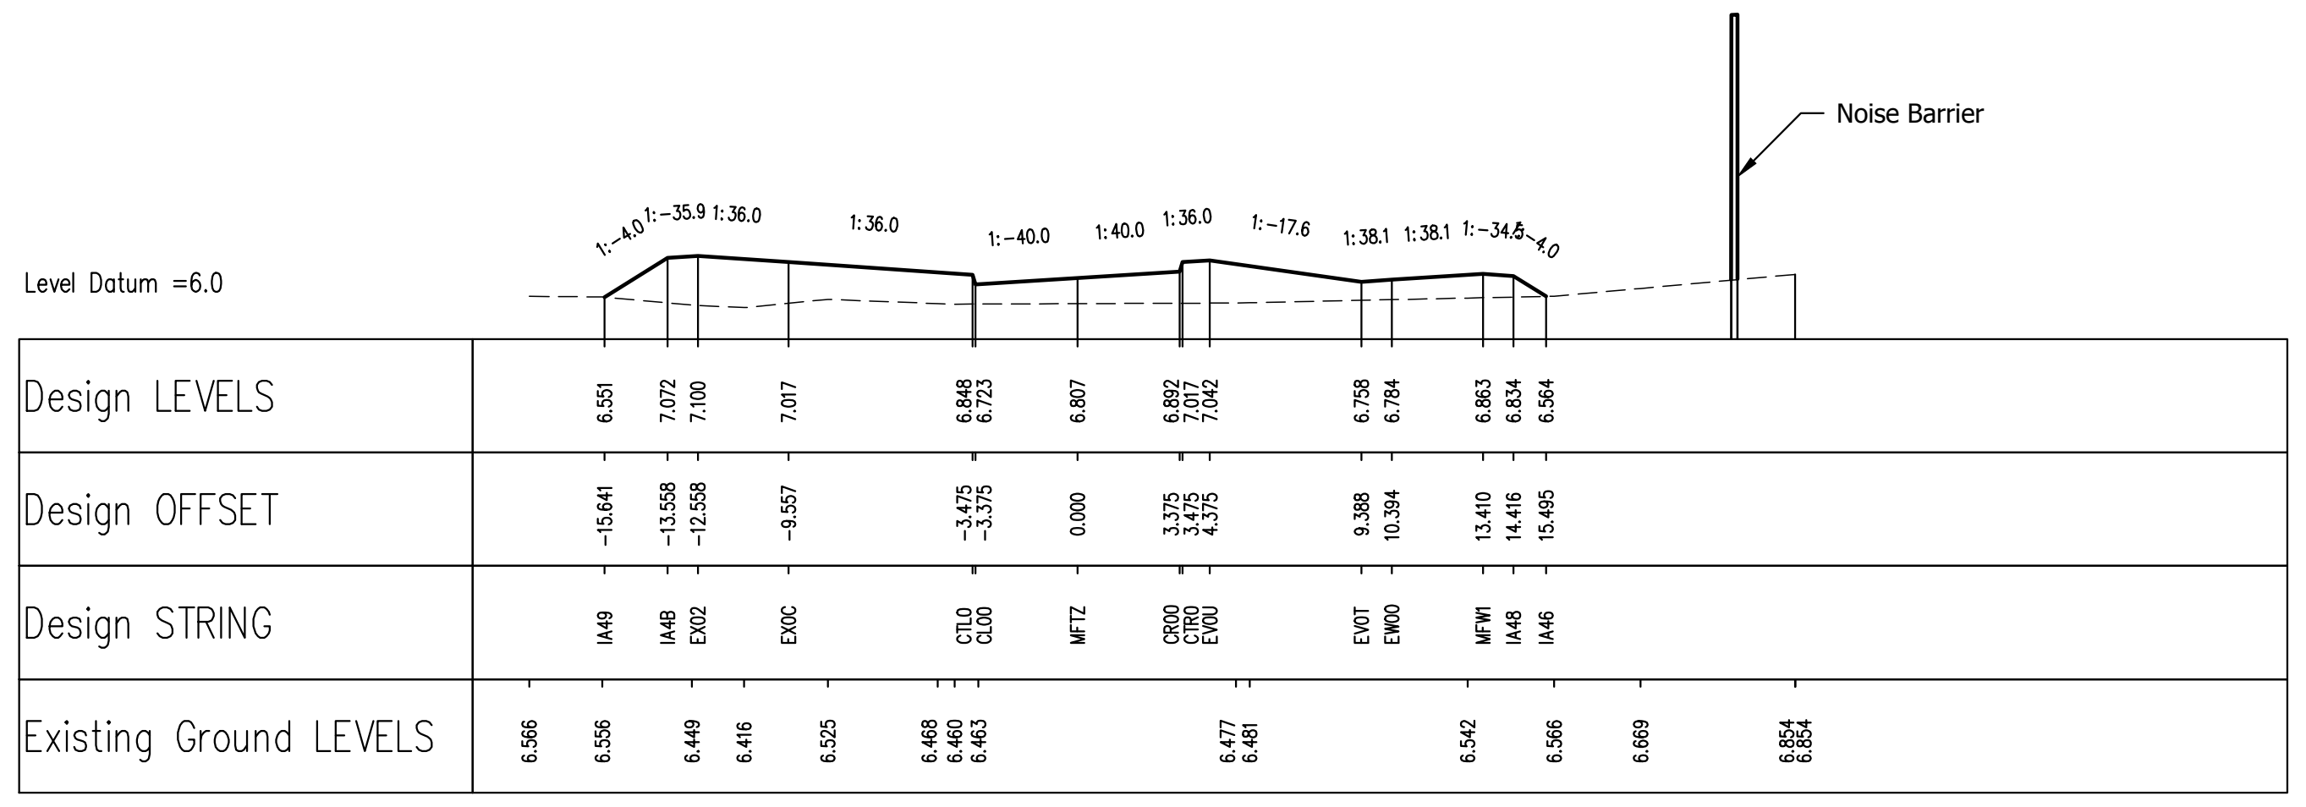

Chainage =160.0

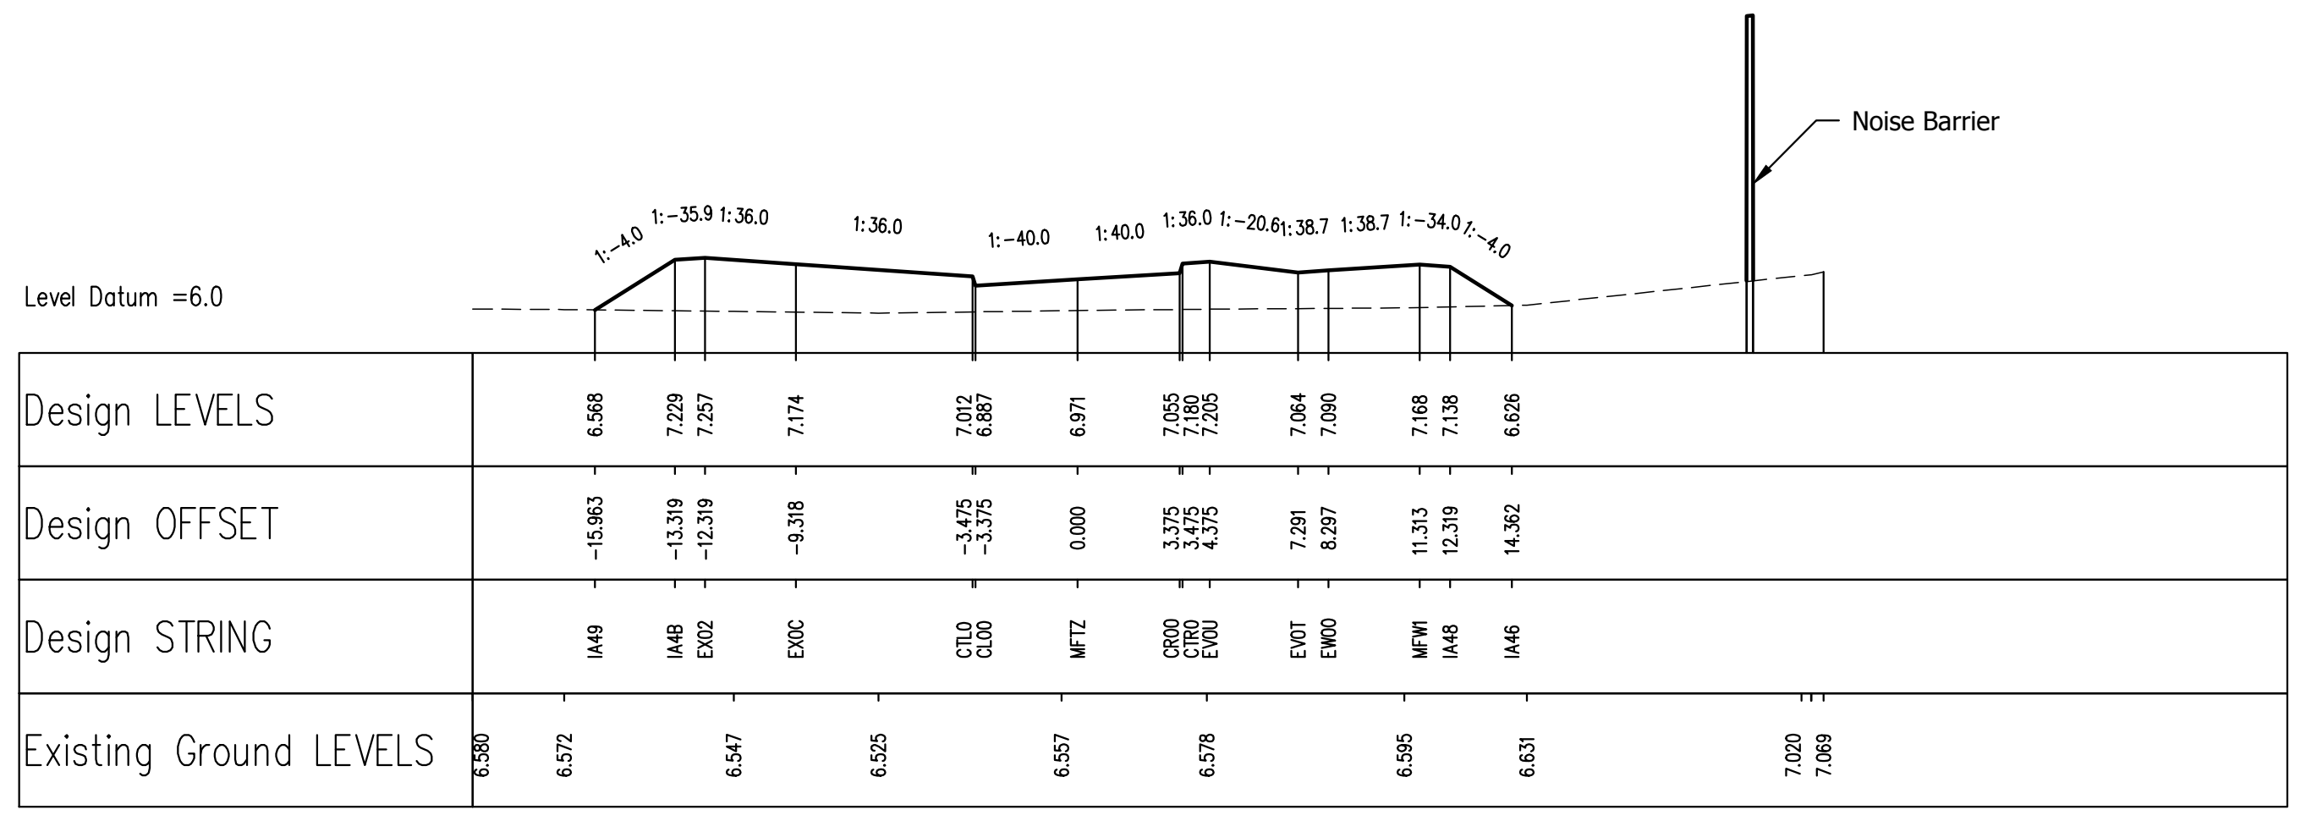

Chainage =140.0

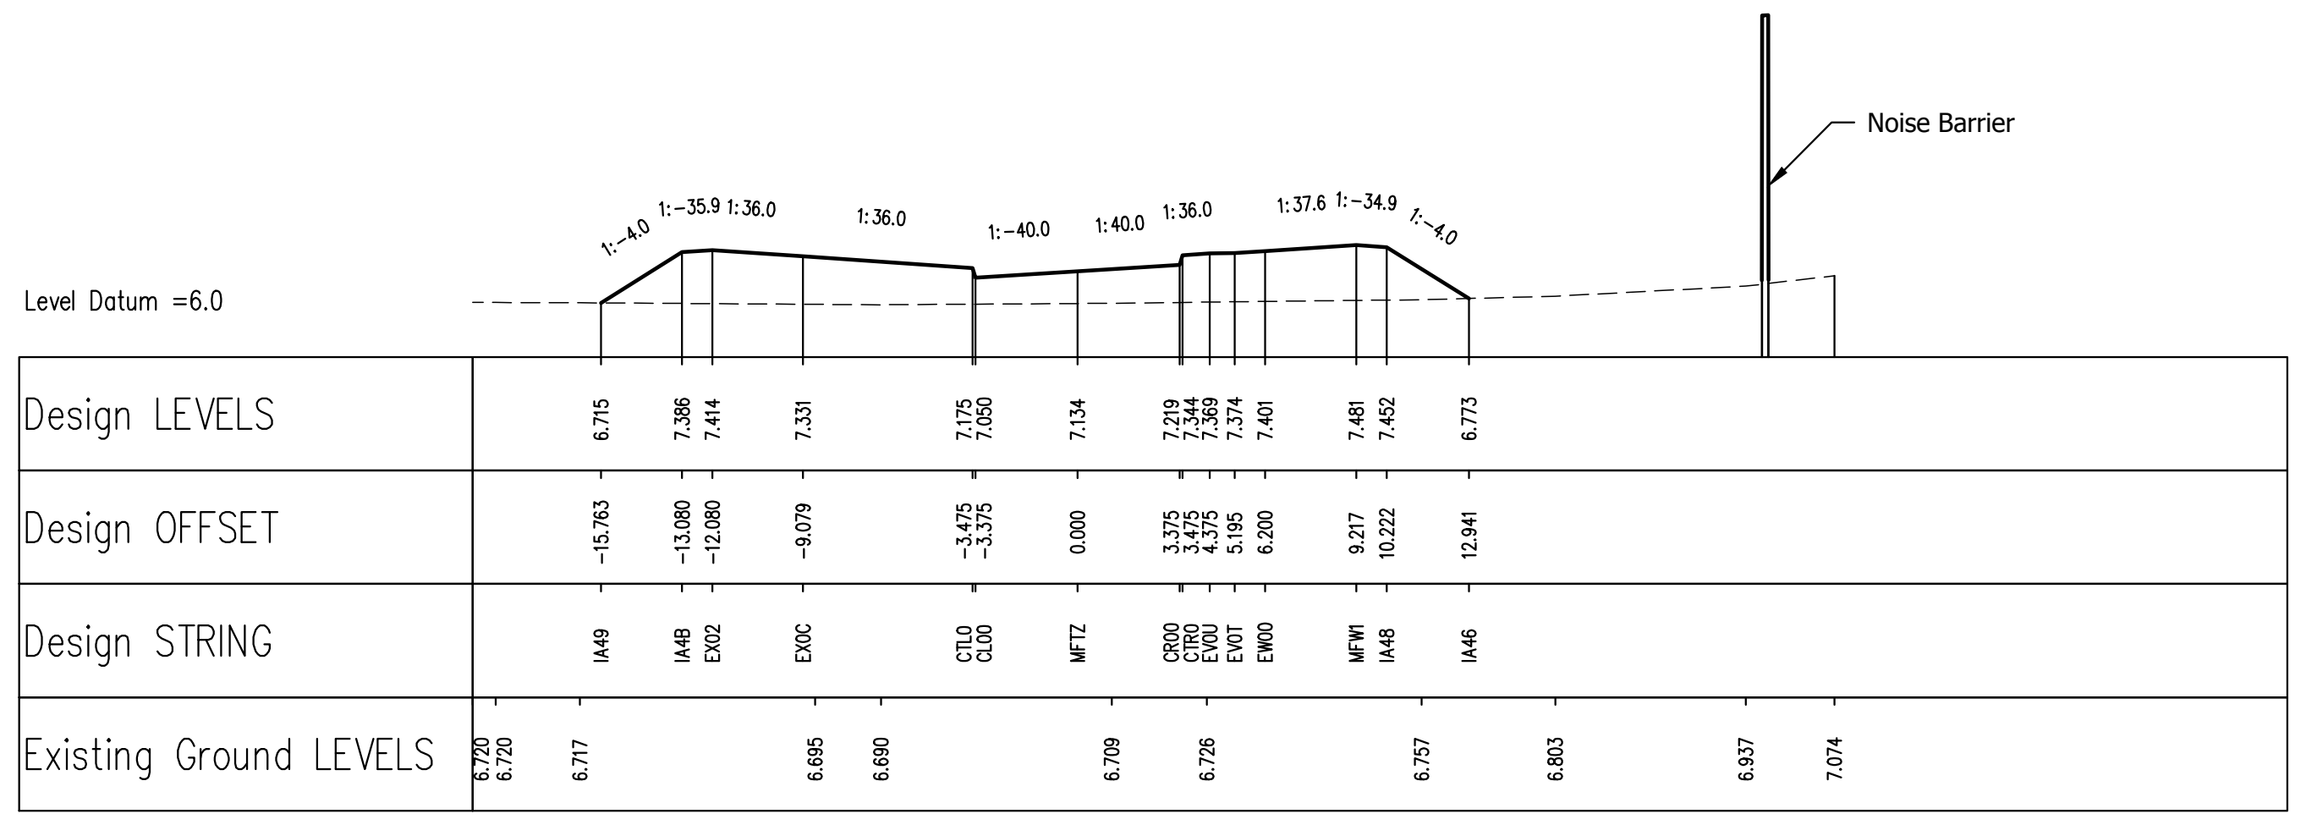

Chainage =120.0

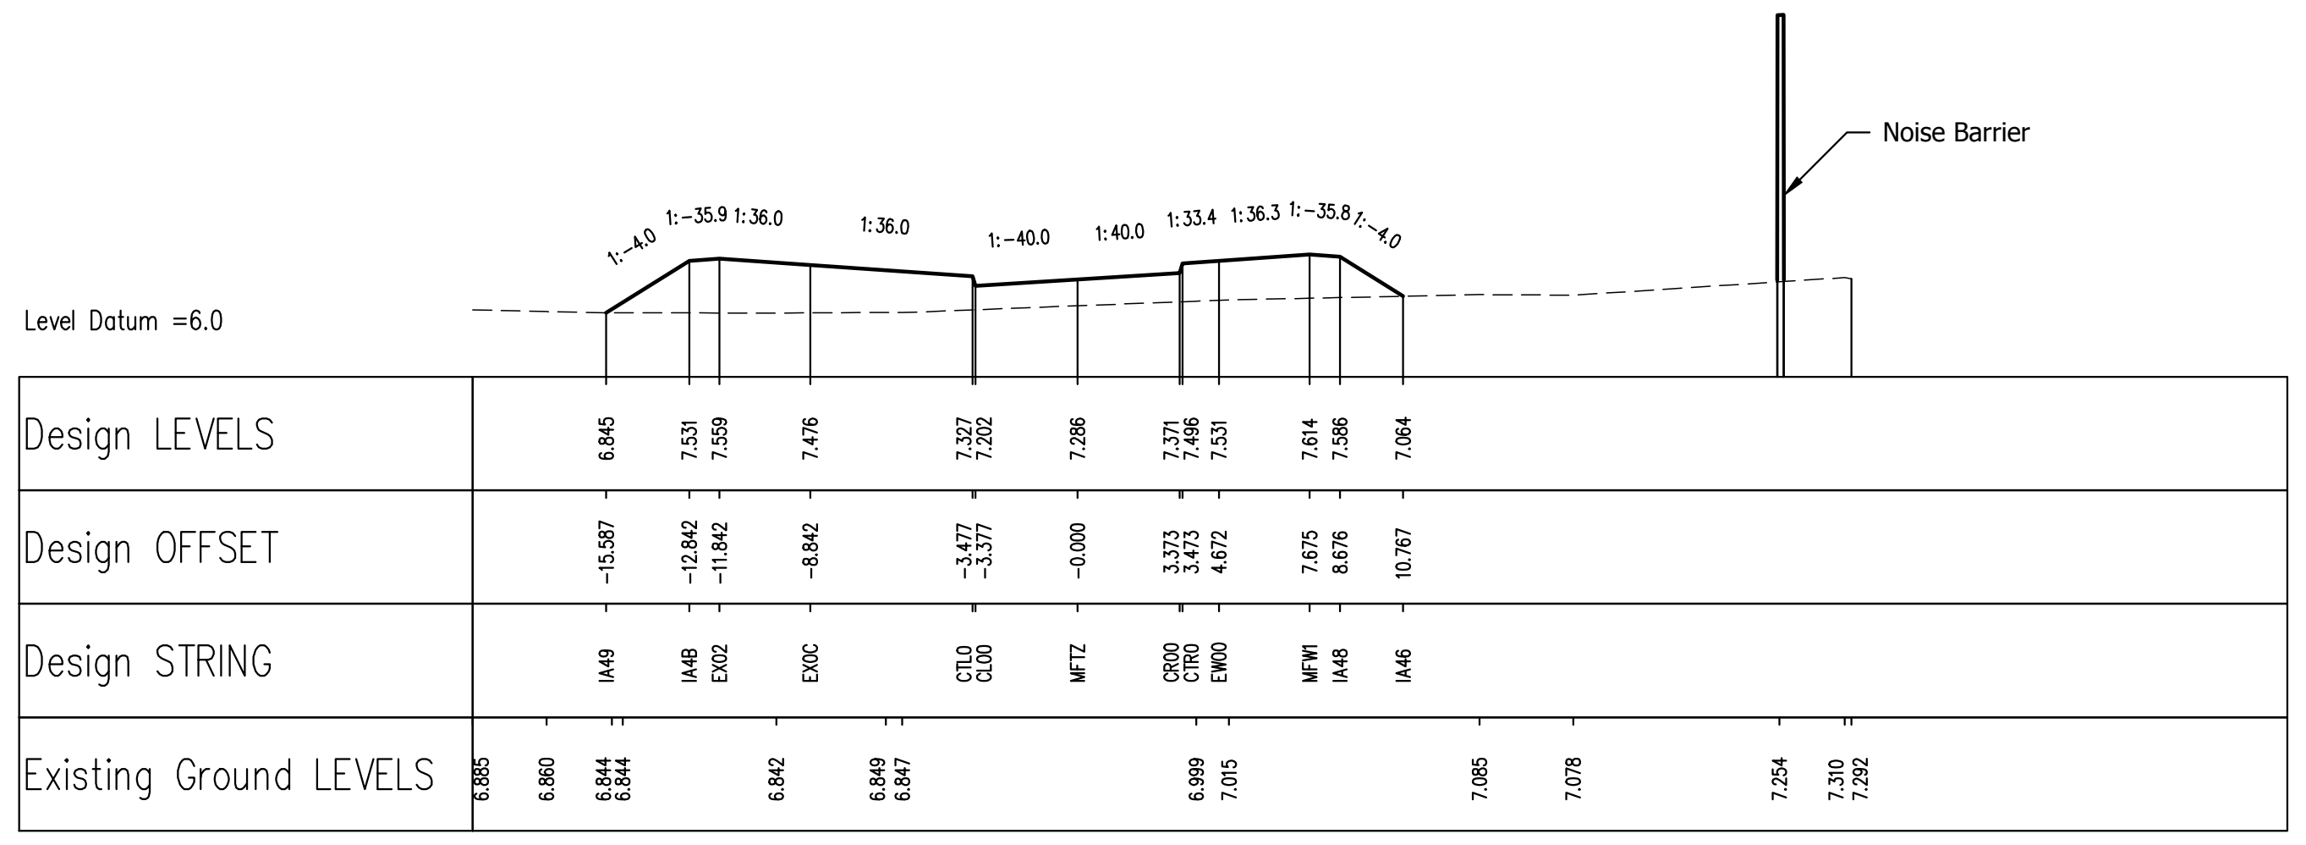

Chainage =100.0

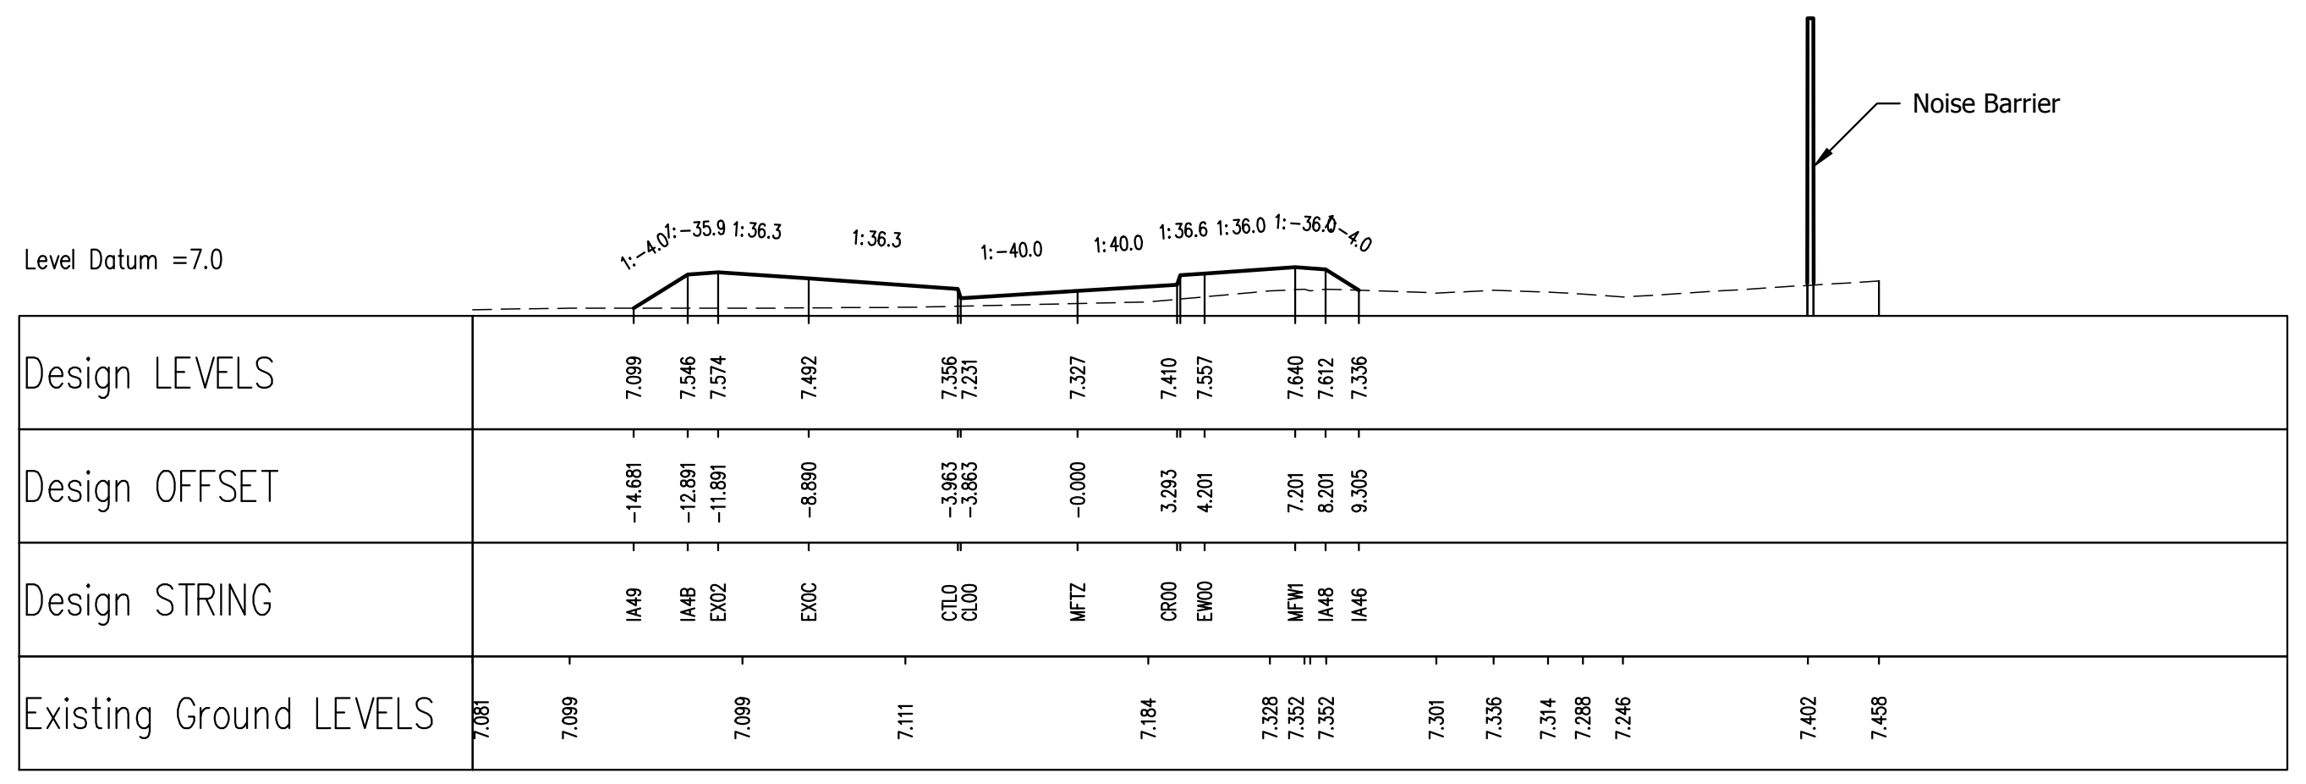

Chainage =80.0

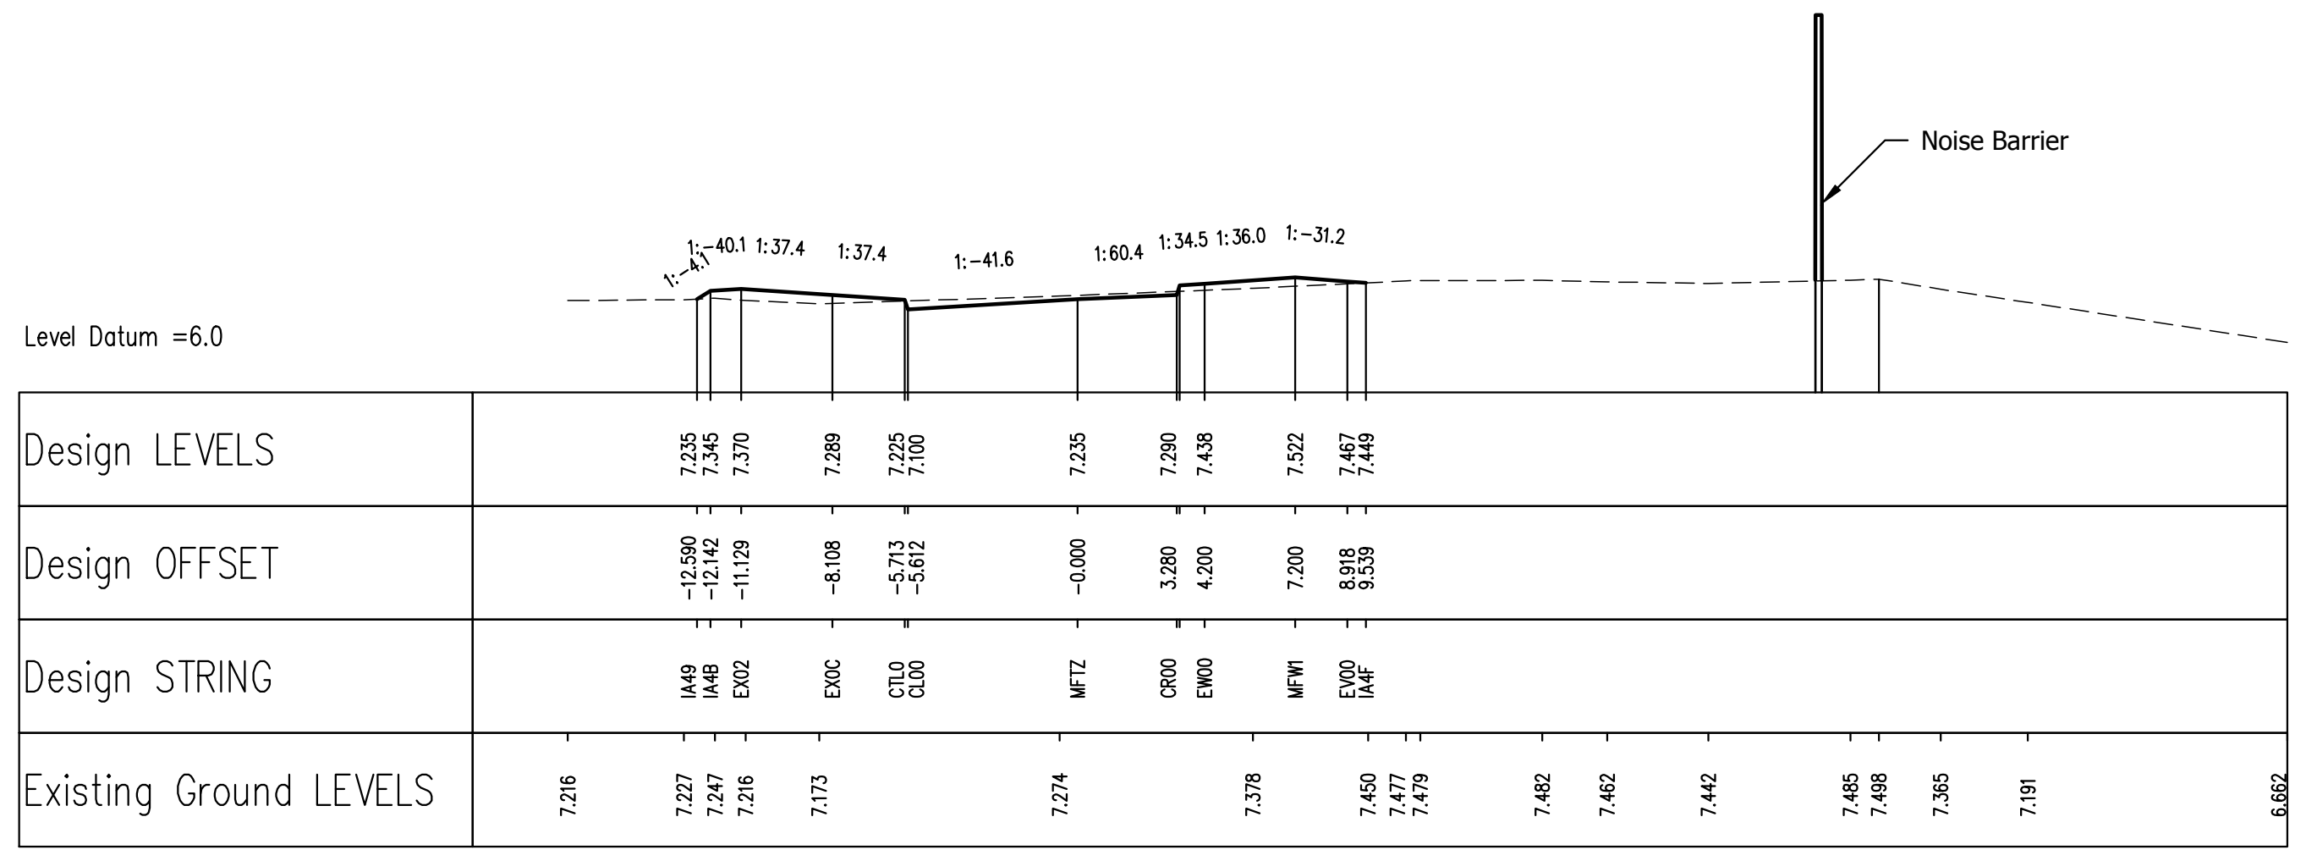

Chainage =60.0

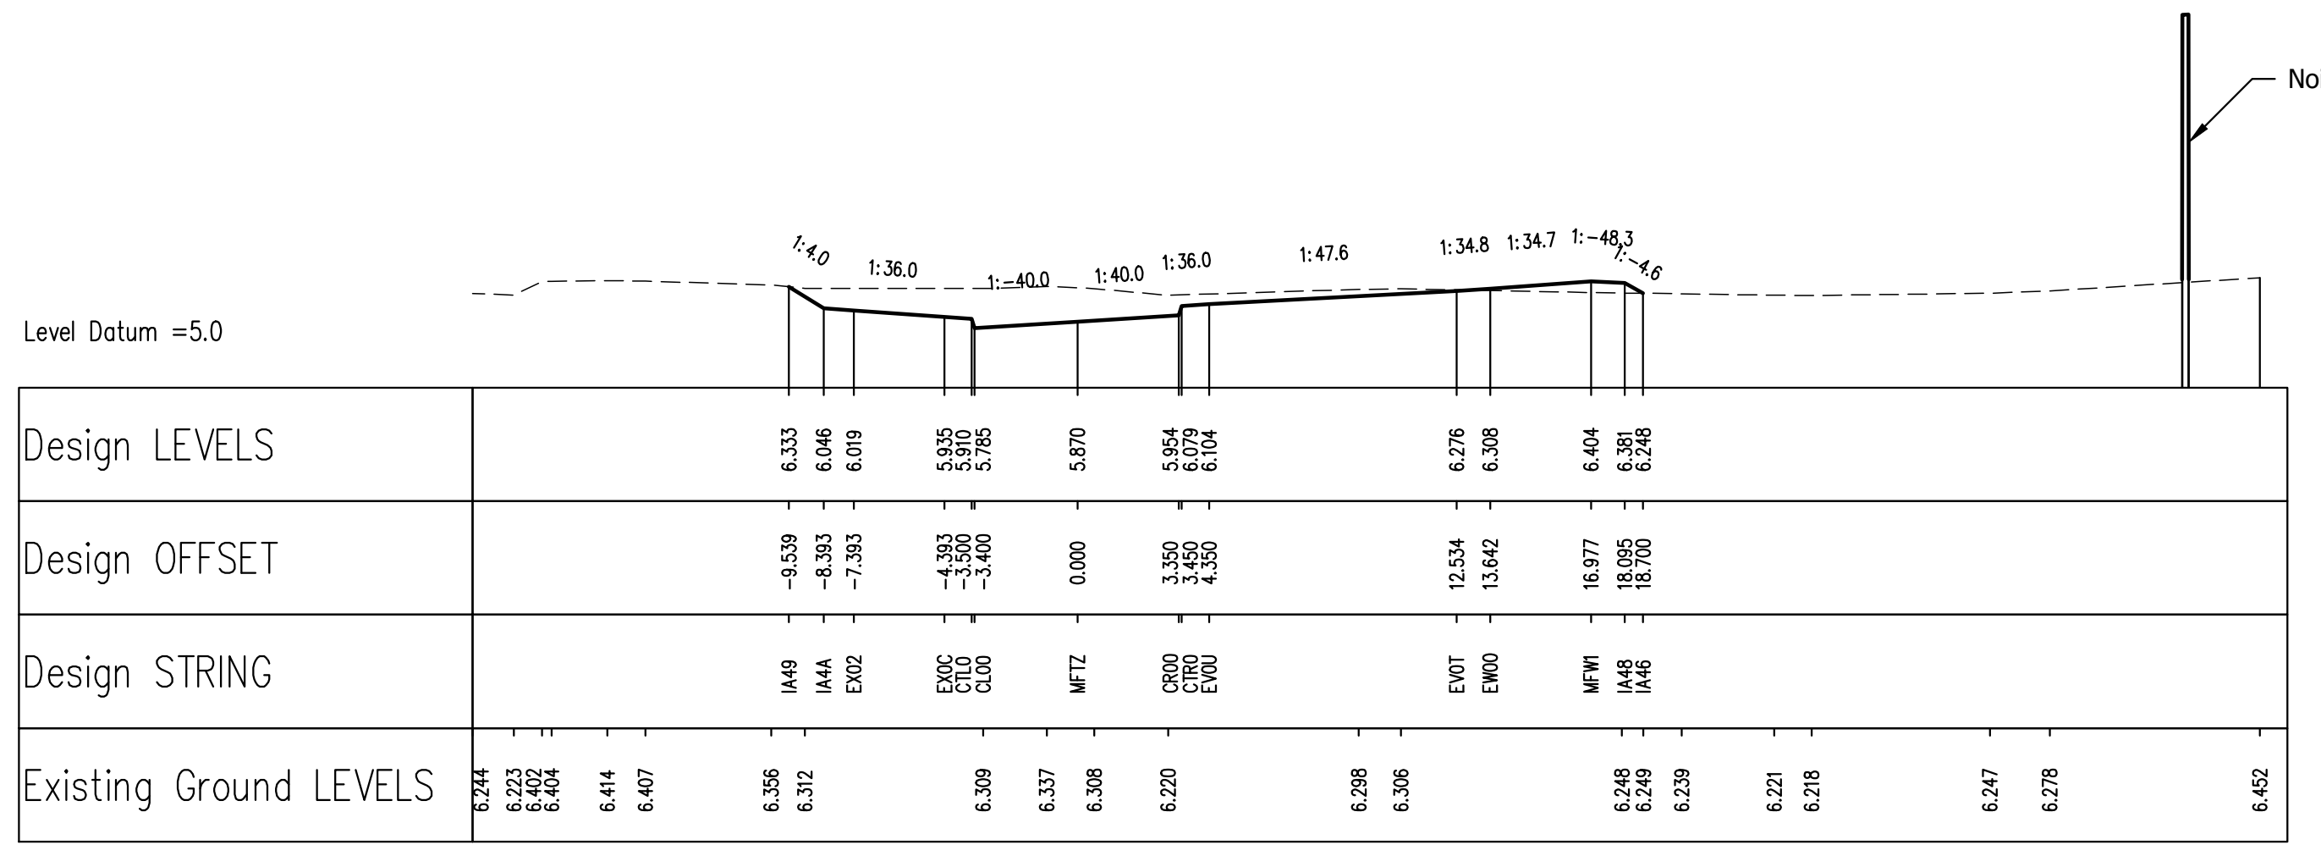

Chainage =280.0

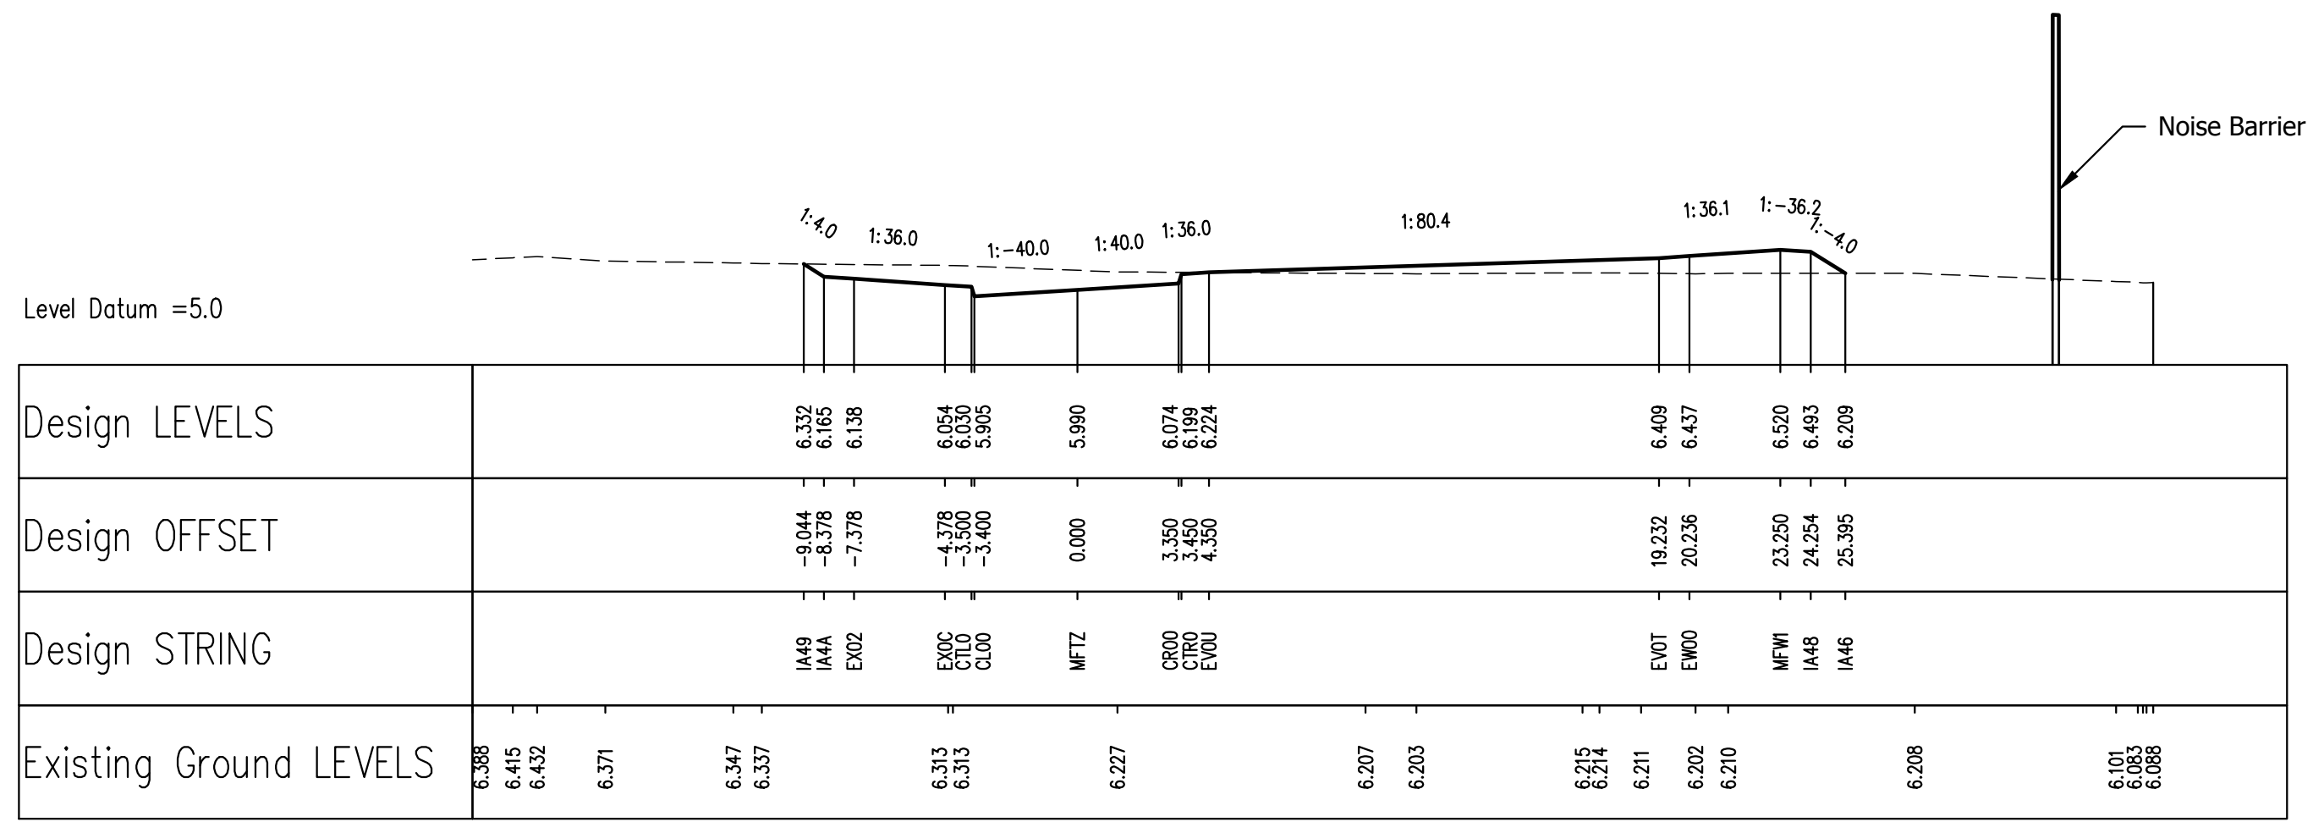

Chainage =260.0

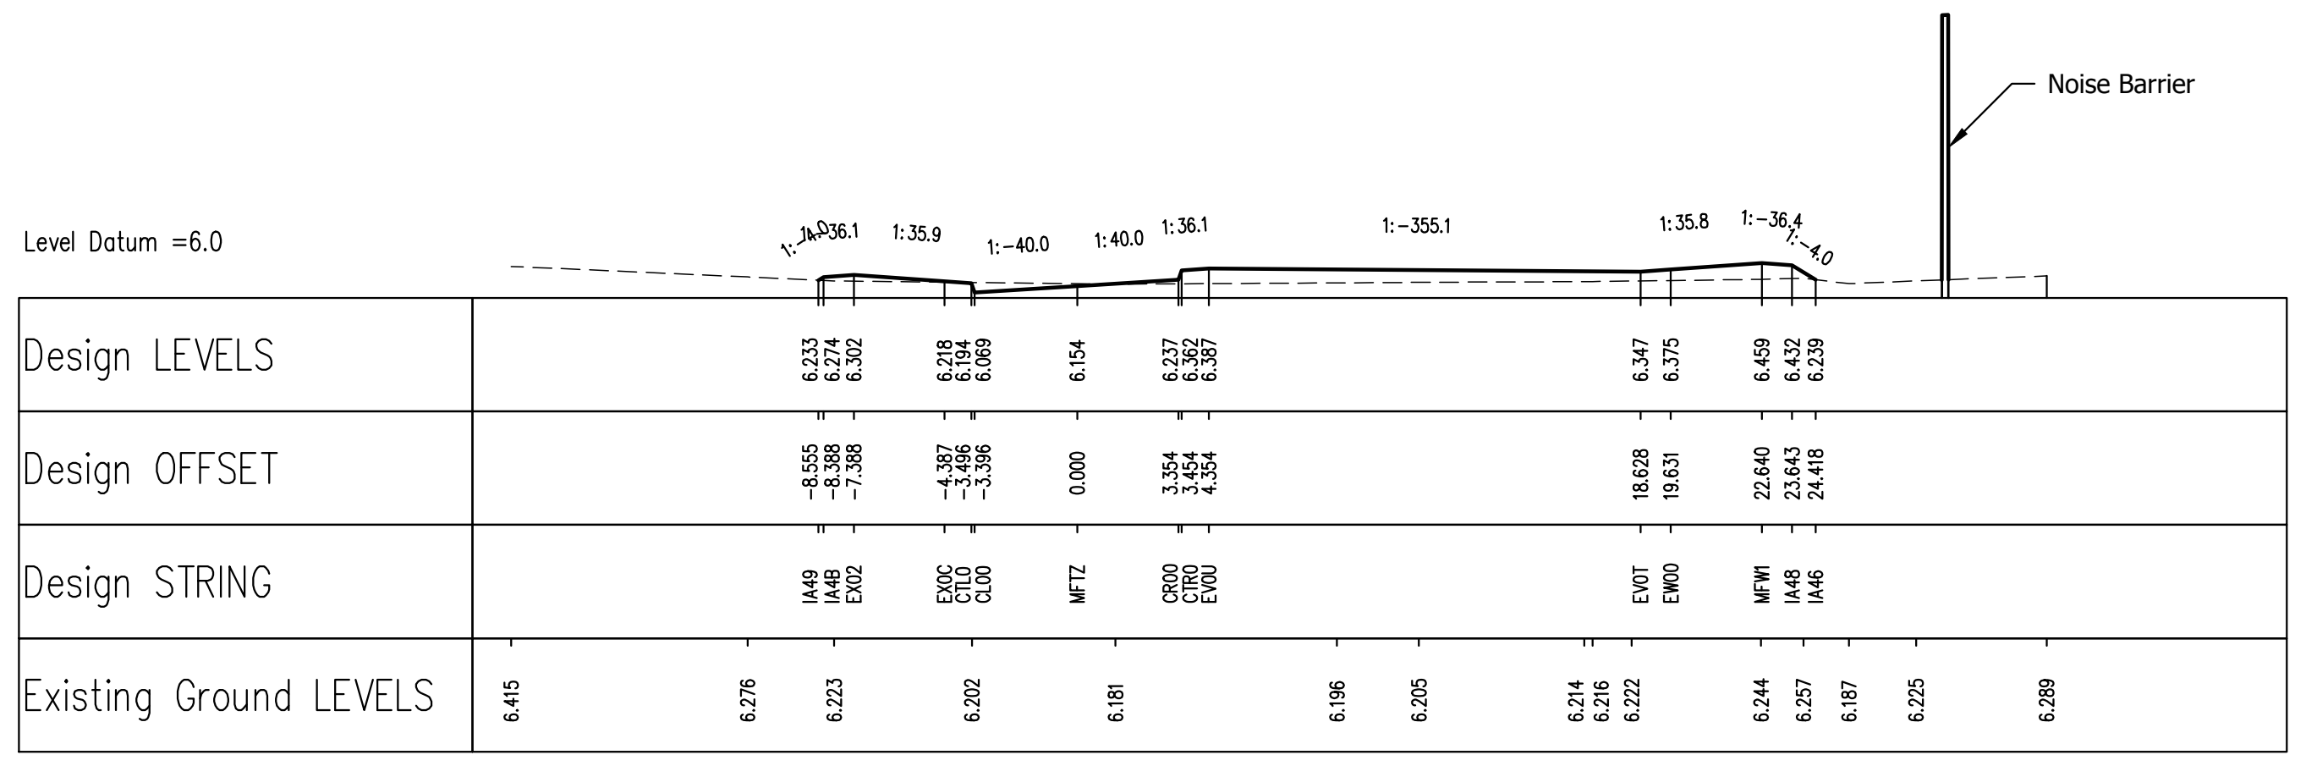

Chainage =240.0

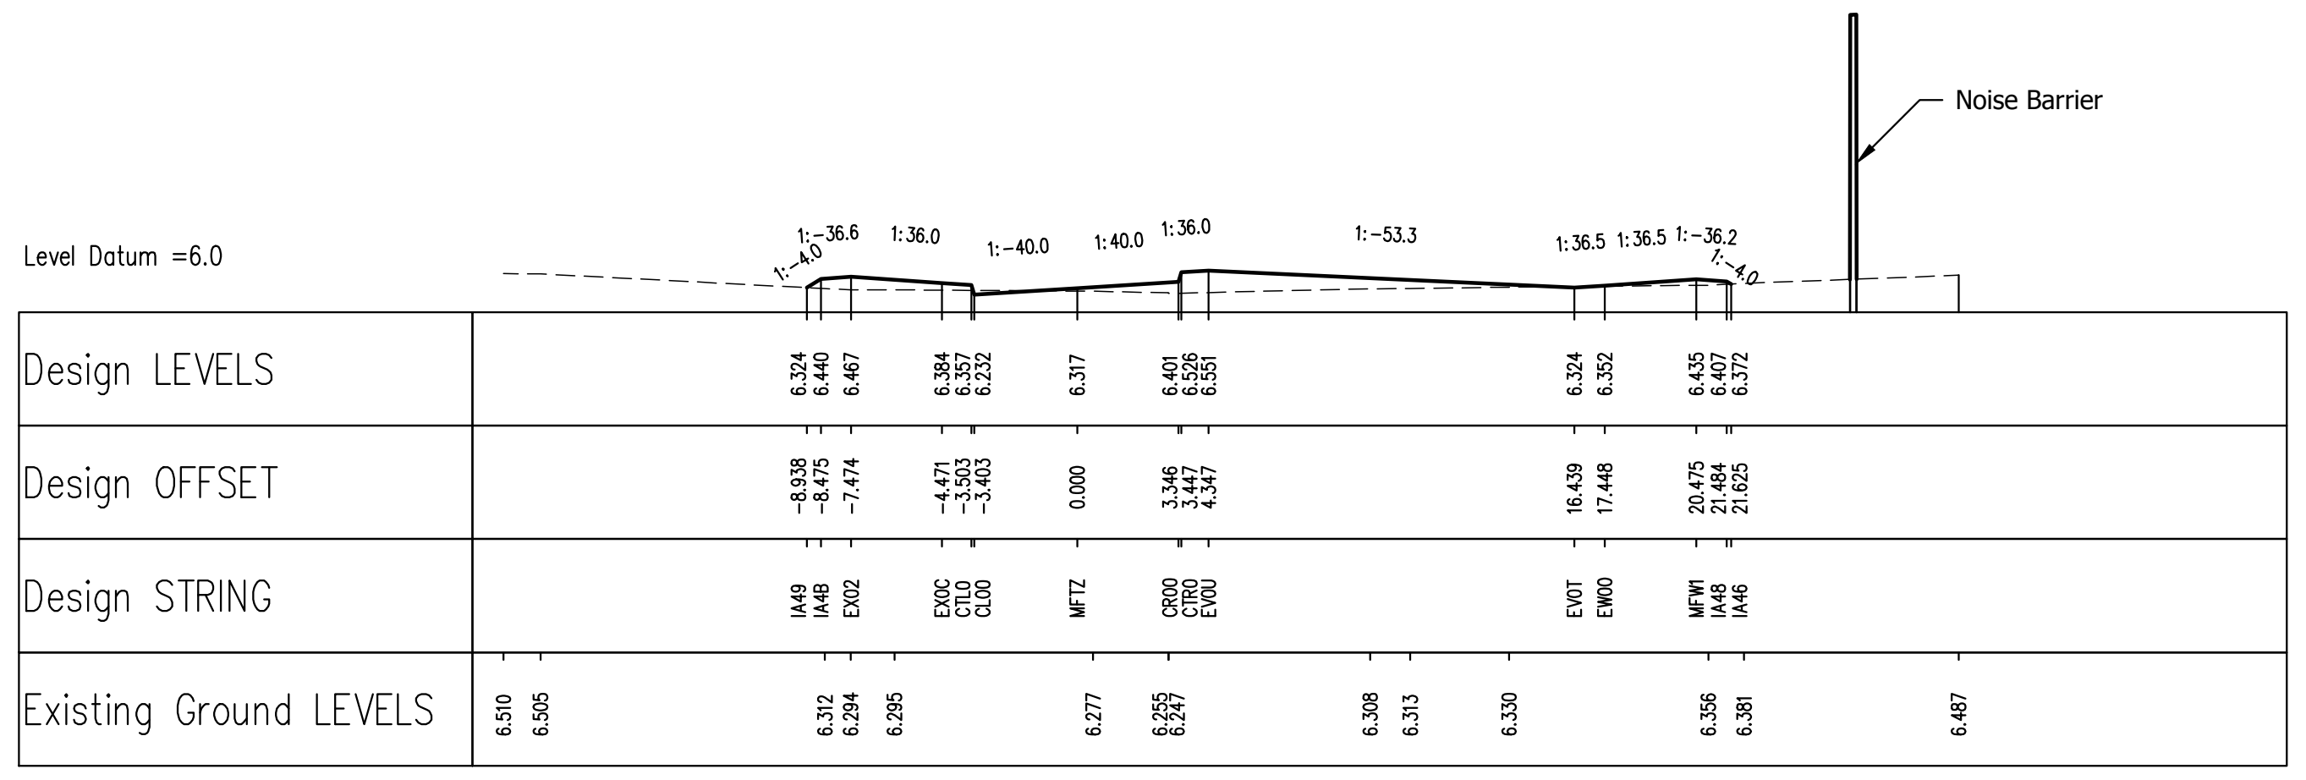

Chainage =220.0

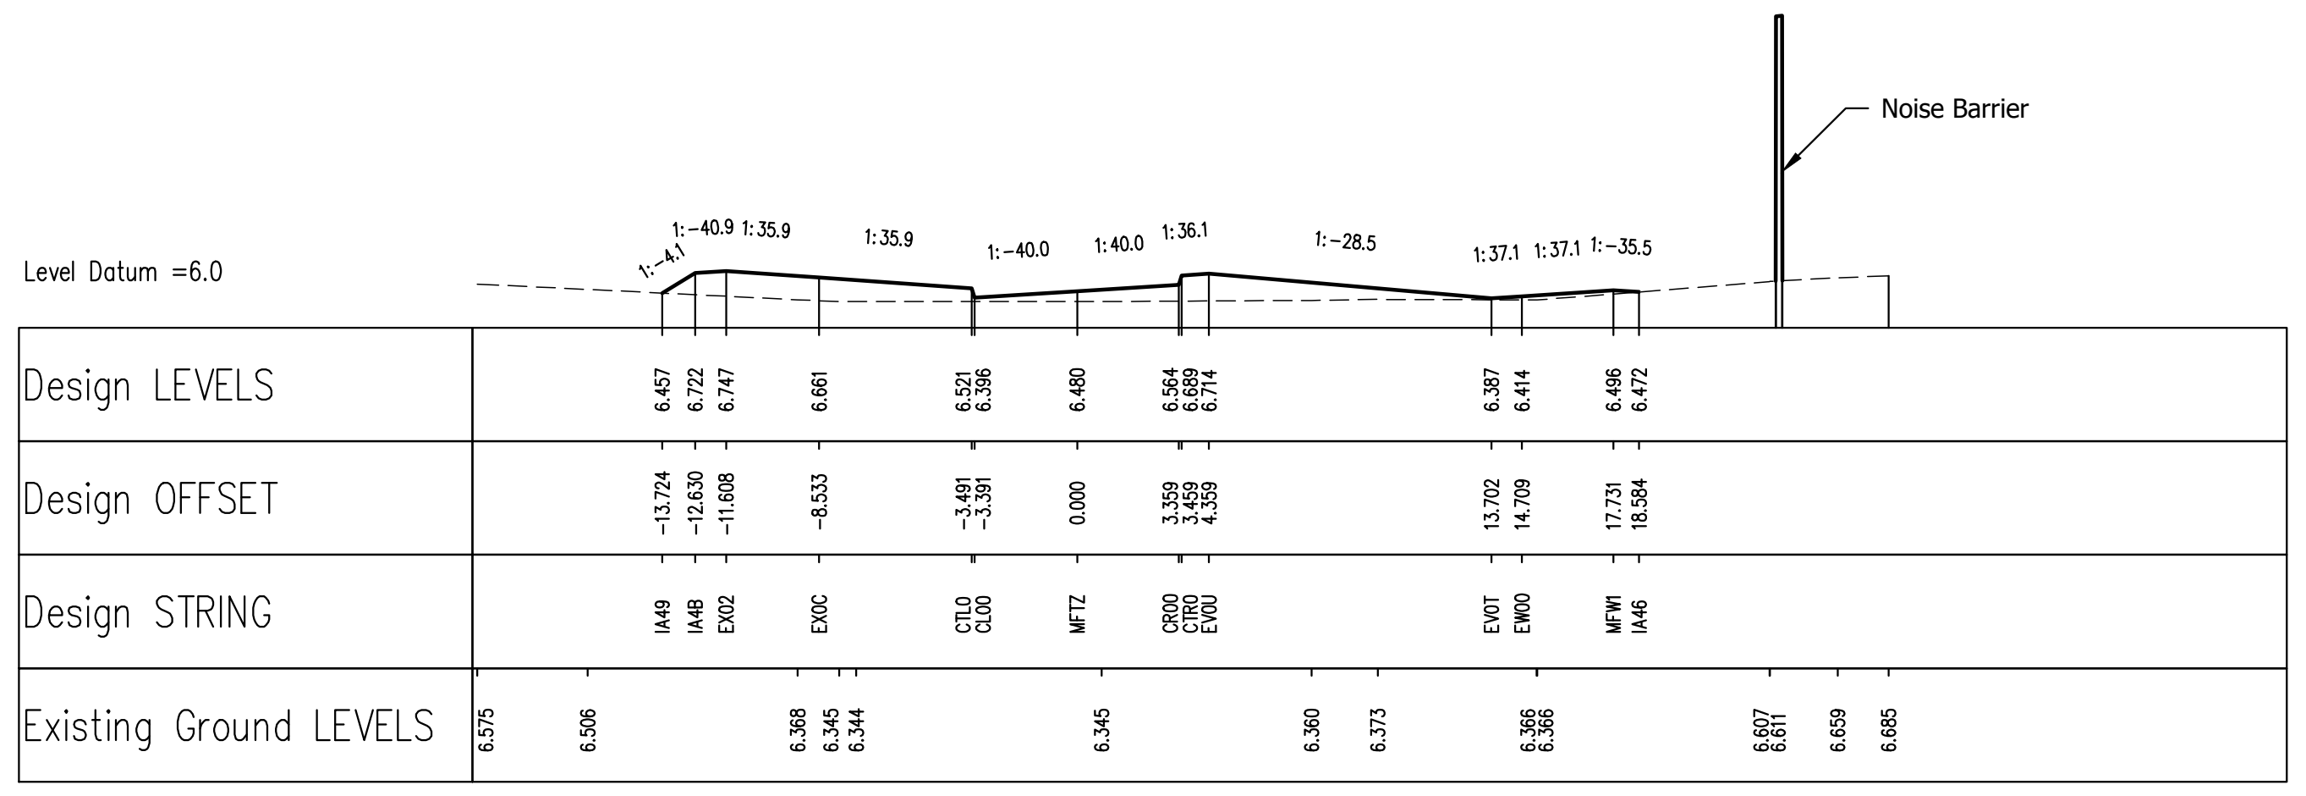

Chainage =200.0

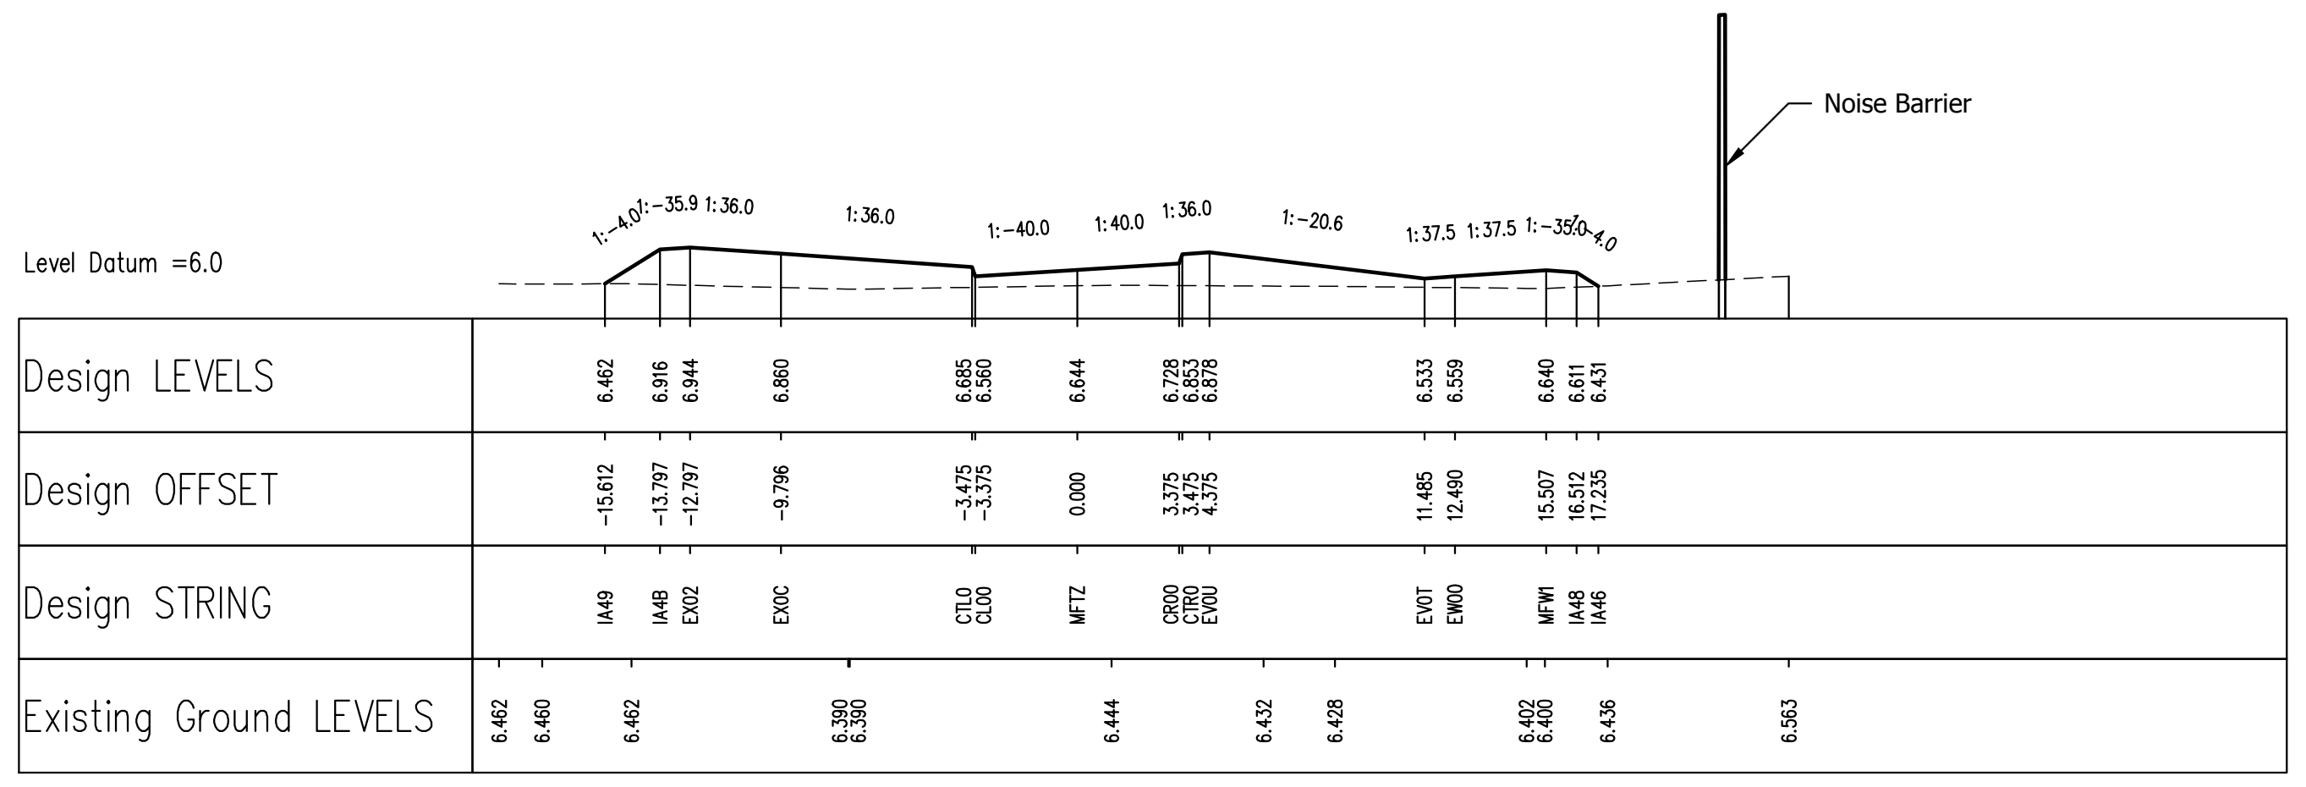

Chainage =180.0

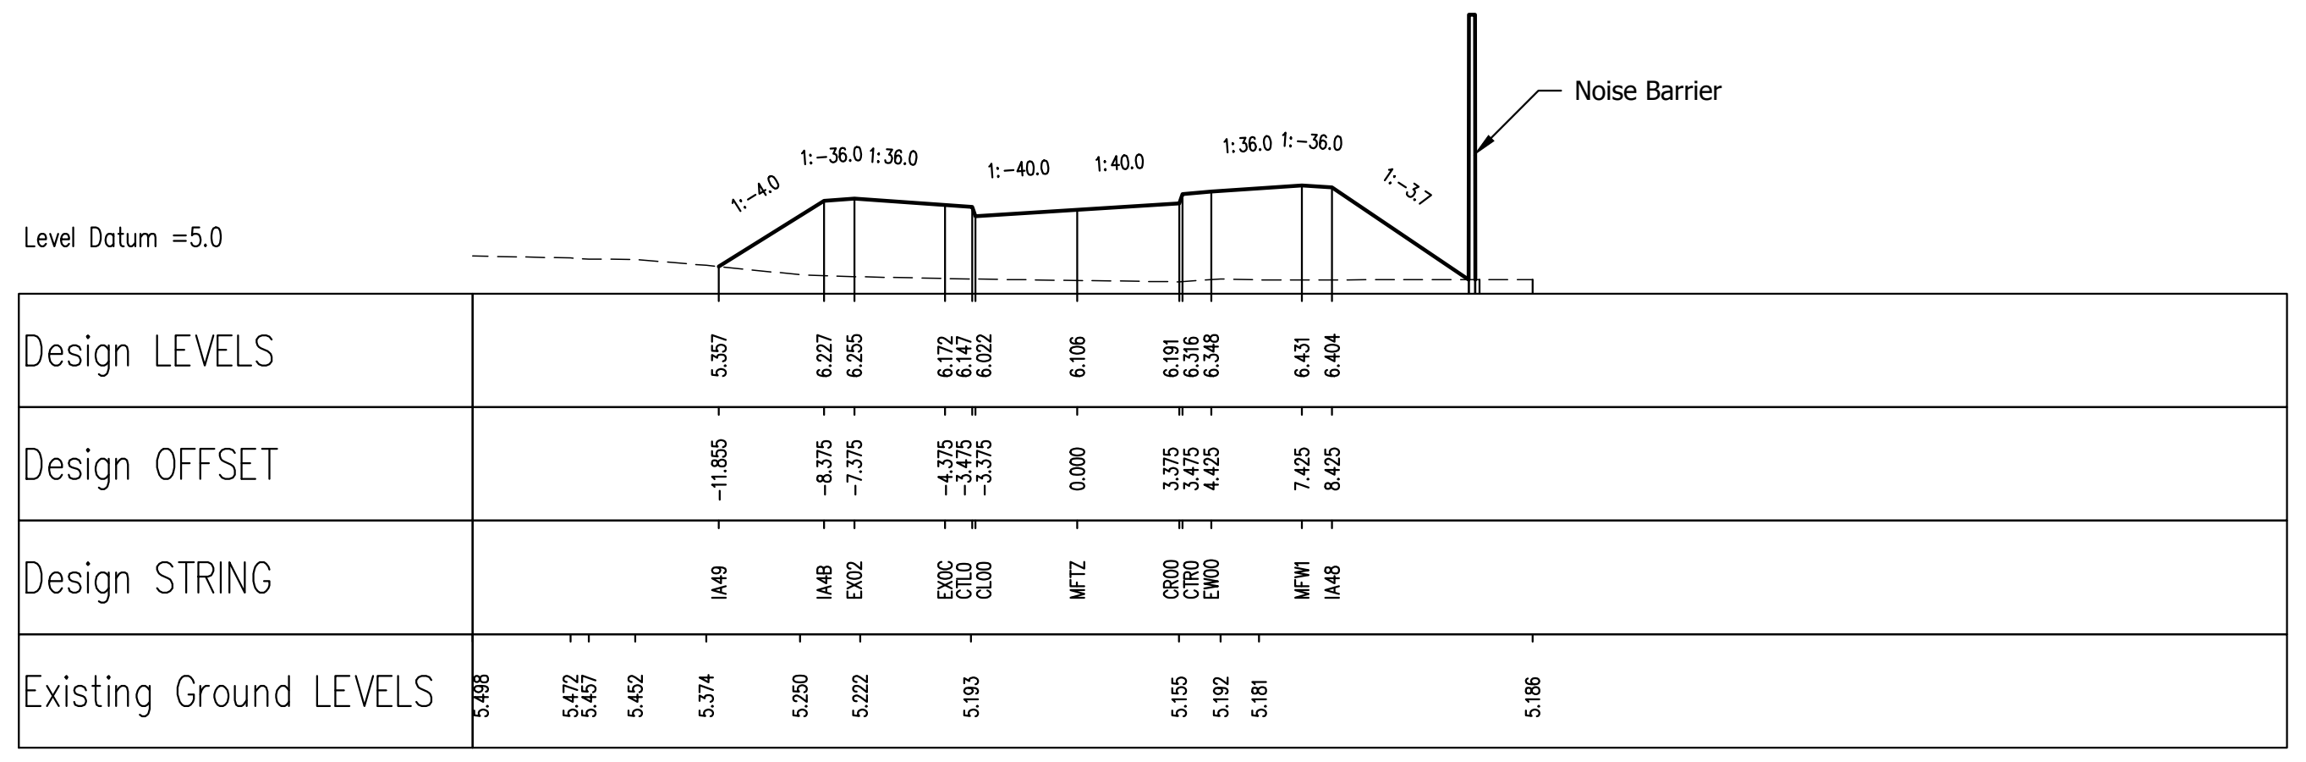

Chainage =400.0

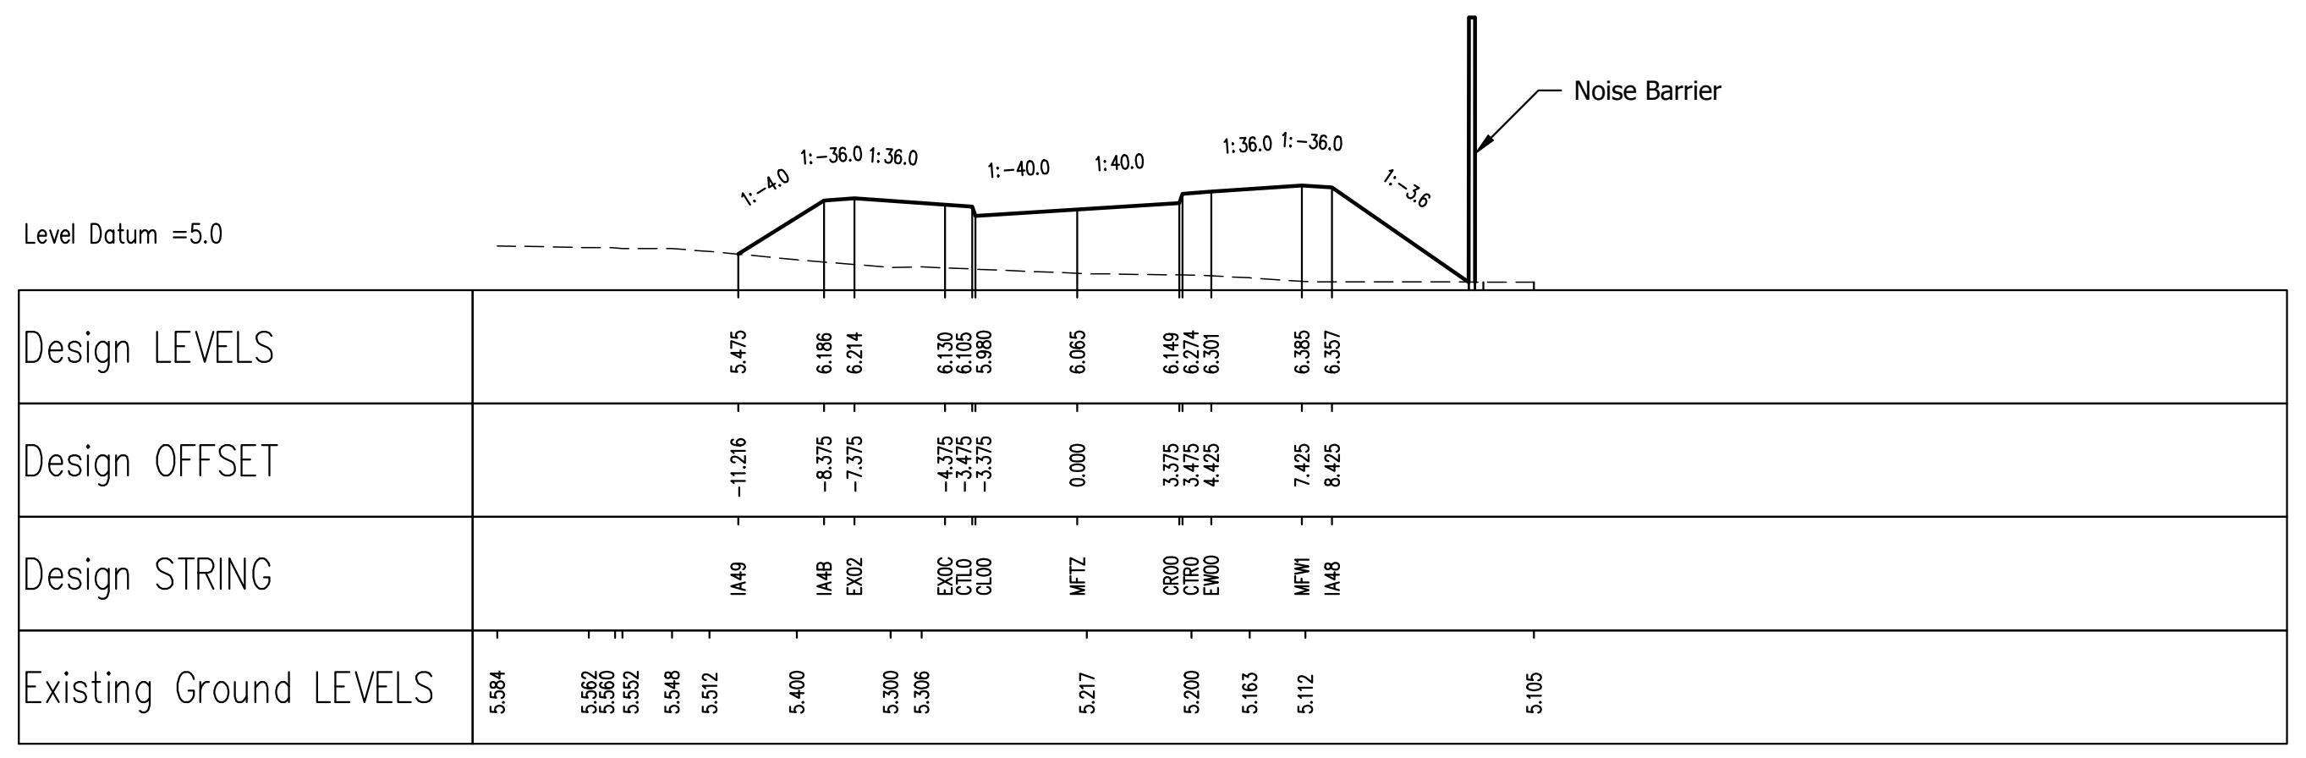

Chainage =380.0

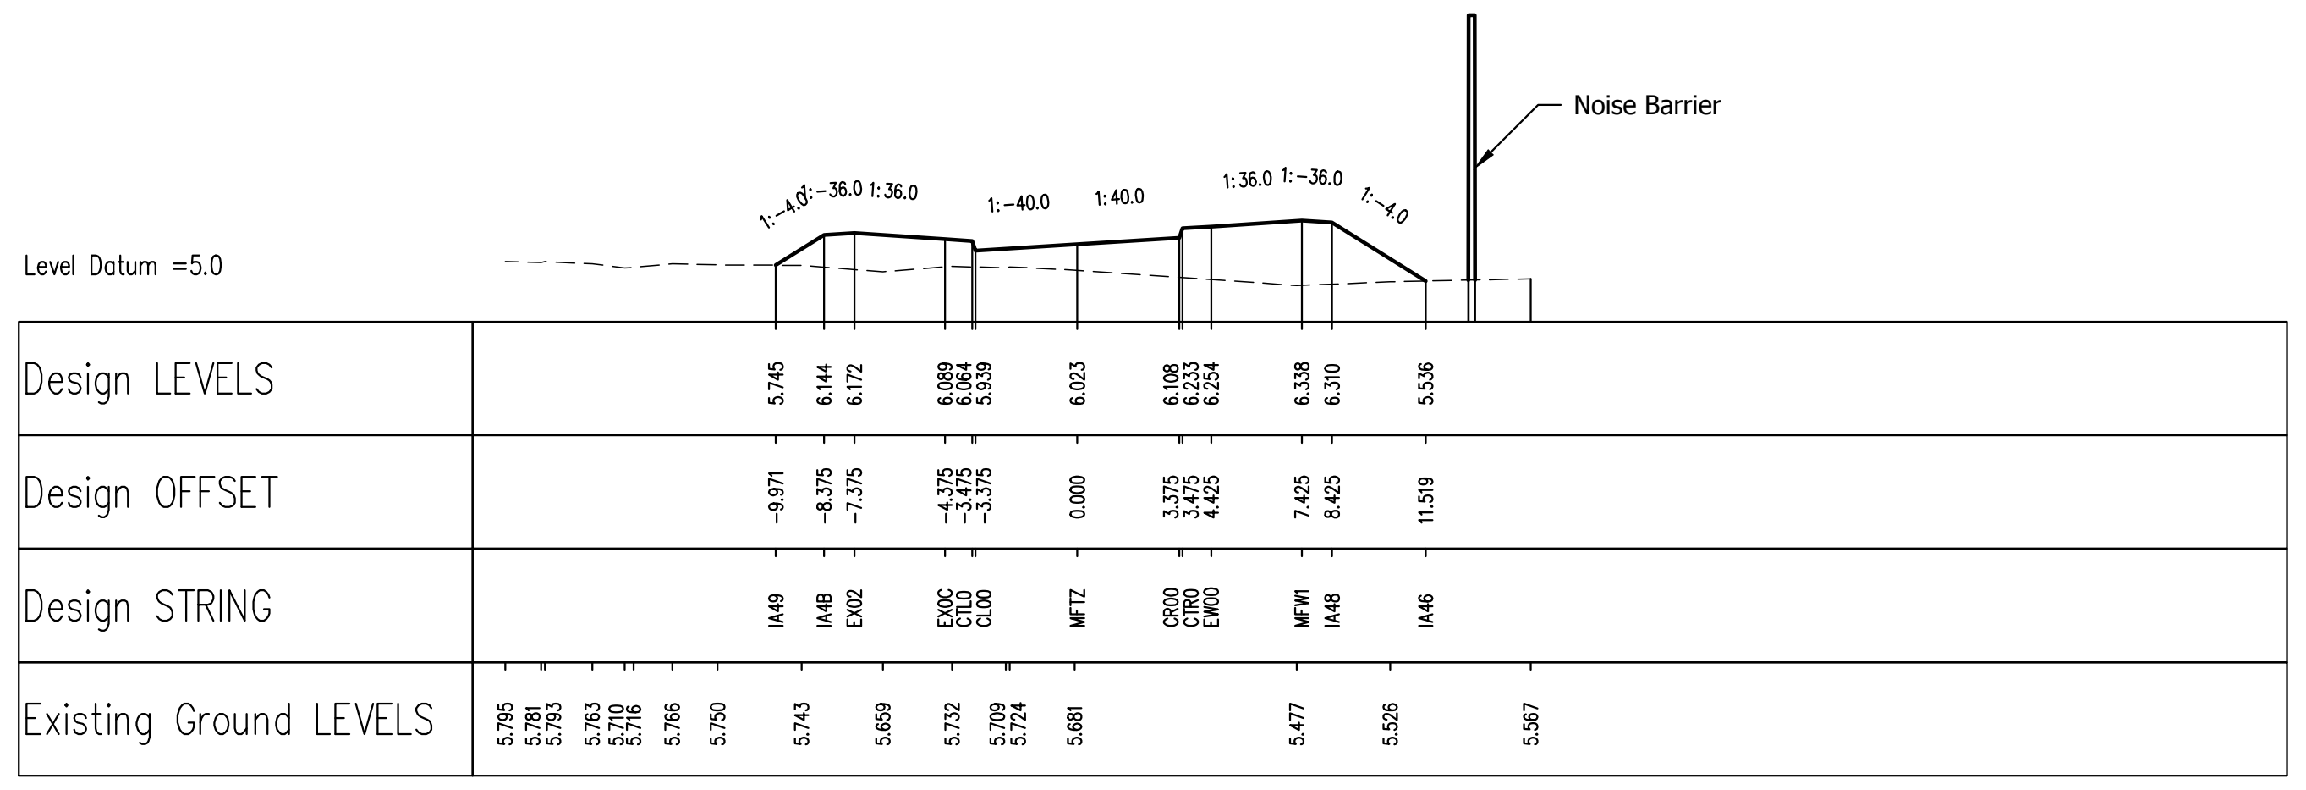

Chainage =360.0

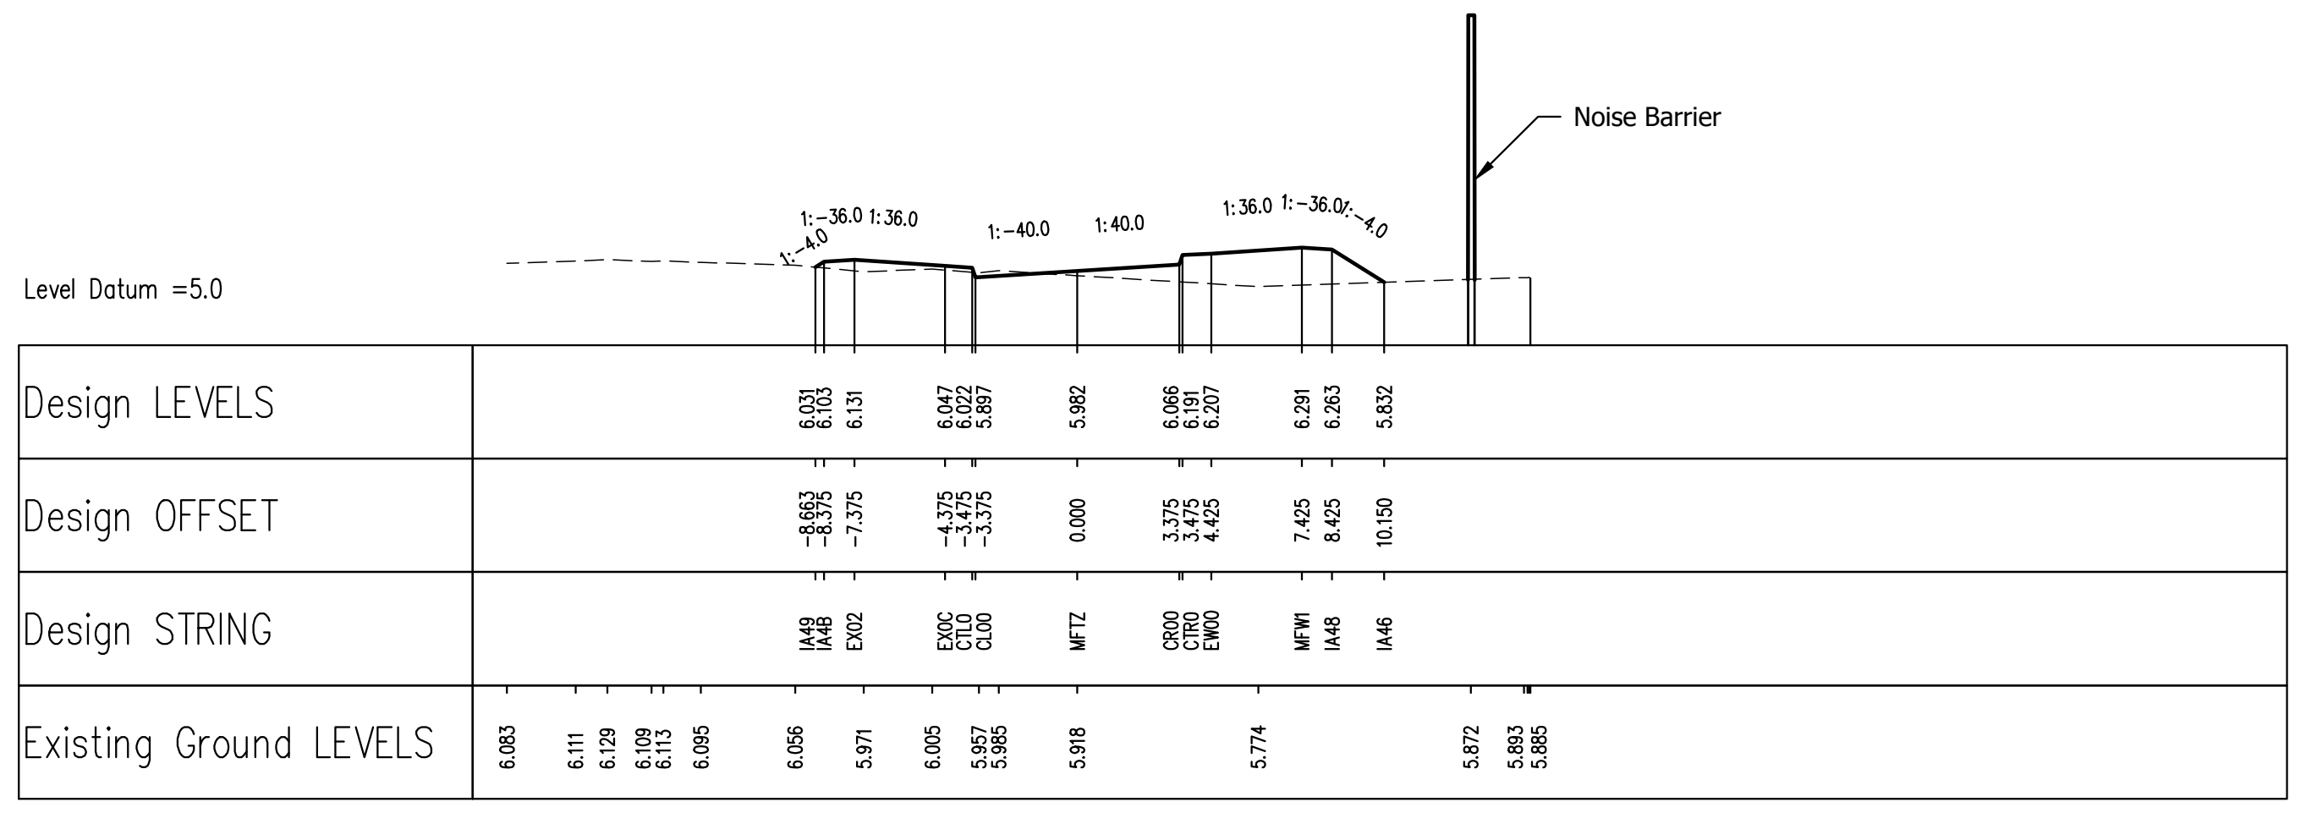

Chainage =340.0

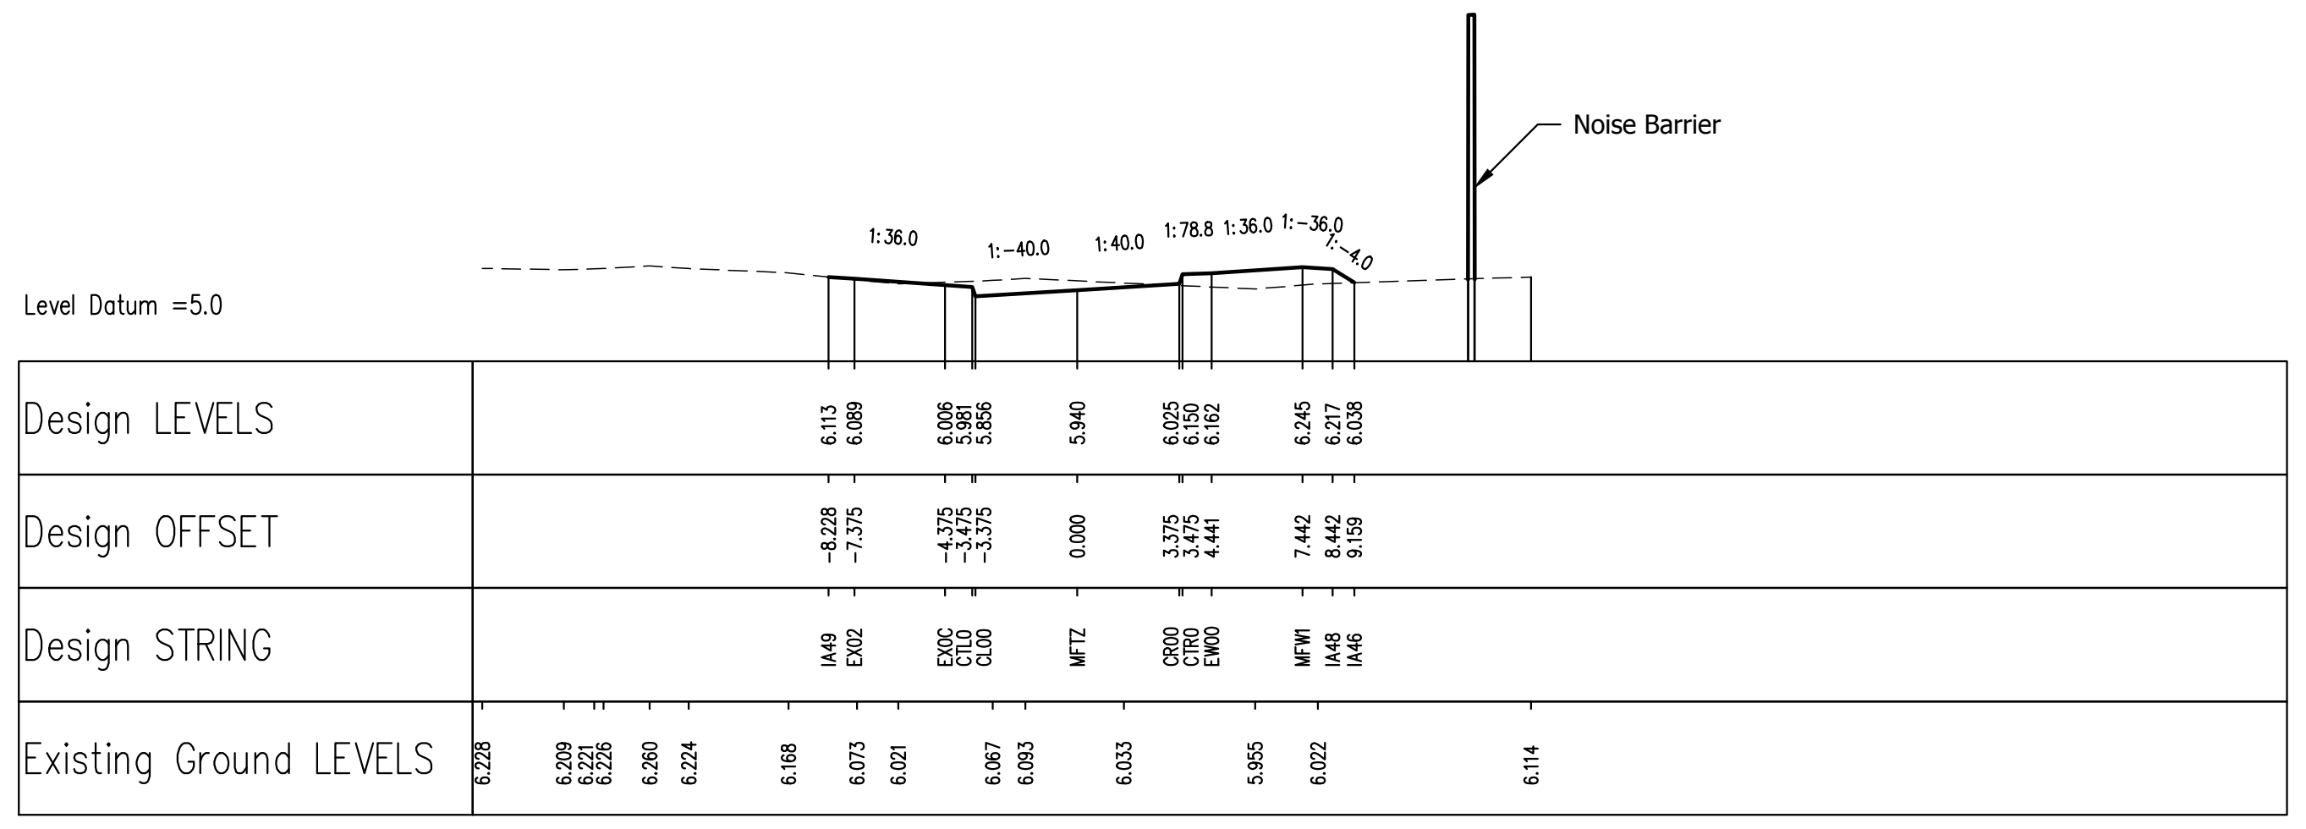

Chainage =320.0

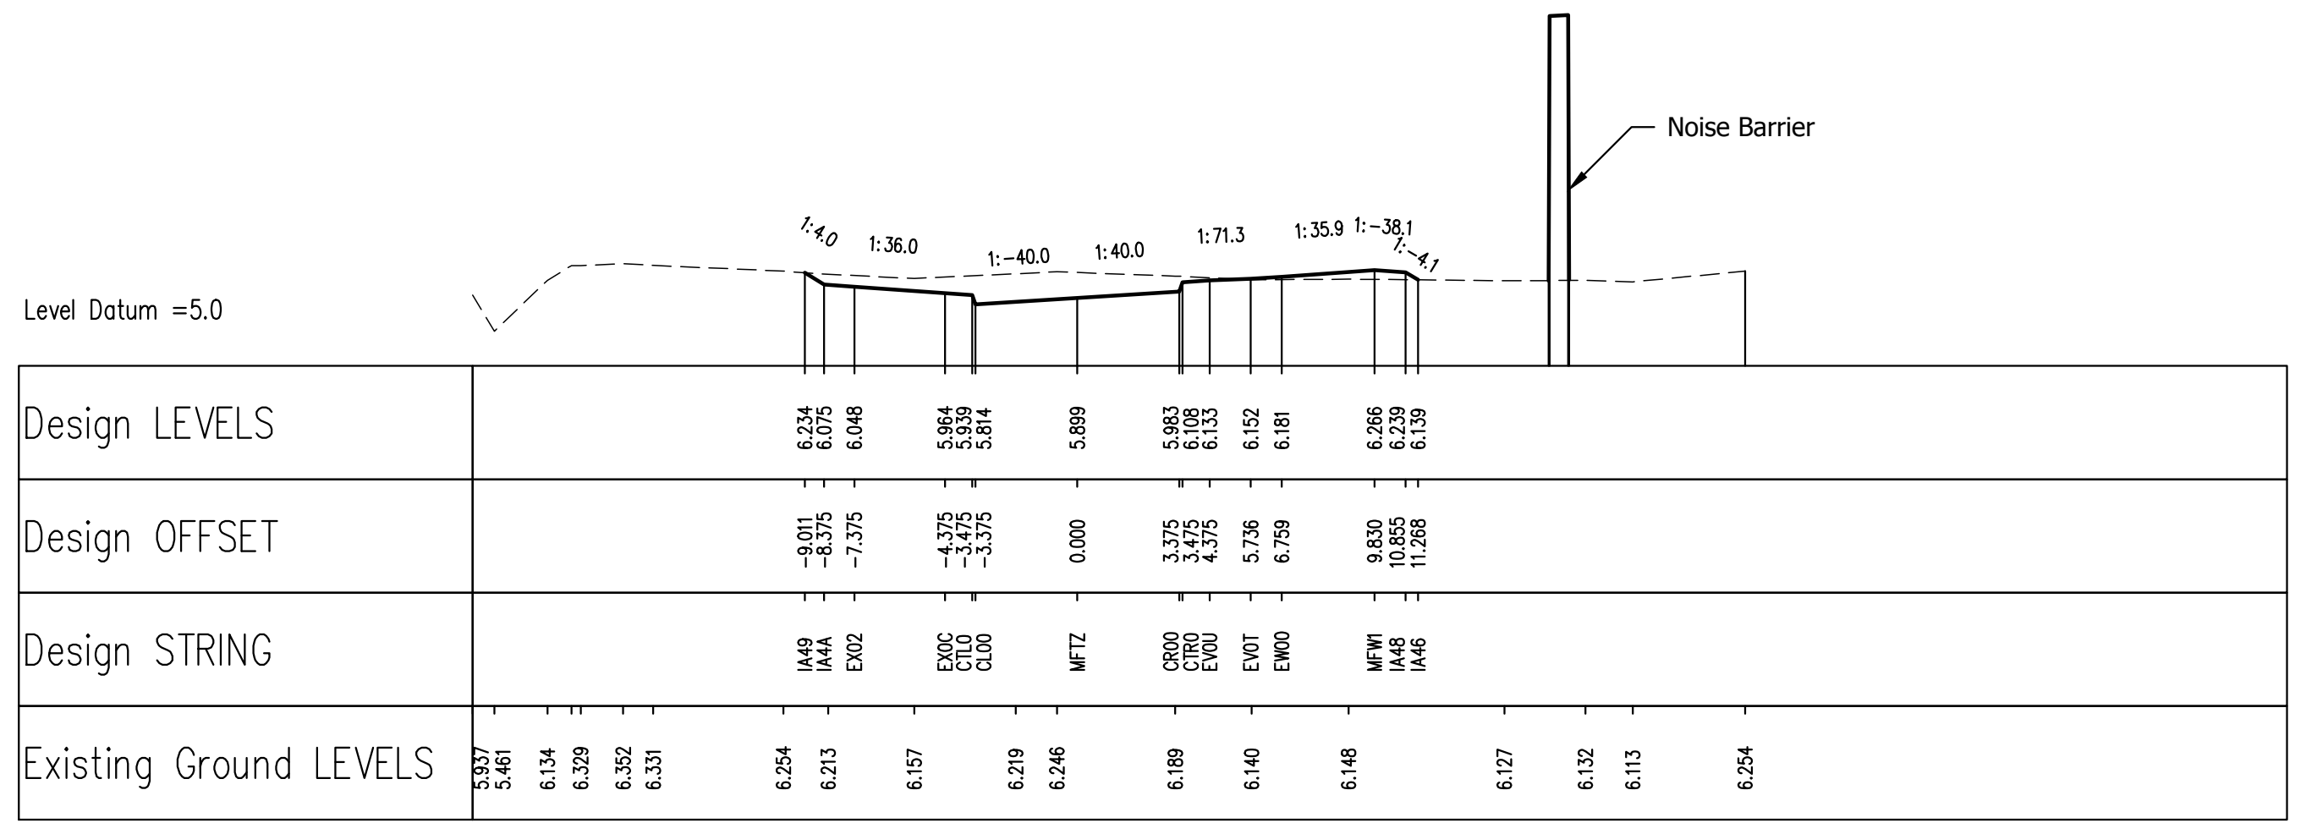

Chainage =300.0

PROPOSED CROSS SECTIONS ALONG MFTZ
Scale H=1:250, V=1:100

© Mayer Brown Limited Copyright. The drawings, information and data recorded in this document ("the information") is the property of Mayer Brown. This document and the information are solely for the use of the authorised recipient and this document may not be used, copied or reproduced in whole or part for any purposes other than which it was supplied by Mayer Brown. Mayer Brown makes no representation, undertakes no duty and accepts no responsibilities to any third party who may use or rely upon this document or the information.

A0 ORIGINAL

© Crown copyright and database rights 2018. Licence number 0100031673.

KEY

— — — EXISTING GROUND PROFILE
——— PROPOSED PROFILE

NOTES

1. For location of cross sections refer to setting out drawing numbered PHF-MB-S278-GR-DR-D-219.
2. For Longitudinal Section along MCL0 refer to drawing numbered PHF-MB-S278-GR-DR-D-220.
3. For continuation of cross sections refer to drawing numbered PHF-MB-S278-GR-DR-D-222.

FOR CONSTRUCTION

rev.	amendment	checked	date
P6	3D Layout updated following comments from WSCC dated 09/03/2018 & 20/03/2018. (OJN)	AB	01/06/2018
P5	3D layout information updated following planning approval. (OJN)	AB	15/01/2018
P4	Layout updated following comments from WSCC. (OJN)	AB	19/07/2017
P3	Sections updated following raising of Fitzalan Link levels at northern end. (OJN)	AB	10/11/2016
P2	Location and height of noise barrier updated. (OJN)	AB	22/07/2016

mayer brown

Mayer Brown Limited
Lion House Oriental Road Woking Surrey GU22 8AR
Telephone 01483 750 508 Fax 01483 750 437
wokingoffice@mayerbrown.co.uk www.mayerbrown.co.uk

client
PERSIMMON HOMES THAMES VALLEY

project
NORTH LITTLEHAMPTON PHASE 2
SOUTHERN BYPASS WORKS

scale AS SHOWN	drawn by PB	checked by AB

date MARCH 2016
cad file 221-P6.DWG

title
PROPOSED S278 HIGHWAY WORKS
CROSS SECTIONS ALONG MFTZ (1 OF 2)
(FITZALAN LINK)

drawing number
PHF-MB-S278-GR-DR-D-221

rev.
P6

ARUN DISTRICT COUNCIL LU/152/20/RES