




LEGEND

1 PHOTO POINT AND DIRECTION

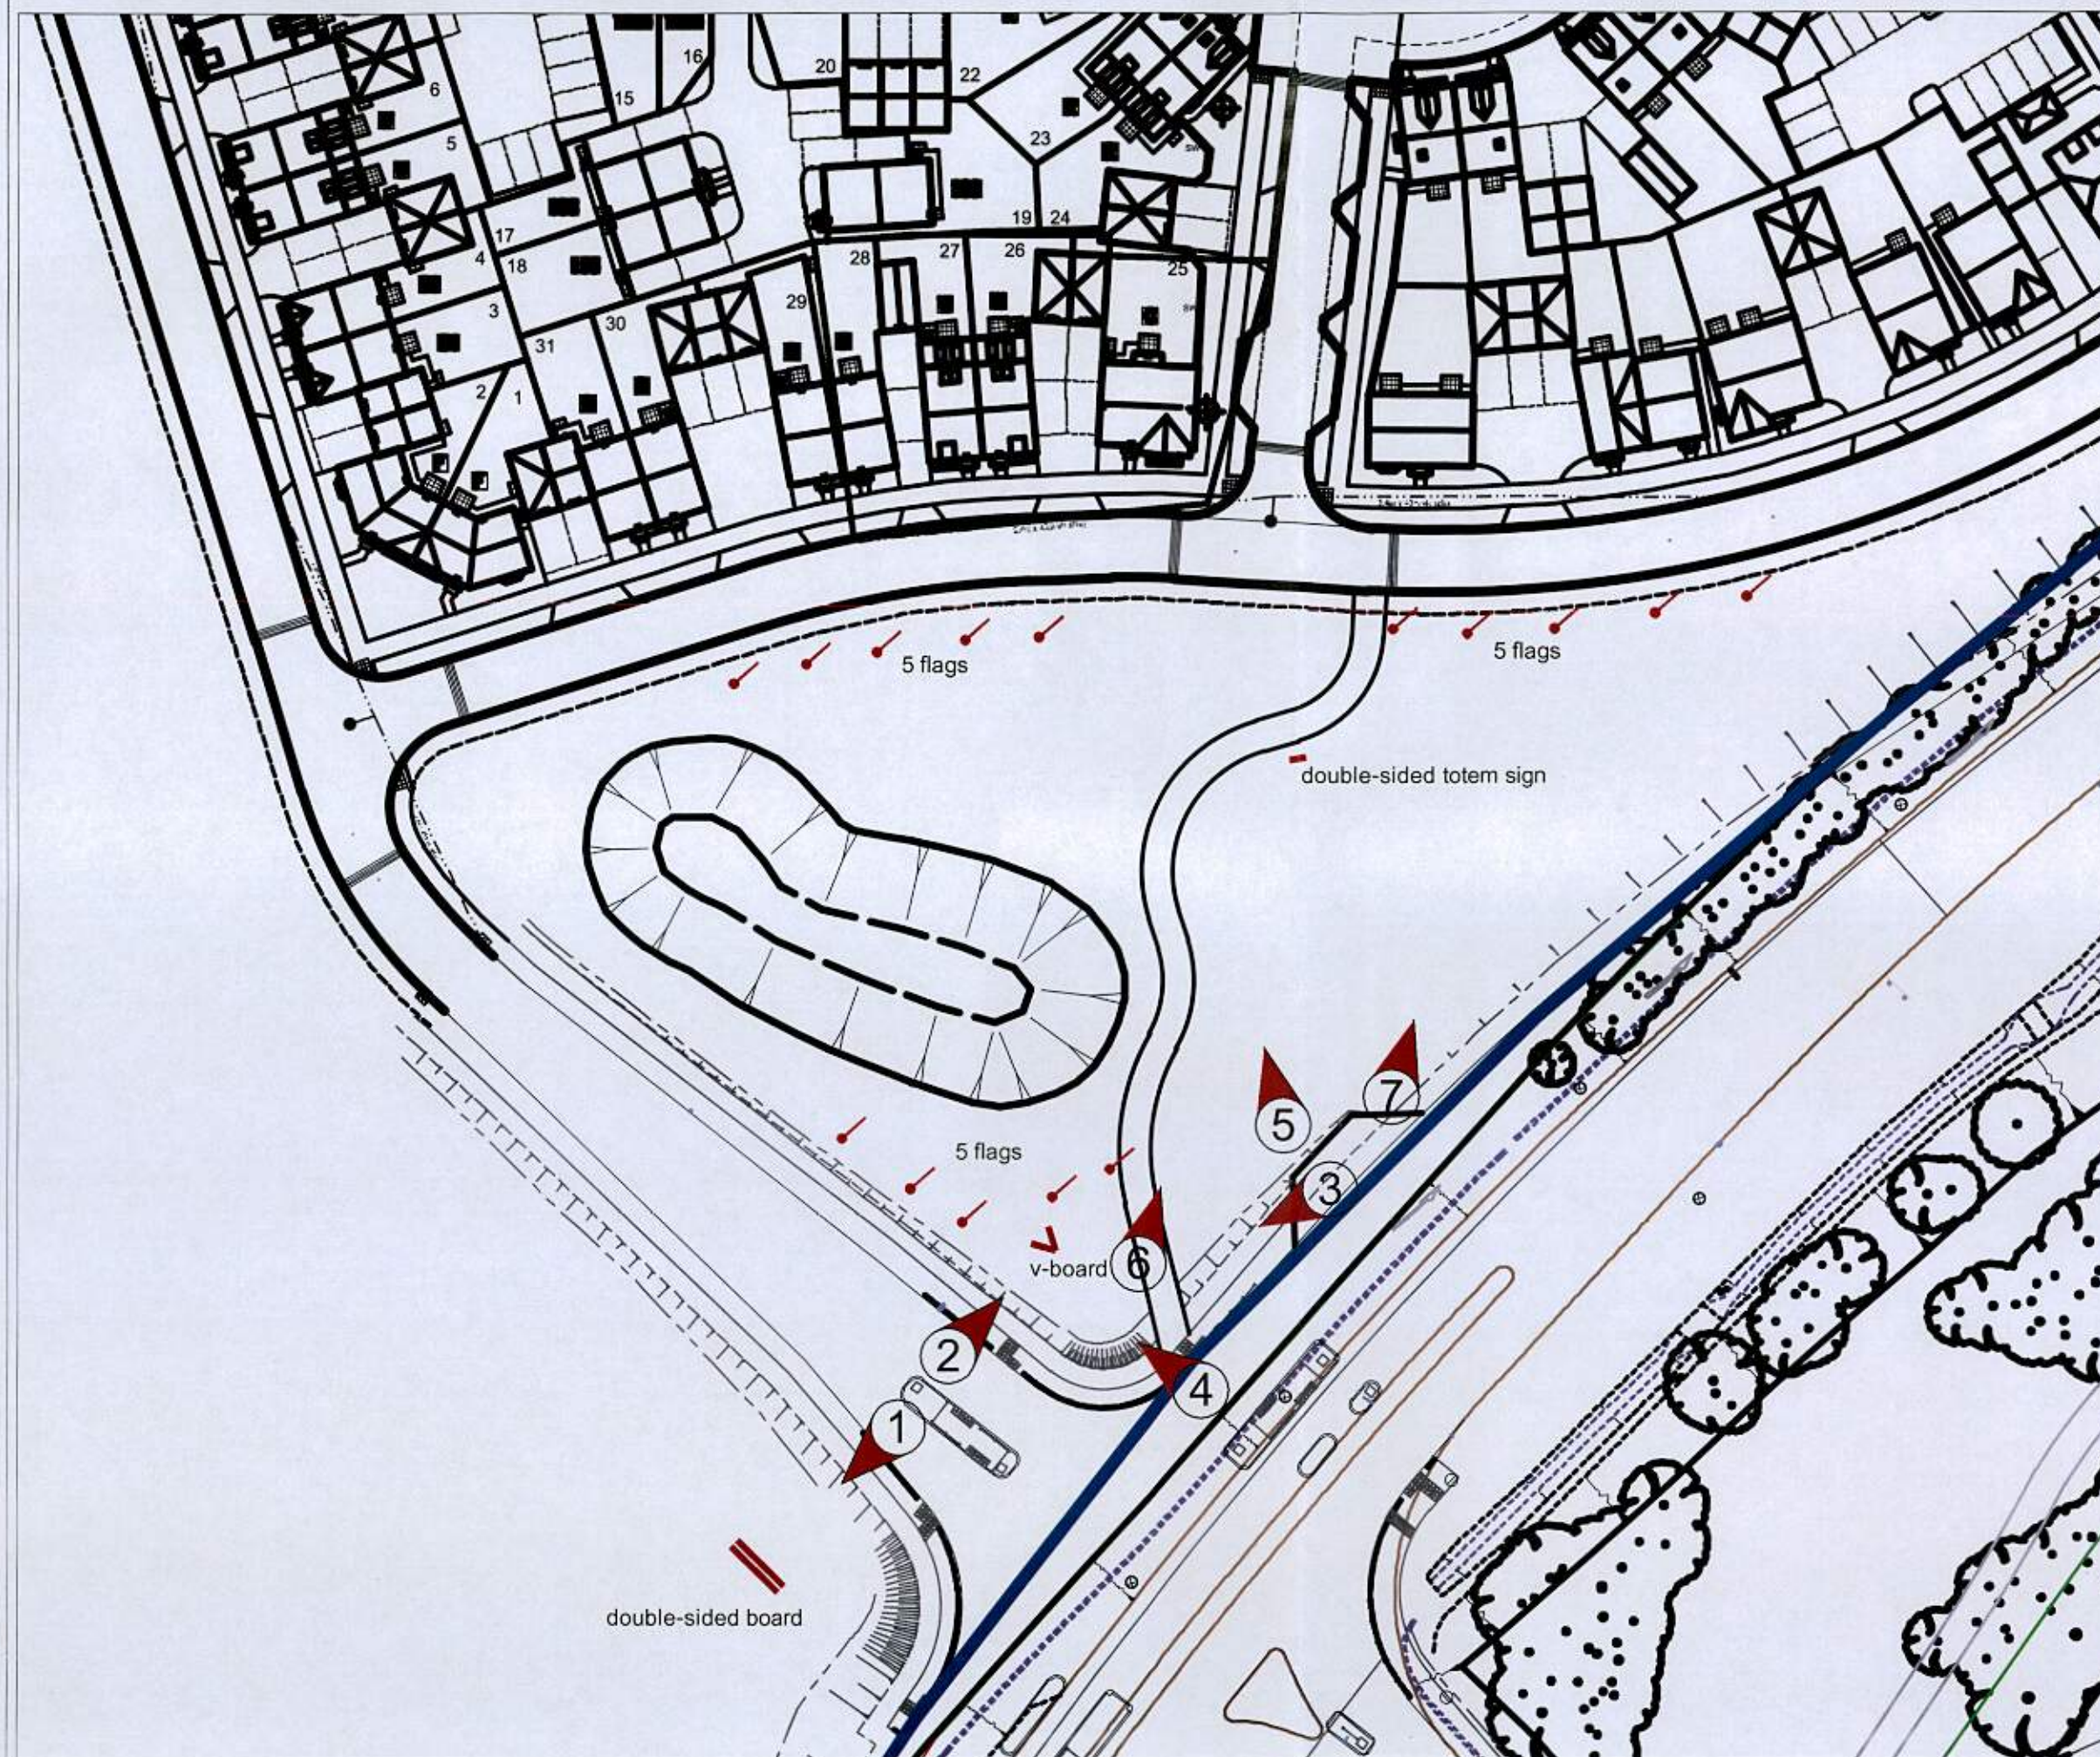

Rev	Date	Detail	Drawn	Chk'd
BARRATT Southern Counties Barratt House, Walnut Tree Close Guildford, Surrey GU1 4SW				
Project Name				
COURTWICK, LITTLEHAMPTON				
Drawing Name				
ADVERTISEMENT LOCATIONS				
Drawn by	Date of first issue	Barratt Southern Counties Org No		
PR	19.05.2014	6125	AD	01
Checked by	Orig. size	Scale		
	A3	1:500		