


NOTE:

1. THIS DRAWING IS FOR PLANNING PURPOSES ONLY.
2. DETAILED SITE INVESTIGATIONS TO BE UNDERTAKEN PRIOR TO ANY WORKS COMMENCING ON SITE
3. NO STRUCTURAL WORKS TO BE UNDERTAKEN WITHOUT ENGINEERS AGREEMENT
4. NO WORKS TO COMMENCE PRIOR TO PLANNING CONSENT AND COMPLIANCE WITH PLANNING CONDITIONS

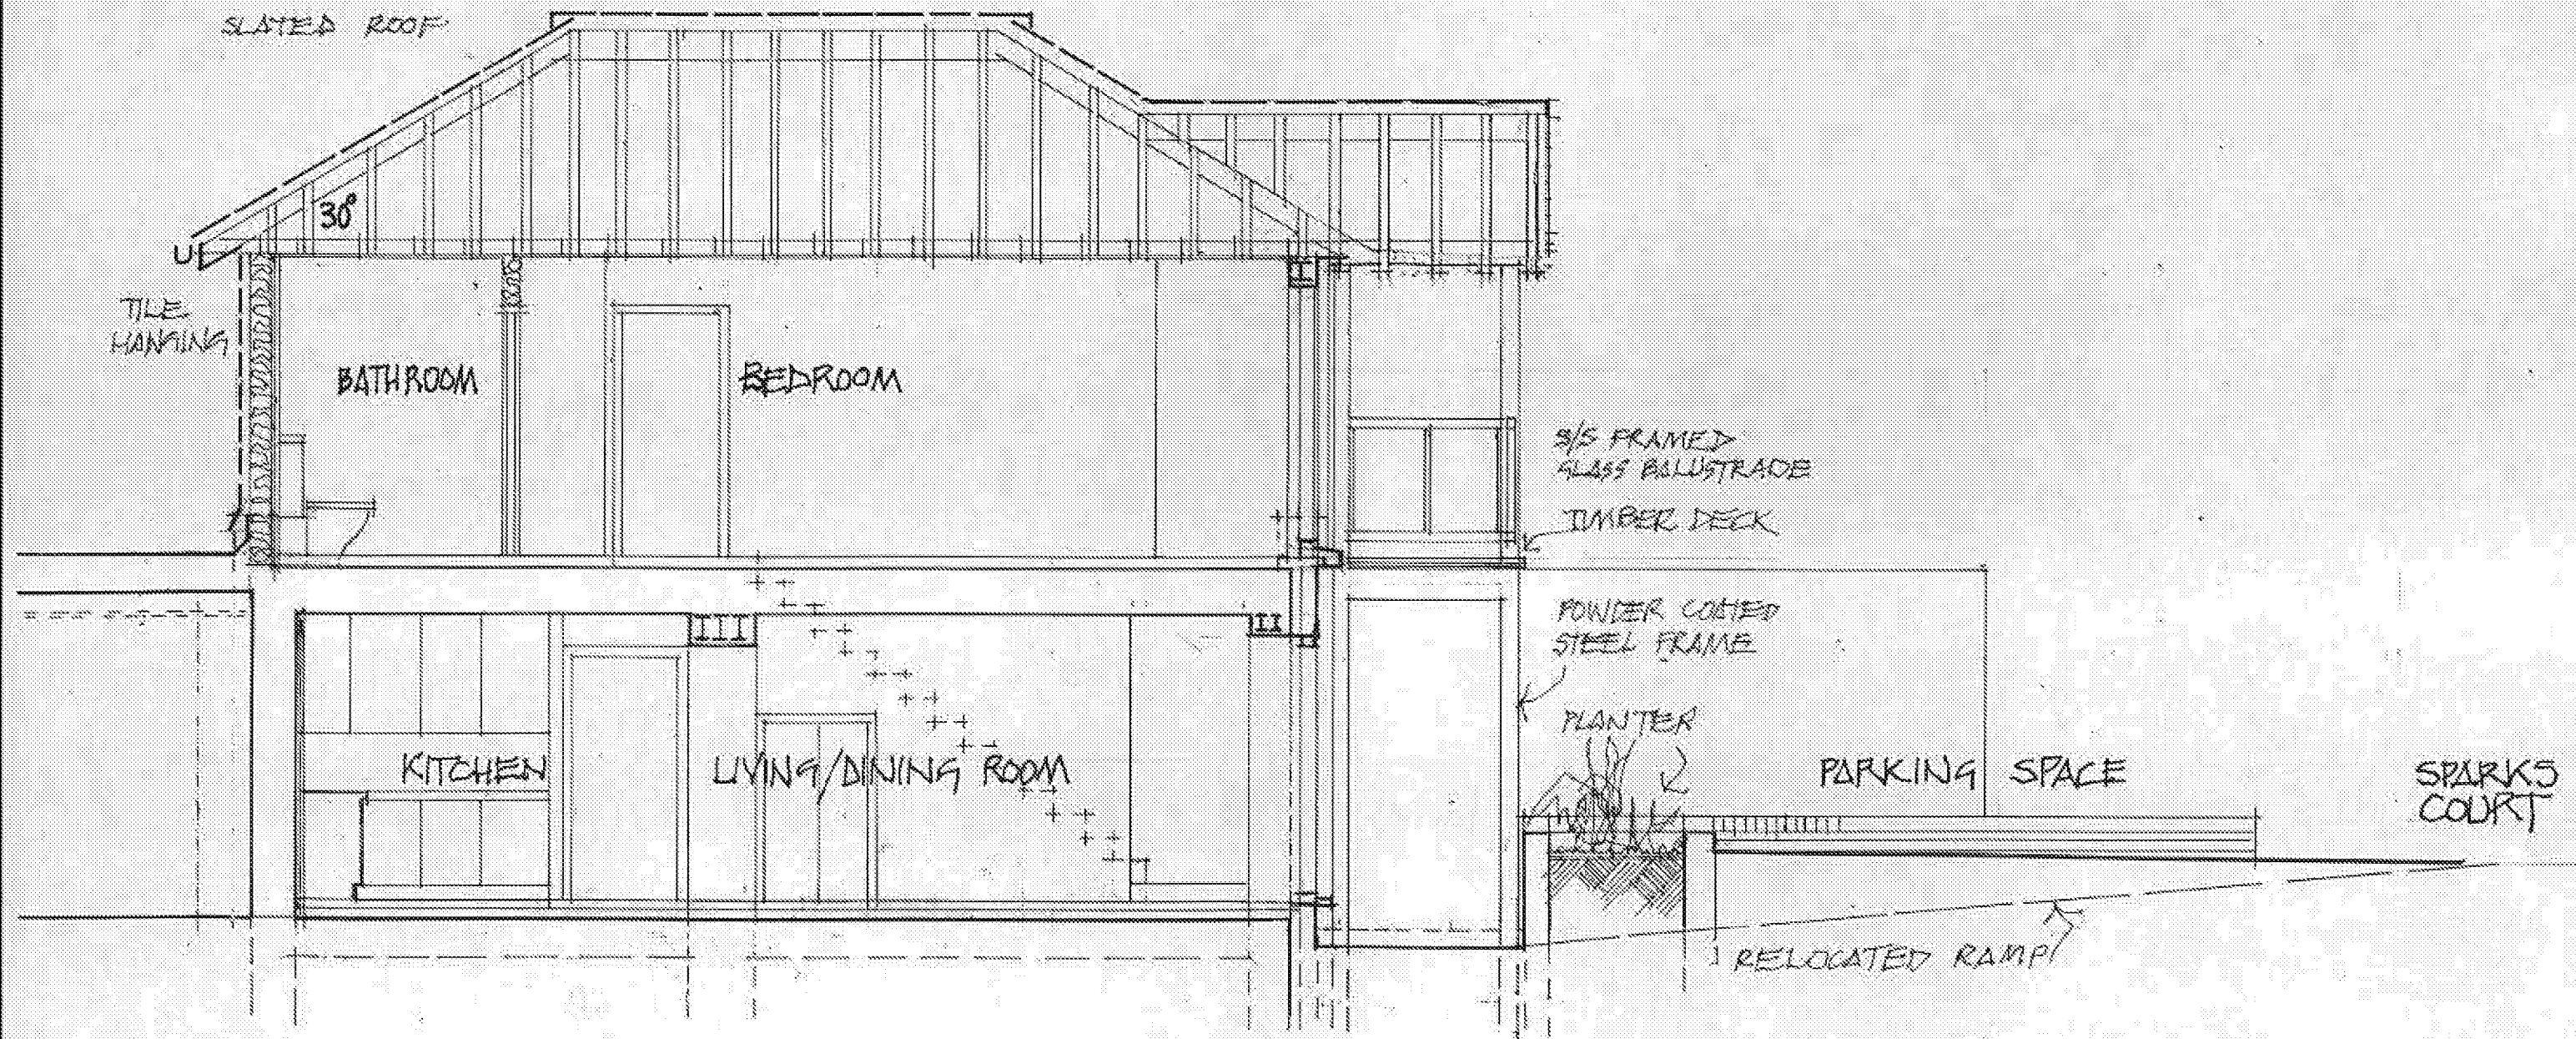

DIAGRAMMATIC SECTION SHOWING PROPOSED NEW UPPER FLOOR
ON EXISTING GROUND FLOOR STRUCTURE

SECTION THROUGH NEW TWO STOREY HOUSE AS PROPOSED
52 HIGH STREET, LITTLEHAMPTON
GRAHAM NICOLLS LTD, BUILDING DESIGN+TECHNOLOGY.

M:07990 522709

SCALE/1:50 @ A3
DATE / 15.03.2019
DWG No / 011218/TP.10