


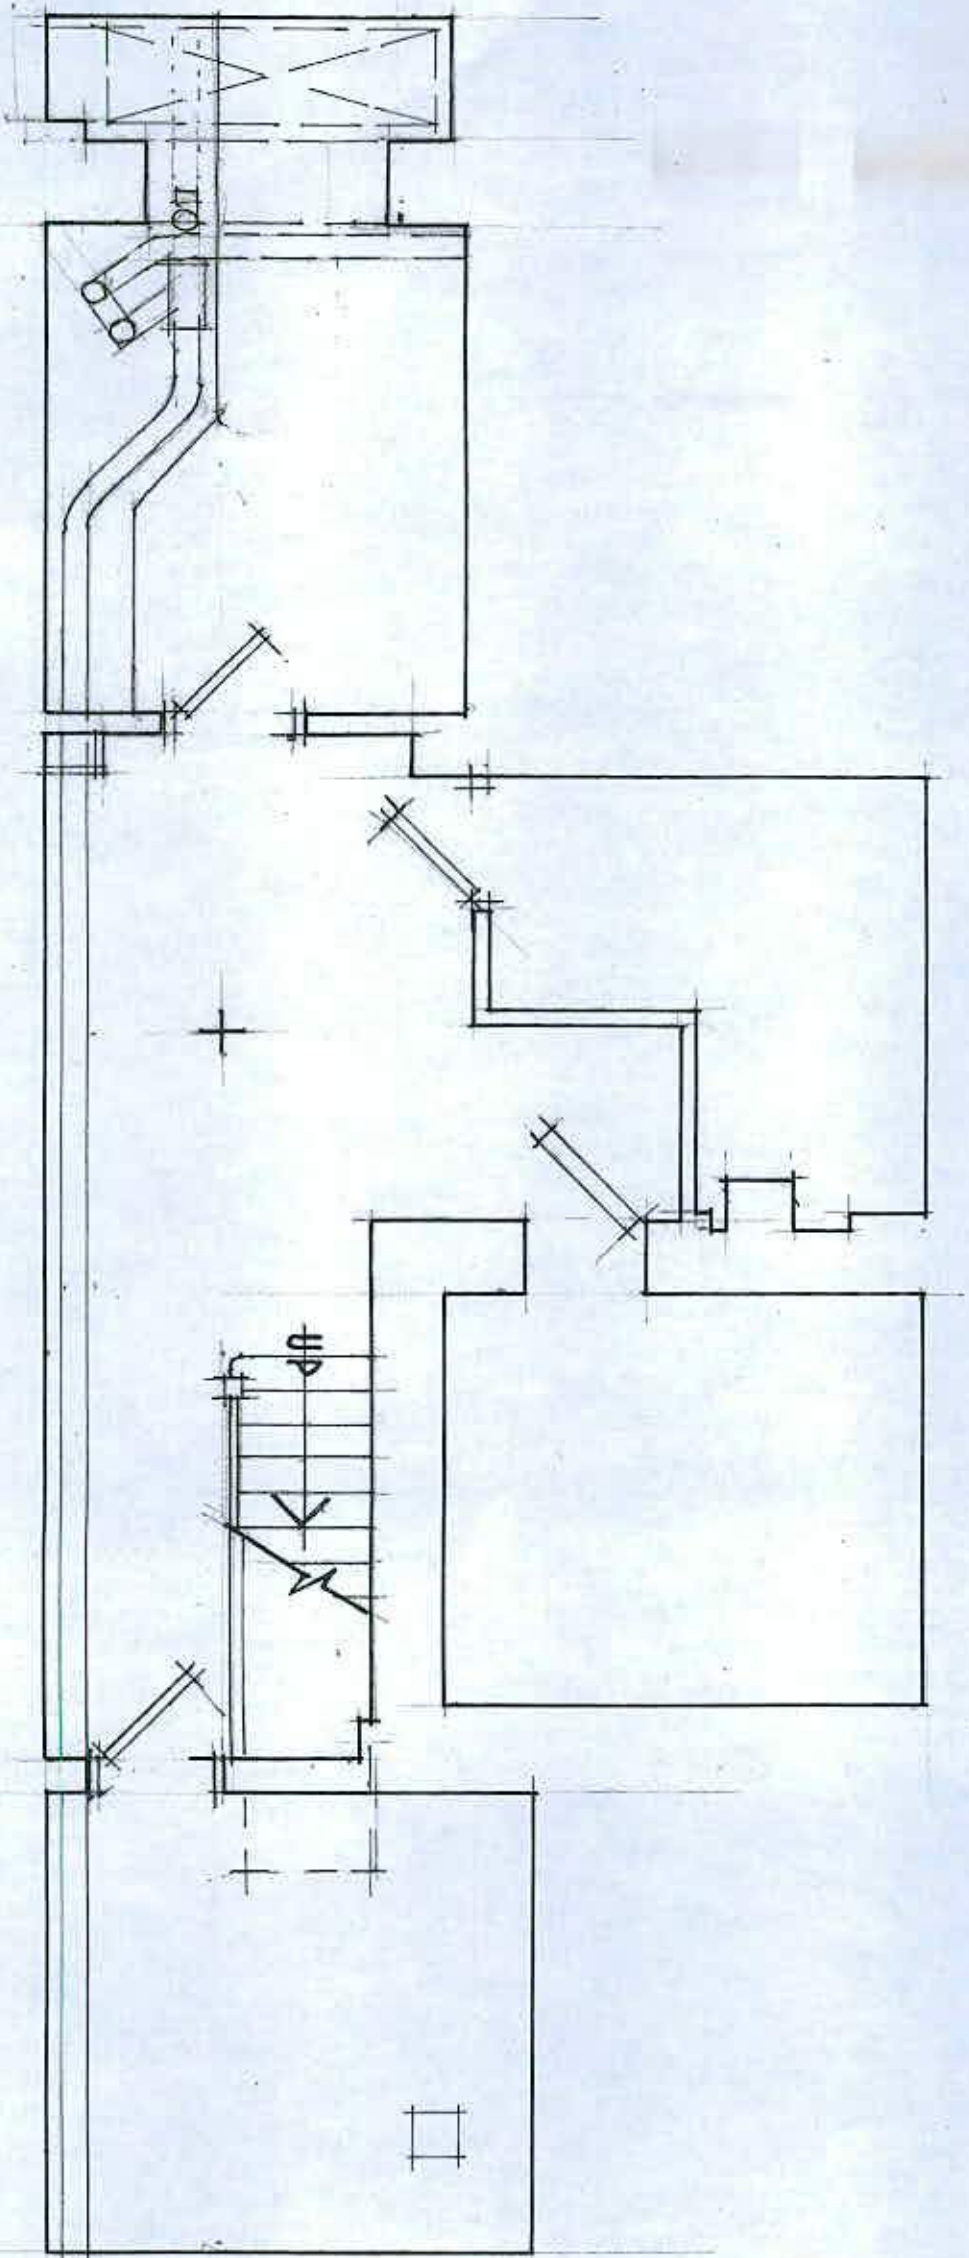

BASEMENT LEVEL PLAN AS EXISTING/.52 HIGH ST. LITTLEHAMPTON
GRAHAM NICOLLS LTD. BUILDING DESIGN+TECHNOLOGY. M:07990 522709

SCALE/1:50@A3 DATE/17.02.2019
DWG.Nº/011218/5Y.01