


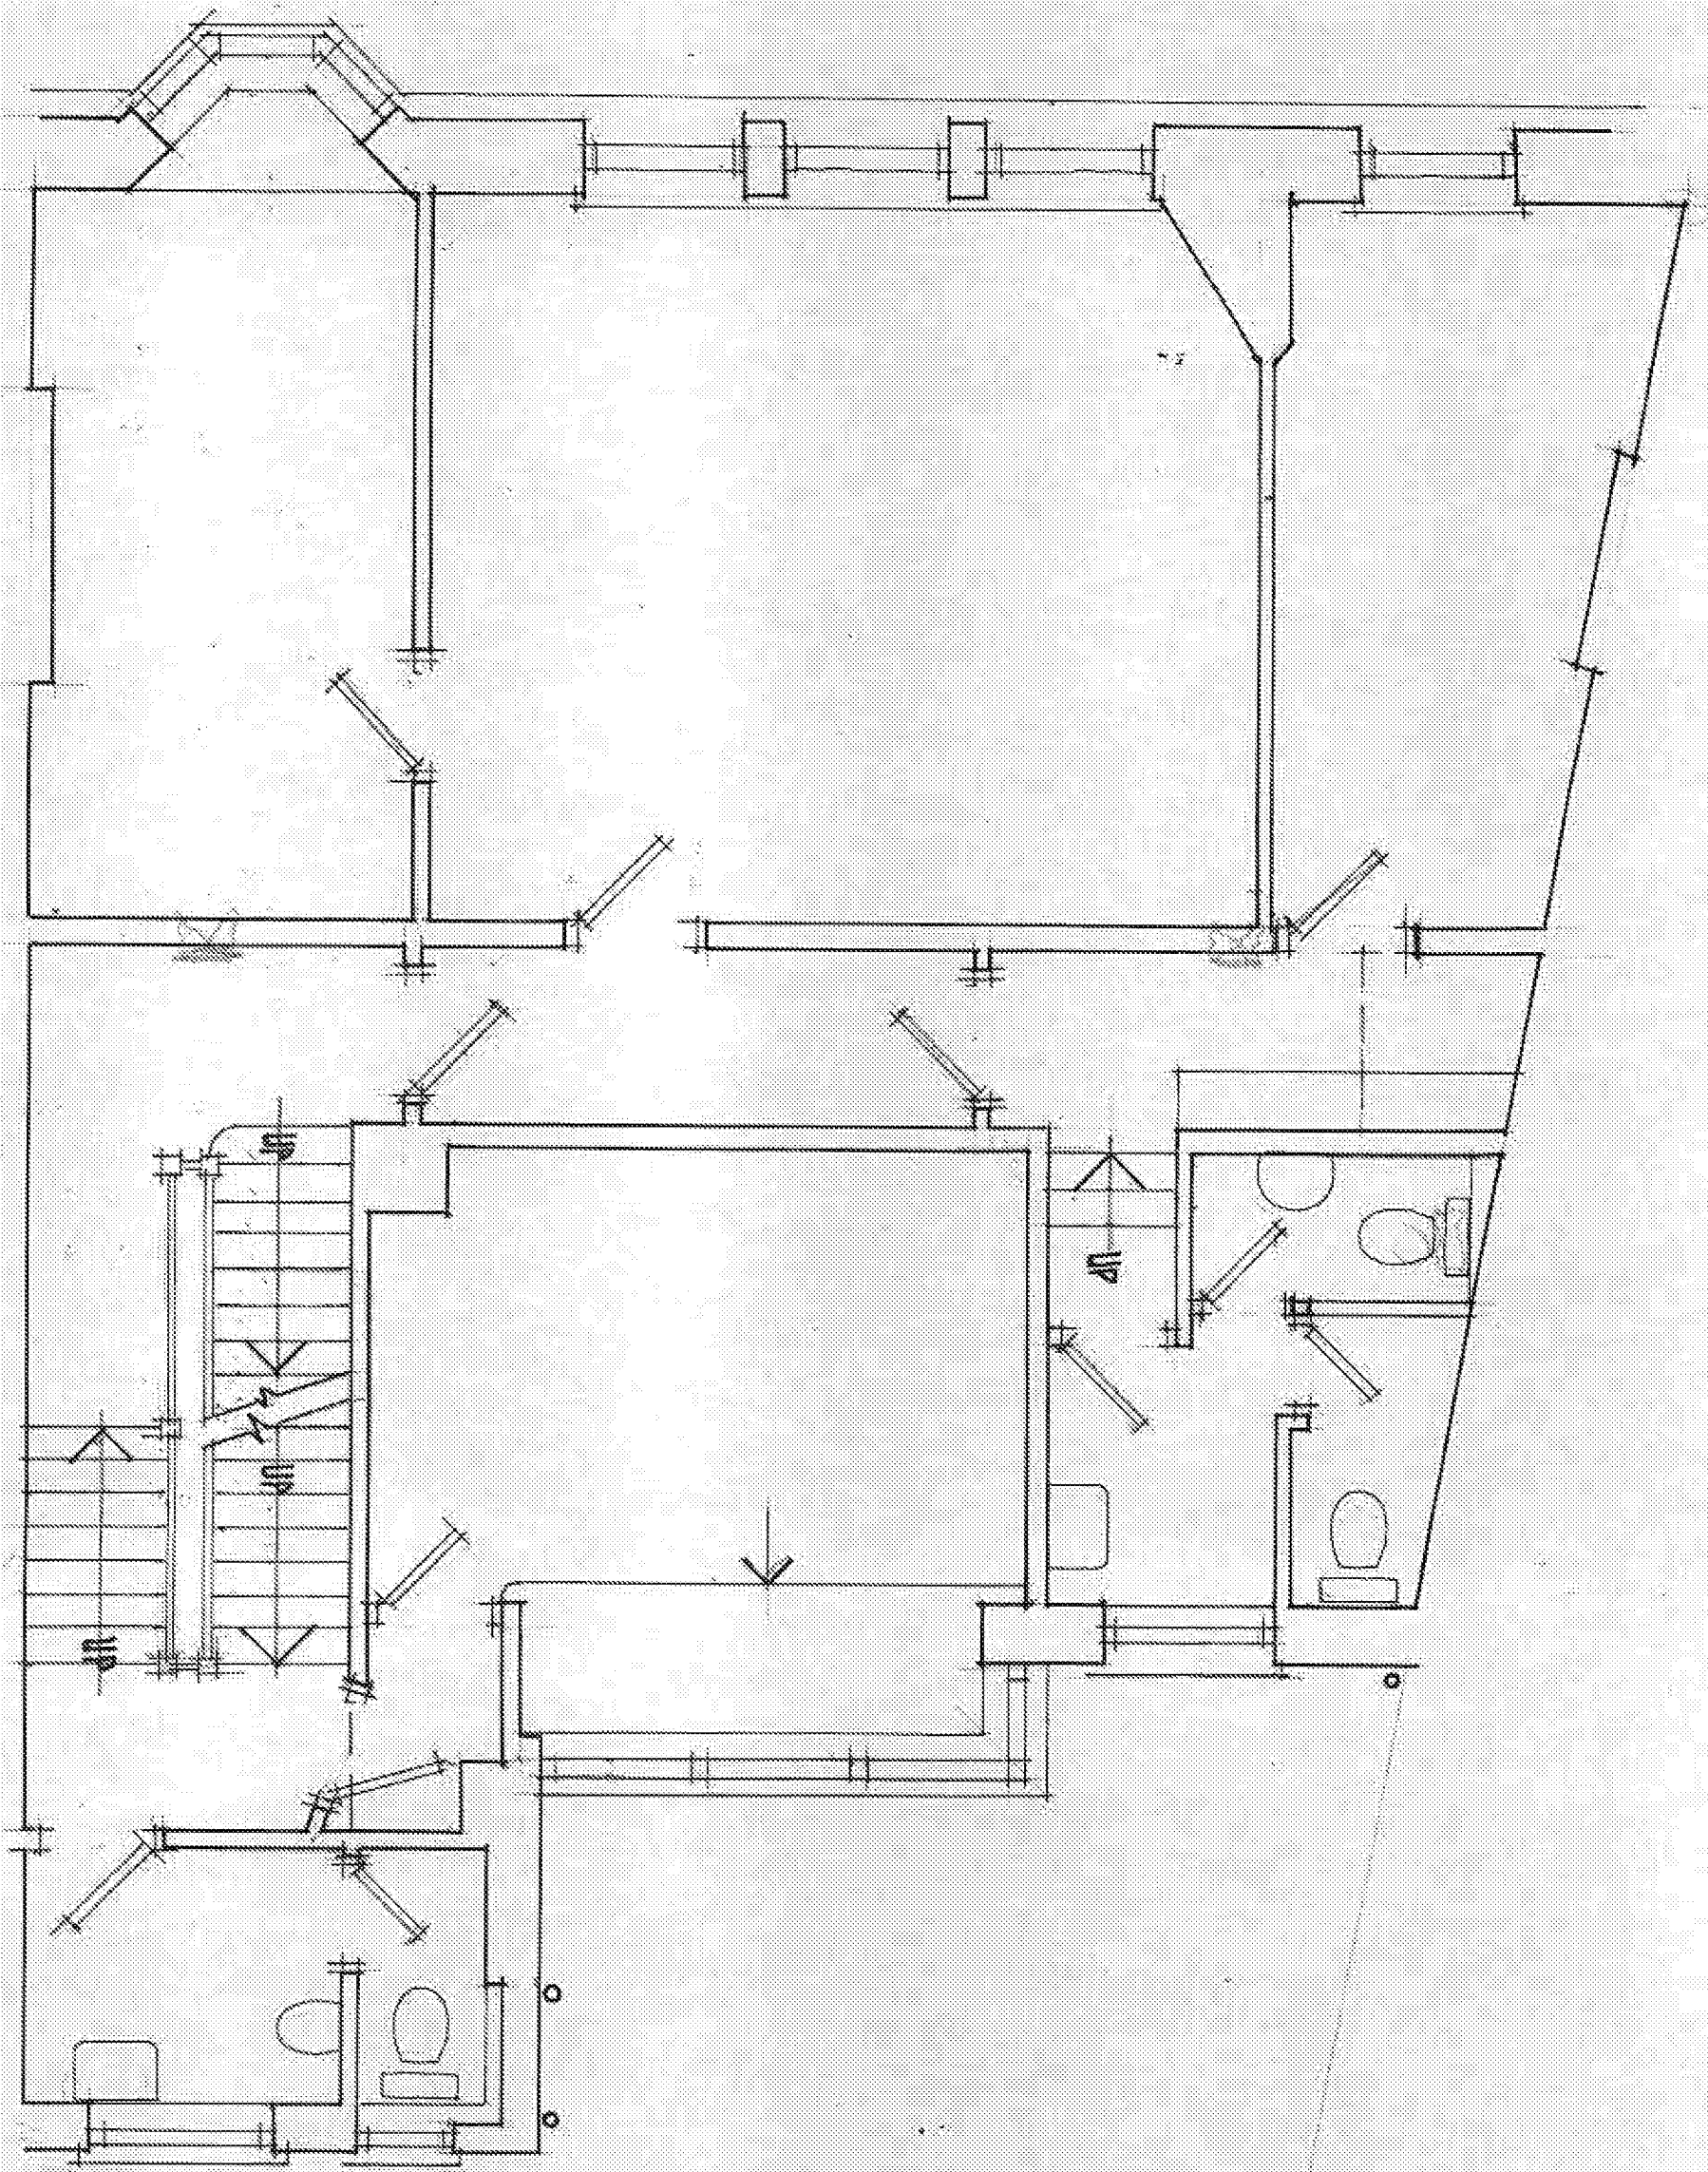

FIRST FLOOR PLAN AS EXISTING / 52 HIGH STREET, LITTLEHAMPTON
GRAHAM NICOLLS LTD. BUILDING DESIGN+TECHNOLOGY

M:07990 522709

SCALE/1:50@A3 DATE/14.02.2019
DWG.Nº/011218/SY.04