


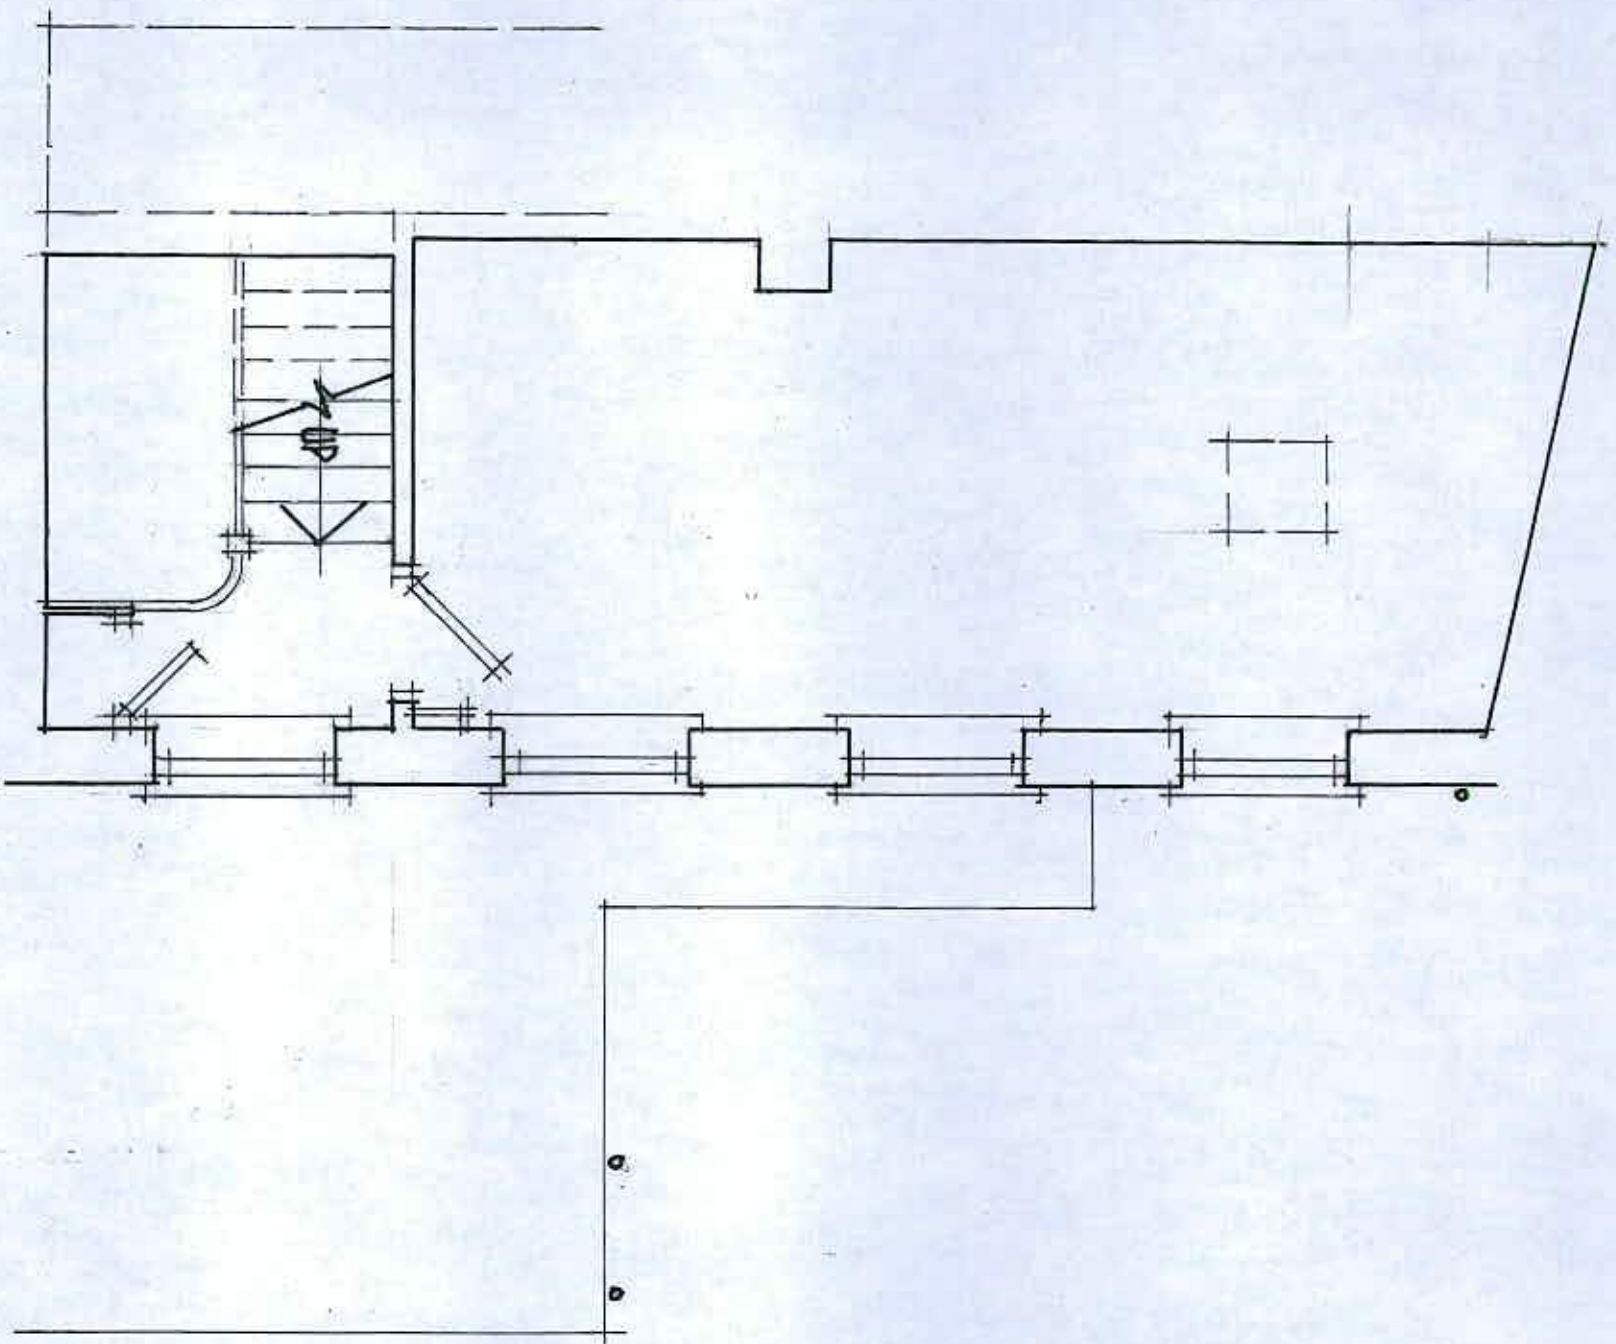

THIRD FLOOR PLAN AS EXISTING / 52 HIGH STREET, LITTLEHAMPTON
GRAHAM NICOLLS LTD. BUILDING DESIGN+TECHNOLOGY

M: 07990 522709

SCALE/1:50@A3 DATE/15.02.2019
DWG.Nº/011218/SY.06