


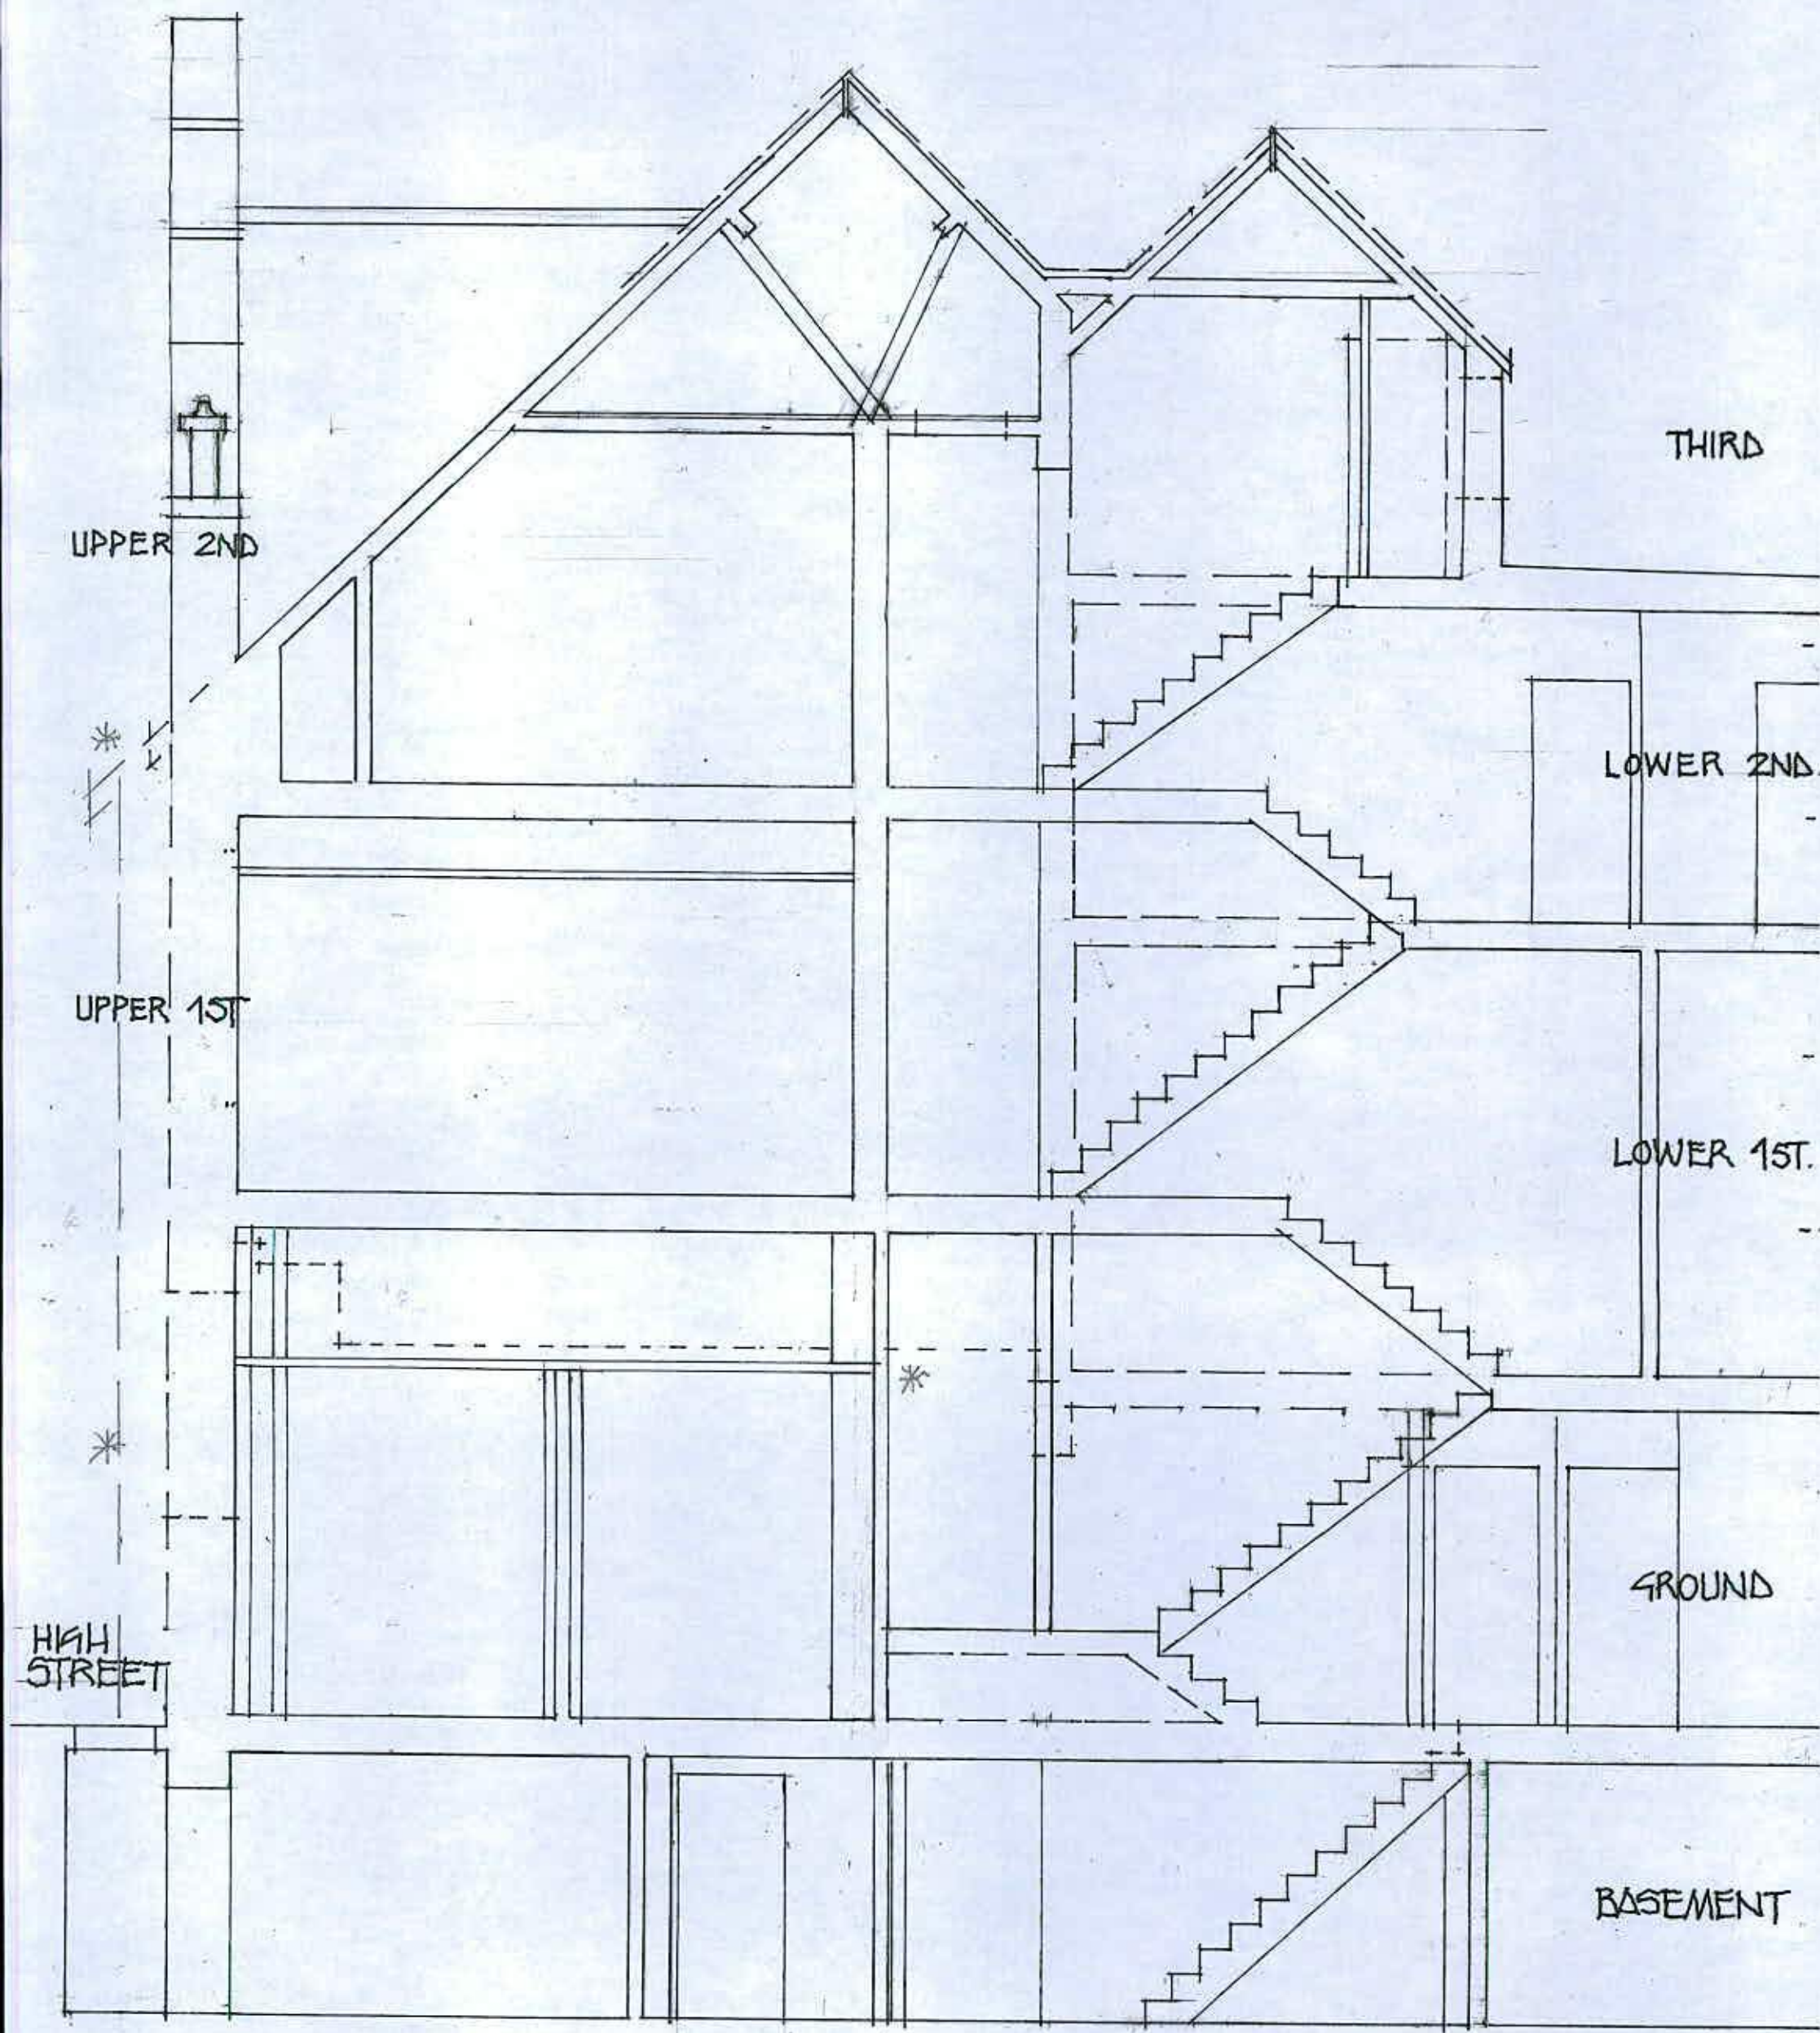

DIAGRAMATIC SECTION 1 AS EXISTING
 52 HIGH STREET, LITTLEHAMPTON, SUSSEX

GRAHAM NICOLLS LTD. BUILDING DESIGN+TECHNOLOGY M:07990 522709

SCALE / 1:50 @ A3

DATE / 19.02.2019

DWG. No / 011218 / SY.07