


Approved Drawing	Proposed Drawing
A1	20
A2	20
B1	10
B2	10
C1	20
C2	20

NOTES:

1. ALL DIMENSIONS IN MM UNLESS OTHERWISE NOTED.

PROPOSED GPS MODULE MOUNTED AT TOP OF POLE

TOP OF PROPOSED STREET POLE +15.00m AGL (+21.00m AMSL)

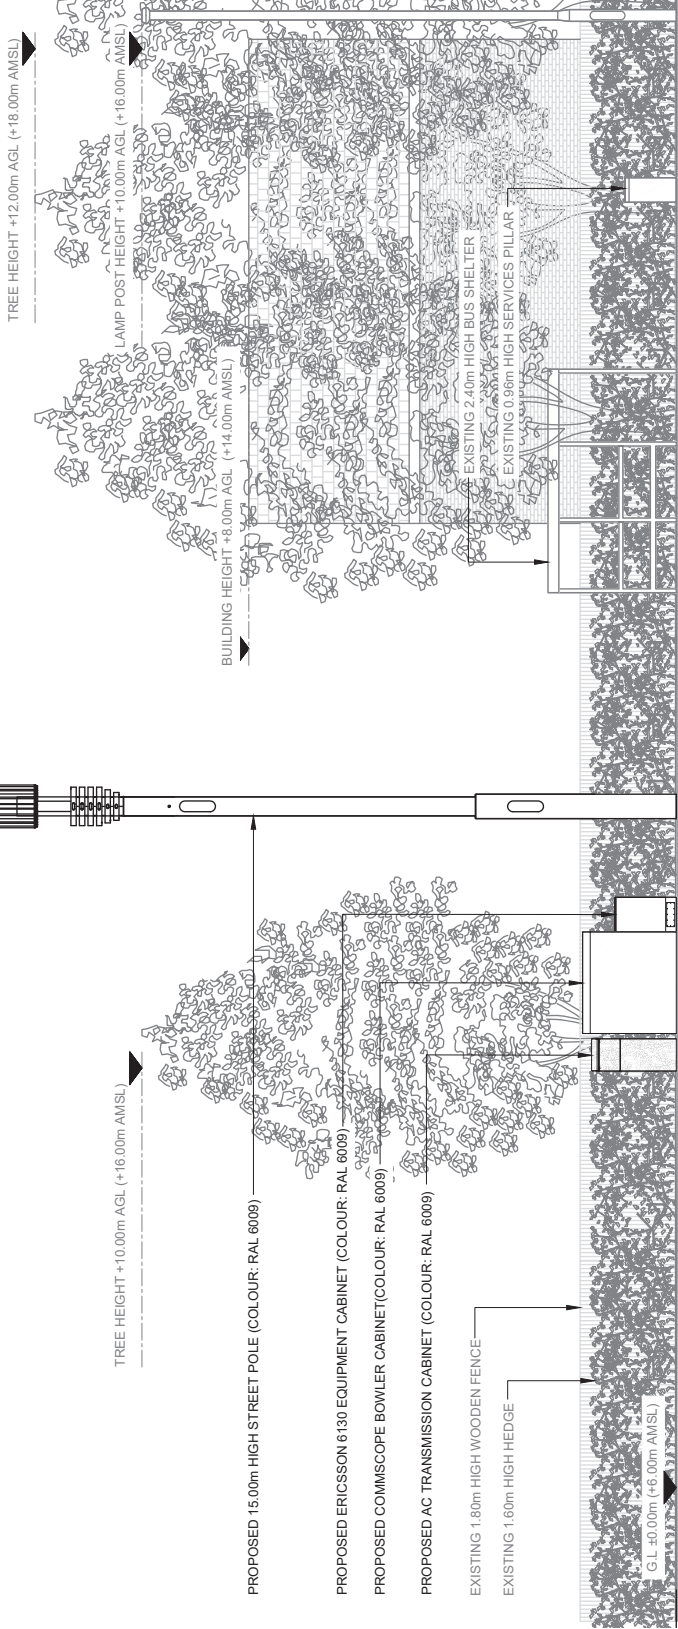

PROPOSED SITE ELEVATION A



REV	MODIFICATION	BY	CH	DATE
A	Issues for Planning	EG	GBC	12.05.22

**CK Hutchison
Networks (UK)
Limited**
450 Longwater Avenue,
Green Park,
Reading,
RG2 6GF

Design Consultant & Principal Contractor:



Site Name: **HOLLYHOCK WAY**

3UK Nominal ID: **ARN21523**

Address: **HOLLYHOCK WAY
WORTHING ROAD
LITTLEHAMPTON
WEST SUSSEX
BN17 6SH**

Title: **265 PROPOSED SITE ELEVATION**

Project: **UNILATERAL SW**

Purpose of Issue: **PLANNING**

MBN/IMF/SC Client ID: **ARN074/86052/BN0718**

Drawing No: **ARN21523_ARN074_86052_BN0718_GA_REV A**

Issue:

A