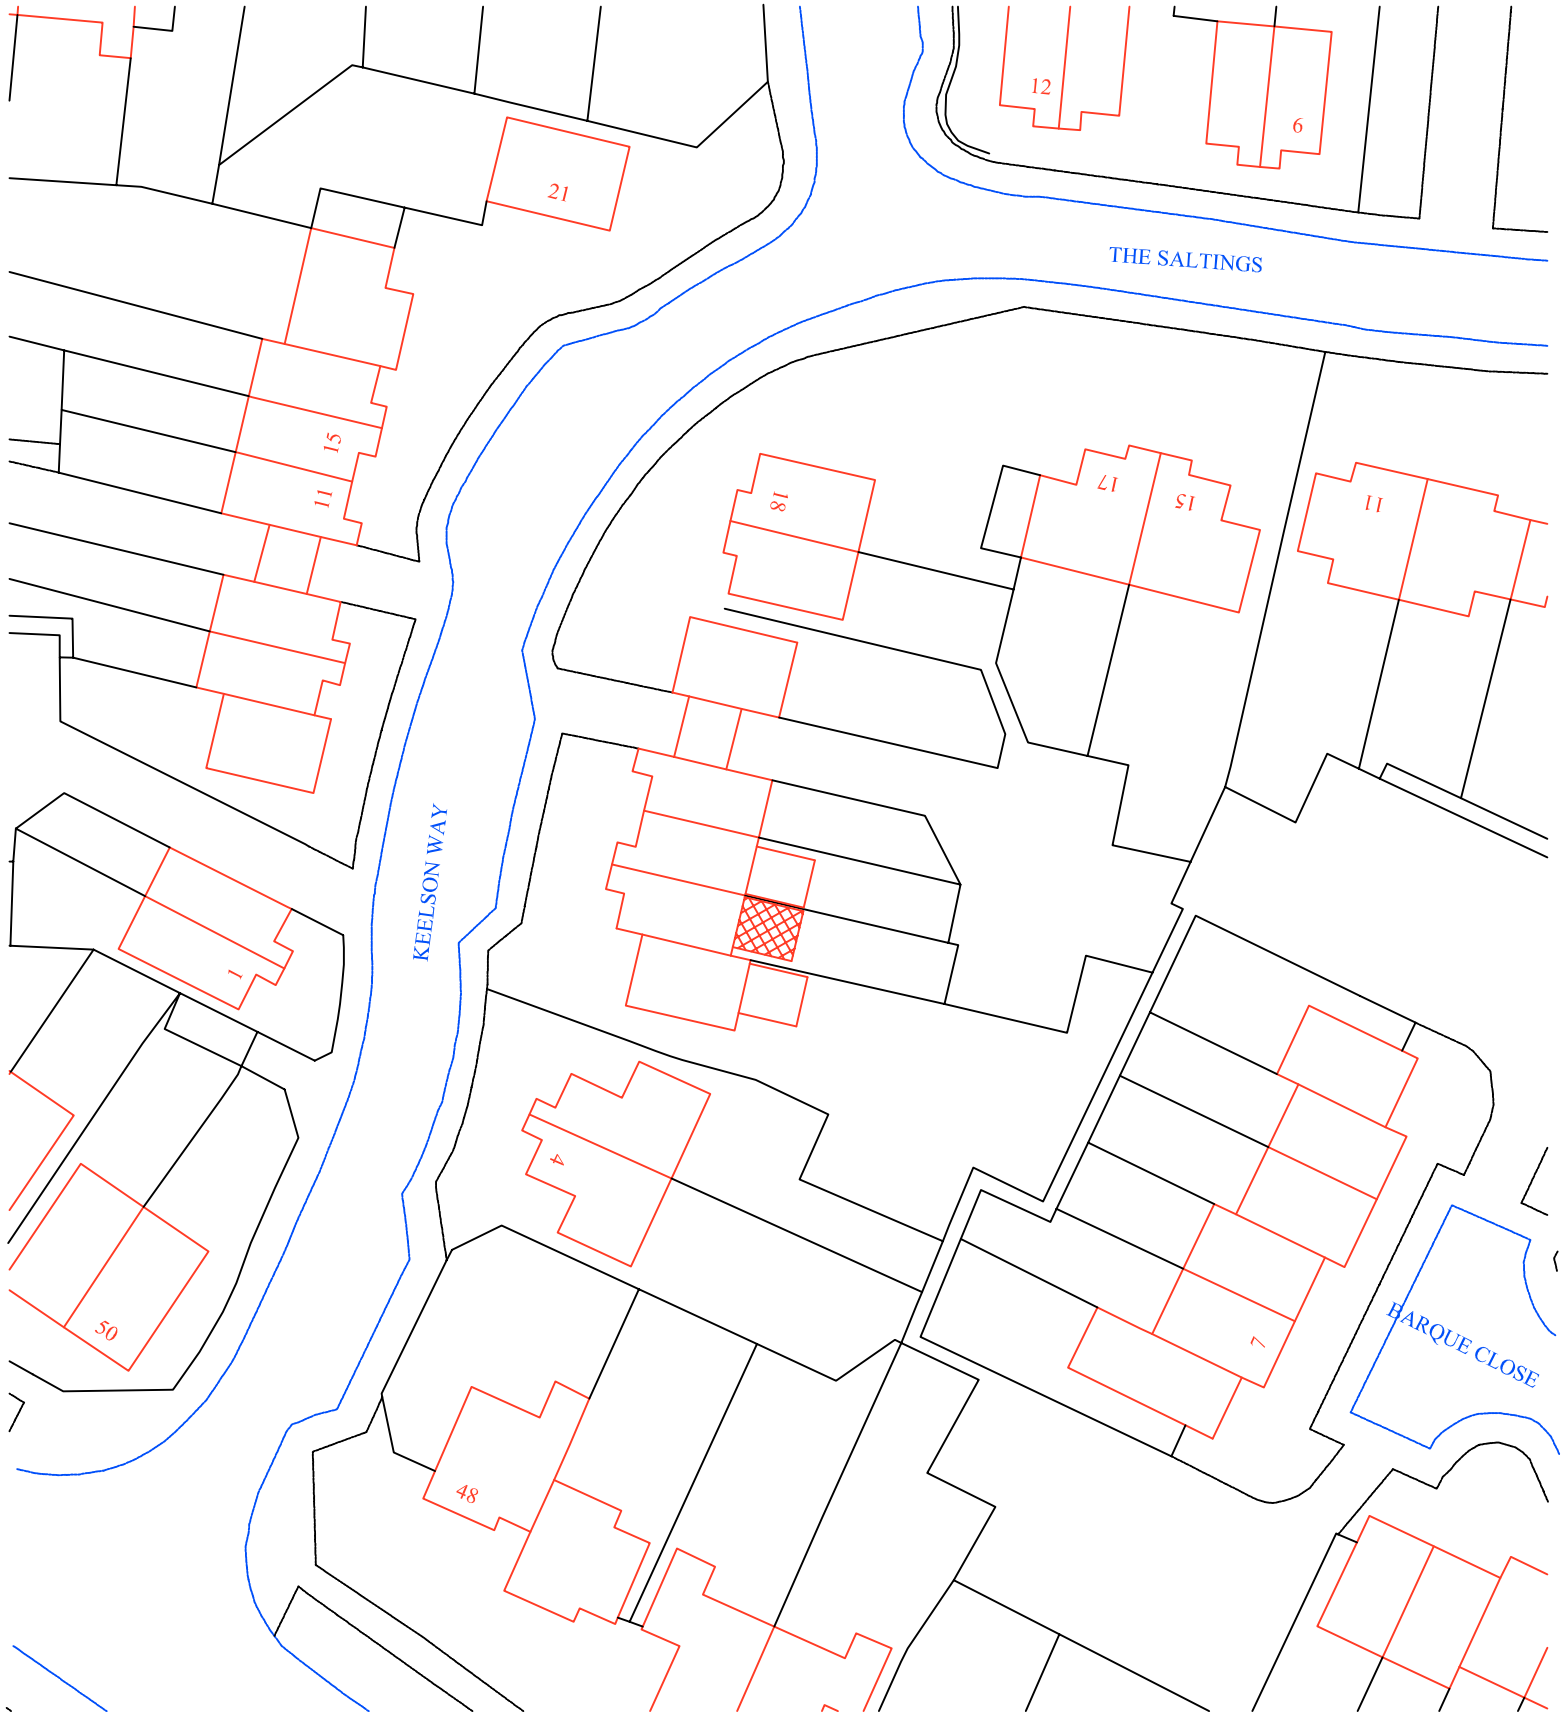



© Crown Copyright 2009. All rights reserved. Licence number 100035135

© Crown Copyright 2009. All rights reserved. Licence number 100020449

Plan no. 06/09/03
Sheet no. 1 of 2
Scale 1/50 1/100
Revision 00
Original paper size A3

Proposed single storey rear extension at 8 Keelson Way Littlehampton West Sussex BN17 6RN for Mr & Mrs S McIlvride

Anthony R Budd MRICS FASI FCIOB Chartered Surveyor The Stables Lidsey Barns Lidsey West Sussex PO22 9QS Tel: 01243 543382 Fax: 01243 544330 email: abudd@btclick.com

ARUN DISTRICT COUNCIL LU/155/09/