


ADVERTISING APPLICATION: WICK HALL (ALL SAINTS CHURCH)

POSITION OF PROPOSED WORK ON SITE

WORK BEING PROPOSED

To introduce a sign, 'All Saints Church welcomes you to Wick Hall'
(Please see artist's rendering)

To re-introduce a sign, 'information on groups and clubs meeting in Wick Hall'
(Please see artist's rendering)

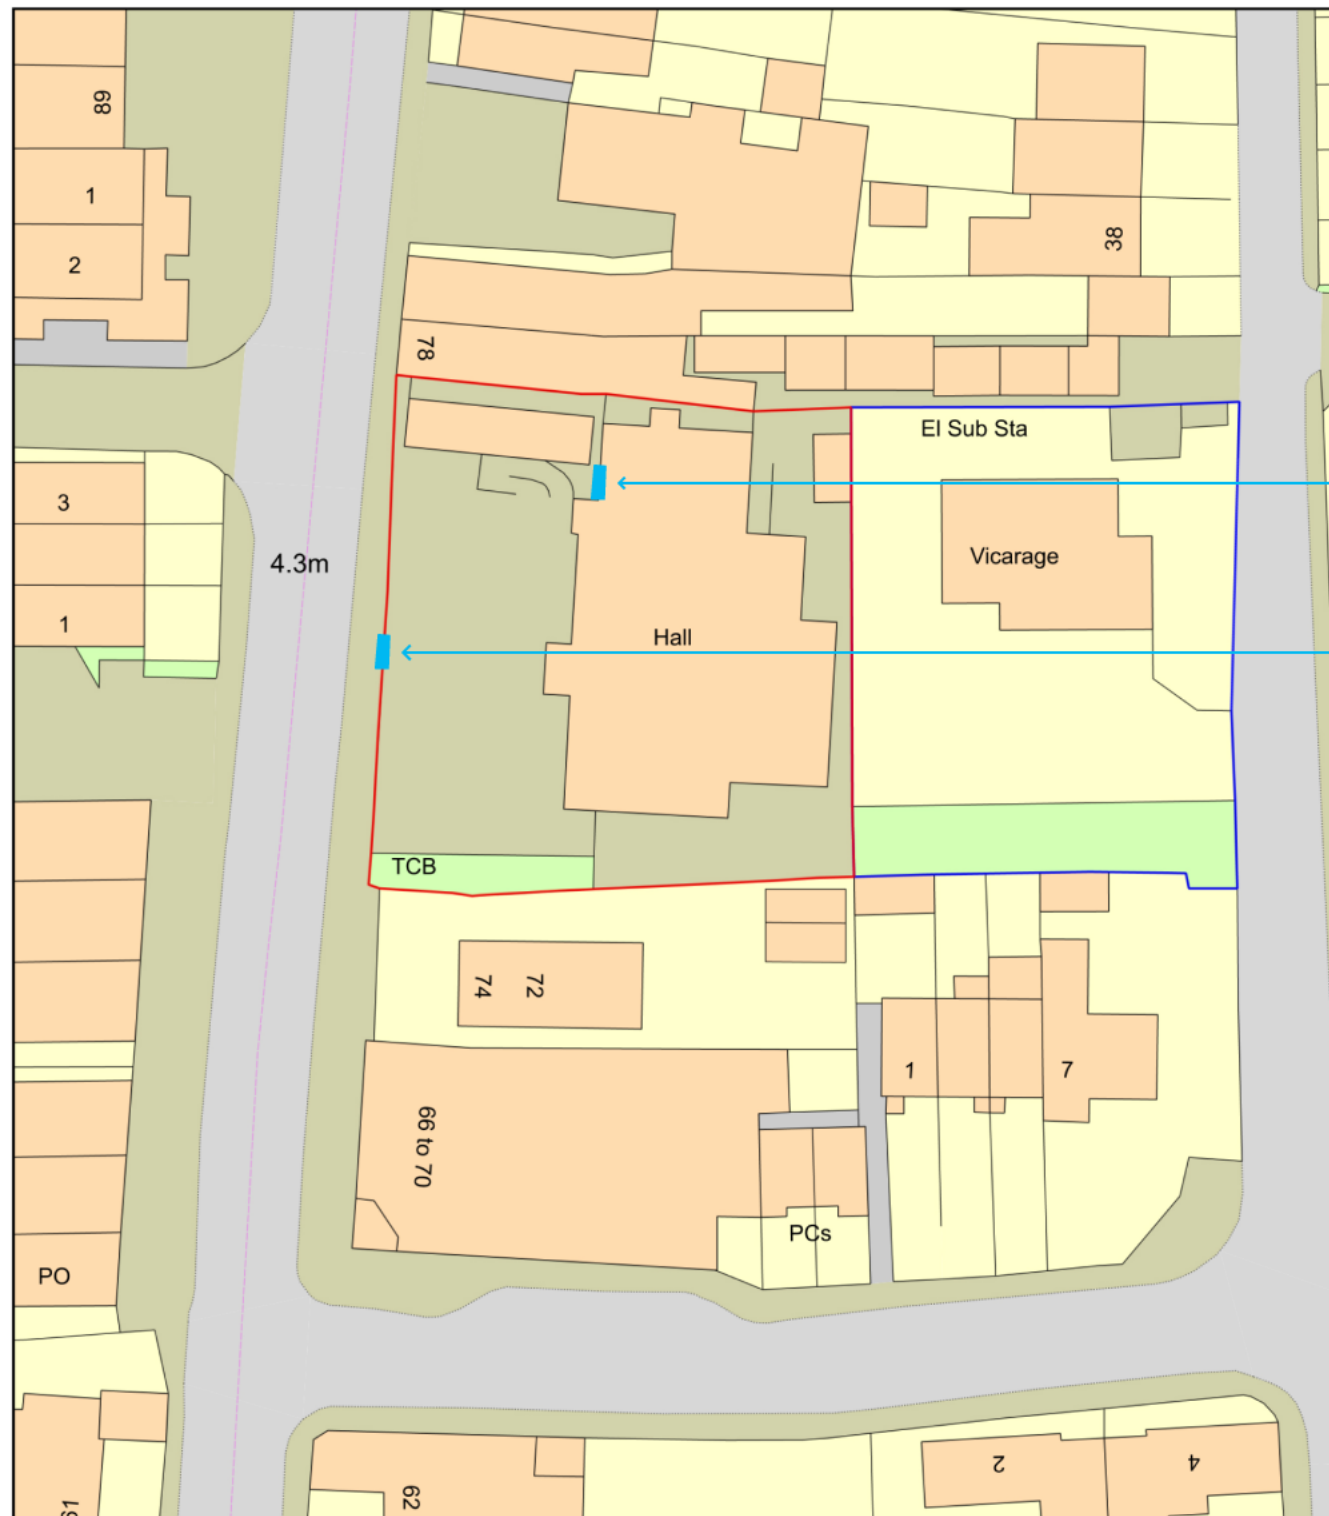

0 20
Metres



Plan Produced for: All Saints Church, Wick

Date Produced: 01 Feb 2022

Plan Reference Number: TQRQM22032104200294

Scale: 1:500 @ A4

© Crown copyright and database rights 2021 OS 100042766