Schedule of Materials

Roof	: Plain tiles
Elevations	: Brick
Windows	: Upvc
Doors	: Upvc
Dormer Roof	: Brown mineral felt
Dormer	: Matching plain tiles



Side Elevation




Front Elevation



Side Elevation



Rear Elevation

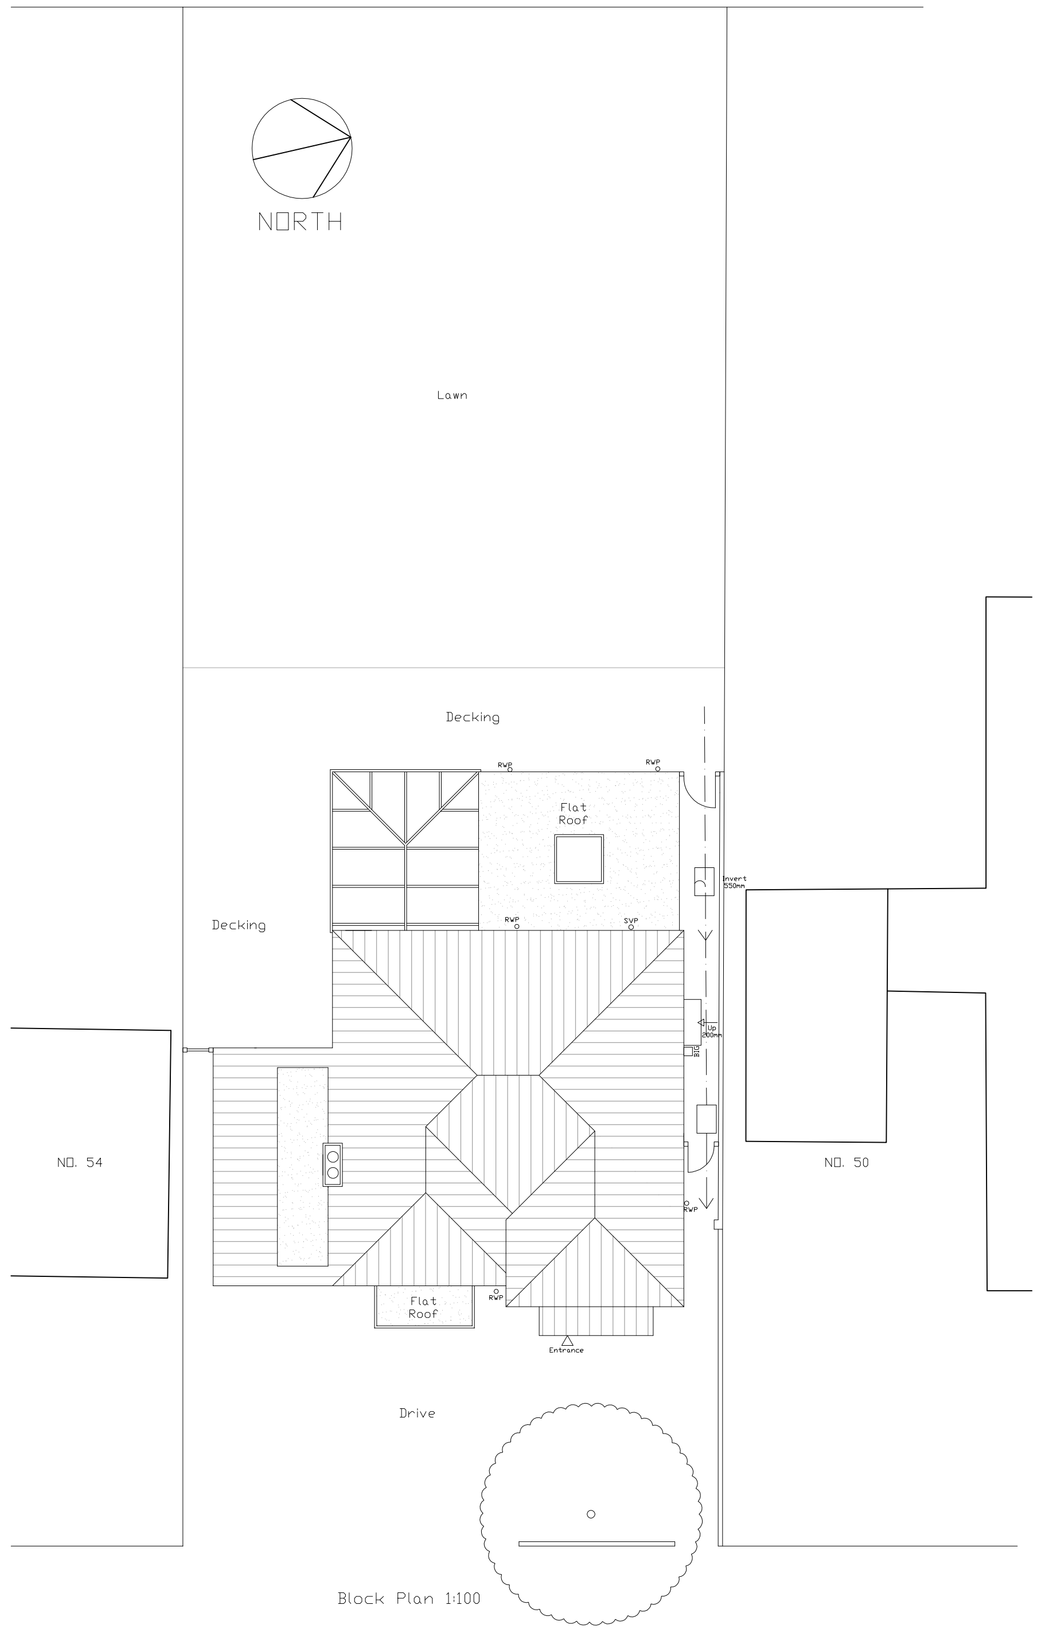

Block Plan 1:100

The proposed side flat roof dormer
Measures 2.5 cubic metres
Not to exceed the height of the existing ridge
Not to fall within 20cm from the eaves
Materials to match existing
To have one single tophung opening window min 1500mm over finished floor with obscure glass.

Scale 1:50 / 1:100

0 1m 2m 3m 4m 5m
2m 4m 6m 8m 10m

Copyright of drawings, Colin Jessey Associates.

COLIN JESSEY ASSOCIATES
47 Sullington Gardens, Findon Valley, Worthing, BN14 0HS Tel. 01903 877724 www.colinjessey.co.uk

Client	Mr & Mrs Bryant-Nichols			Paper Size A1
Contract	Two Storey Front Extension & Side Dormer			
At	52 St Marys Close, Littlehampton, BN17 5QQ			
Title	Proposed Elevations & Block Plan			
DWG. No.	284.13.04	Scale: 1:50 & 1:100	Date: 24.5.13	Drawn By: S.D
Rev.				
Details.				Date:
Details.				
Details.				

ARUN DISTRICT COUNCIL LU2/213/2