Schedule of Materials

Roof	: Plain tiles
Elevations	: Brick
Windows	: Upvc
Doors	: Upvc



Side Elevation




Front Elevation



Side Elevation




Rear Elevation

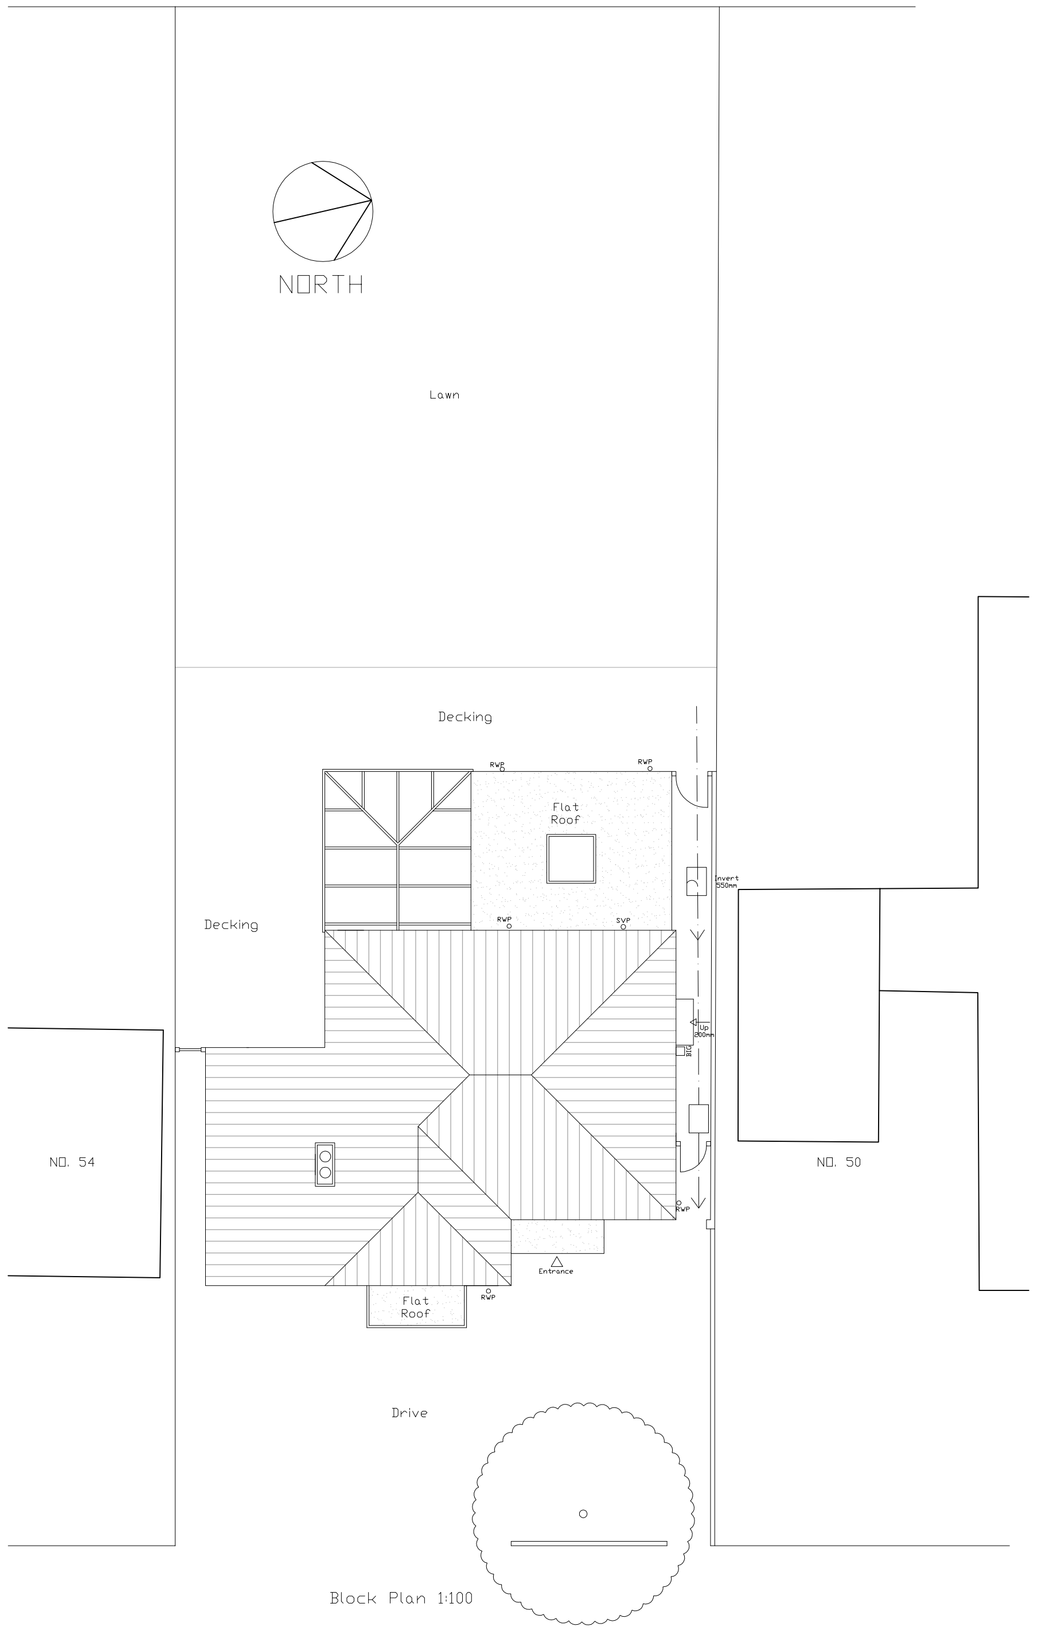

Block Plan 1:100

Scale 1:50 / 1:100

0 1m 2m 3m 4m 5m
2m 4m 6m 8m 10m

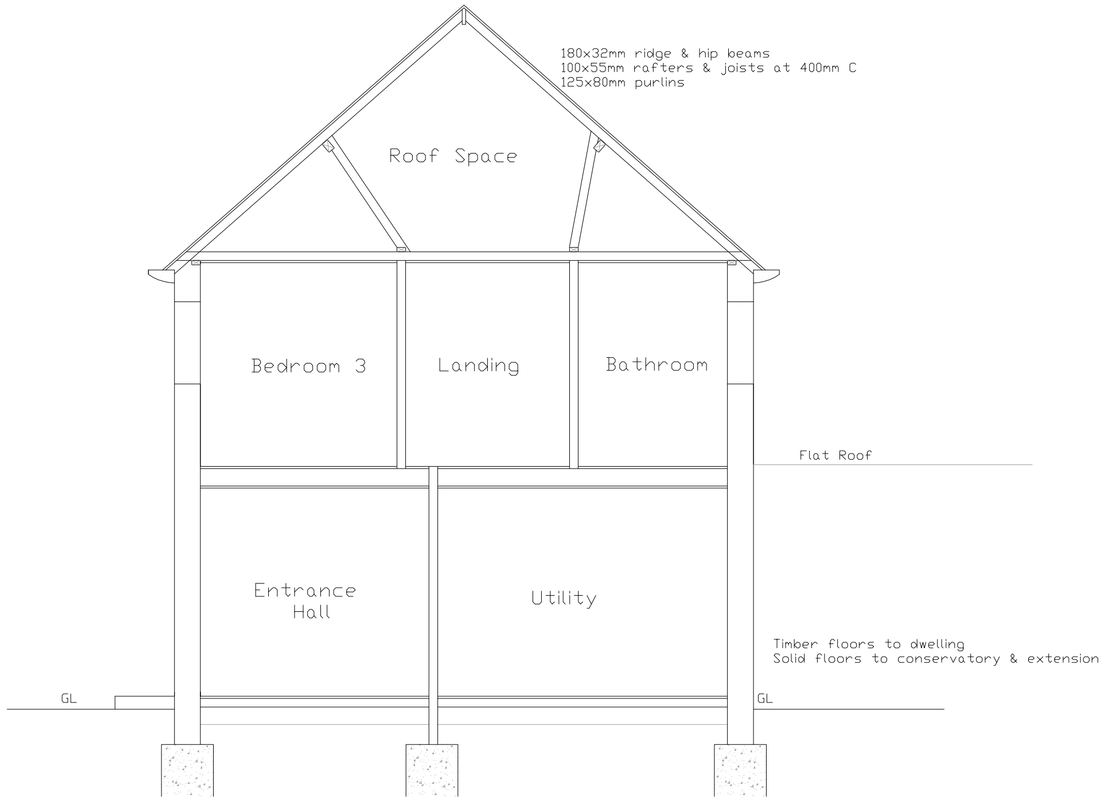

Typical Cross Section

Copyright of drawings, Colin Jessey Associates.

COLIN JESSEY ASSOCIATES

47 Sullington Gardens, Findon Valley, Worthing, BN14 0HS Tel. 01903 877724 www.colinjessey.co.uk

Client	Mr & Mrs Bryant-Nichols			Paper Size A1
Contract	Two Storey Front Extension & Side Dormer			
At	52 St Marys Close, Littlehampton, BN17 5QQ			
Title	Existing Elevations, Cross Section & Block Plan			
DWG. No.	284.13.02	Scale: 1:50 & 1:100	Date: 24.4.13	Drawn By: S.D
Rev.				
Details.				Date:
Details.				
Details.				

ARUN DISTRICT COUNCIL LU37/13/F