



Block Plan 1:500

NORTH

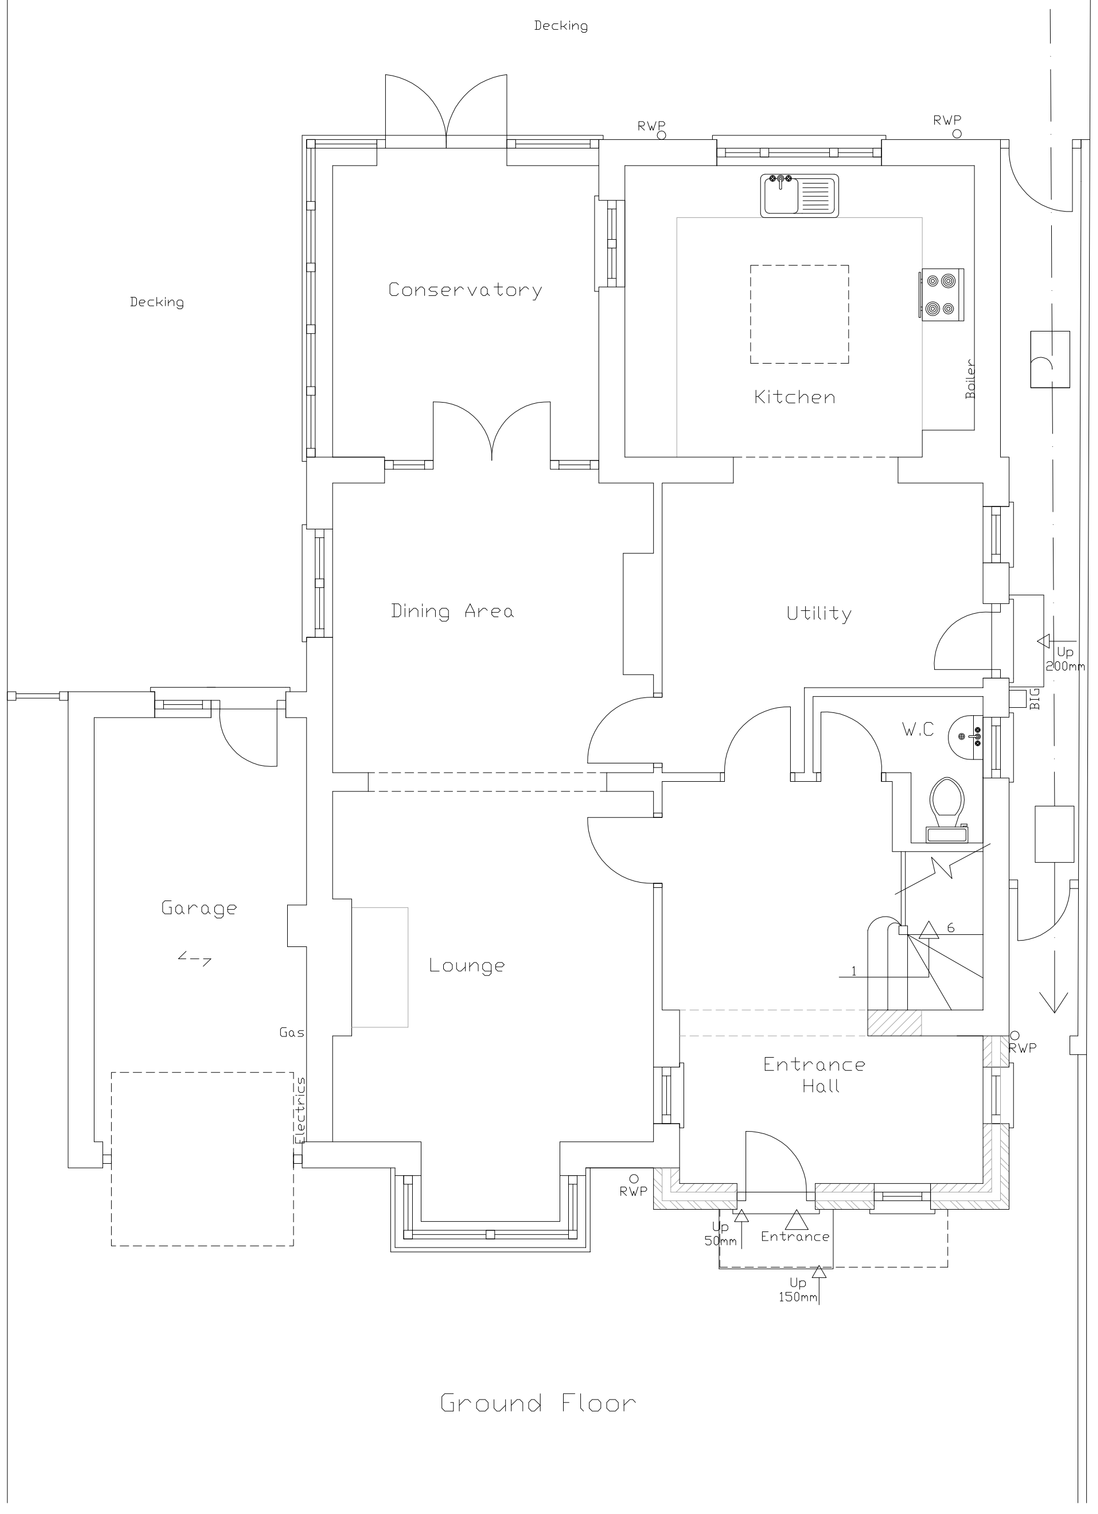

Ground Floor

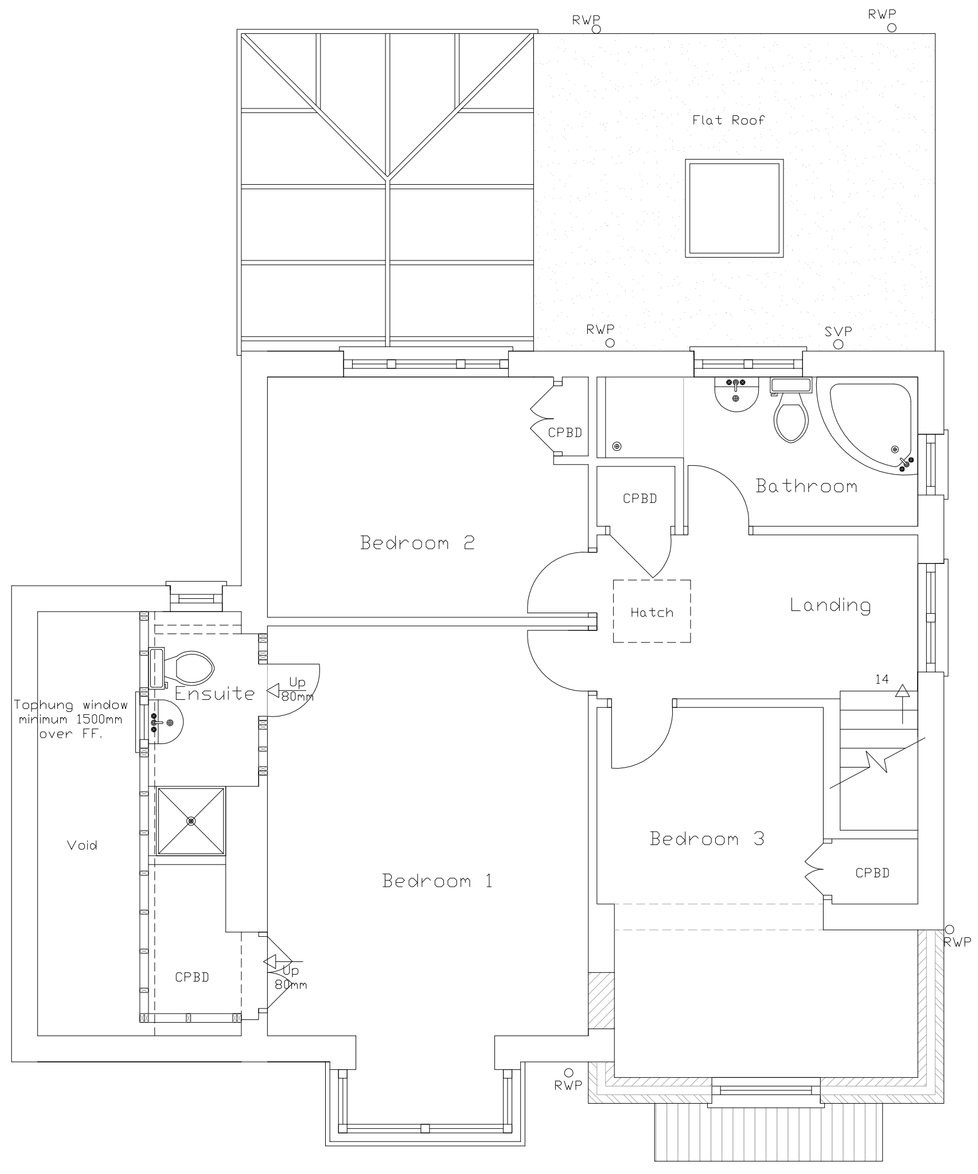

First Floor

Scale 1:500 0 5m 10m 15m 20m 25m

Scale 1:50 0 1m 2m 3m 4m 5m

1:100 2m 4m 6m 8m 10m

The proposed side flat roof dormer
Measures 2.5 cubic metres
Not to exceed the height of the existing ridge
Not to fall within 20cm from the eaves
Materials to match existing
To have one single tophung opening window min 1500mm over finished floor with obscure glass.

Copyright of drawings, Colin Jessey Associates.

COLIN JESSEY ASSOCIATES
47 Sullington Gardens, Findon Valley, Worthing, BN14 0HS Tel. 01903 877724 www.colinjessey.co.uk

Client	Mr & Mrs Bryant-Nichols				Paper Size A1
Contract	Two Storey Front Extension & Side Dormer				
At	52 St Marys Close, Littlehampton, BN17 5QQ				
Title	Proposed Ground, First Floor Plans & Block Plan				
DWG. No.	284.13.03	Scale:	1:50 & 1:500	Date: 24.5.13	Drawn By: S.D
Rev.					
Details.					Date:
Details.					
Details.					

ARUN DISTRICT COUNCIL LU151/13