



NORTH

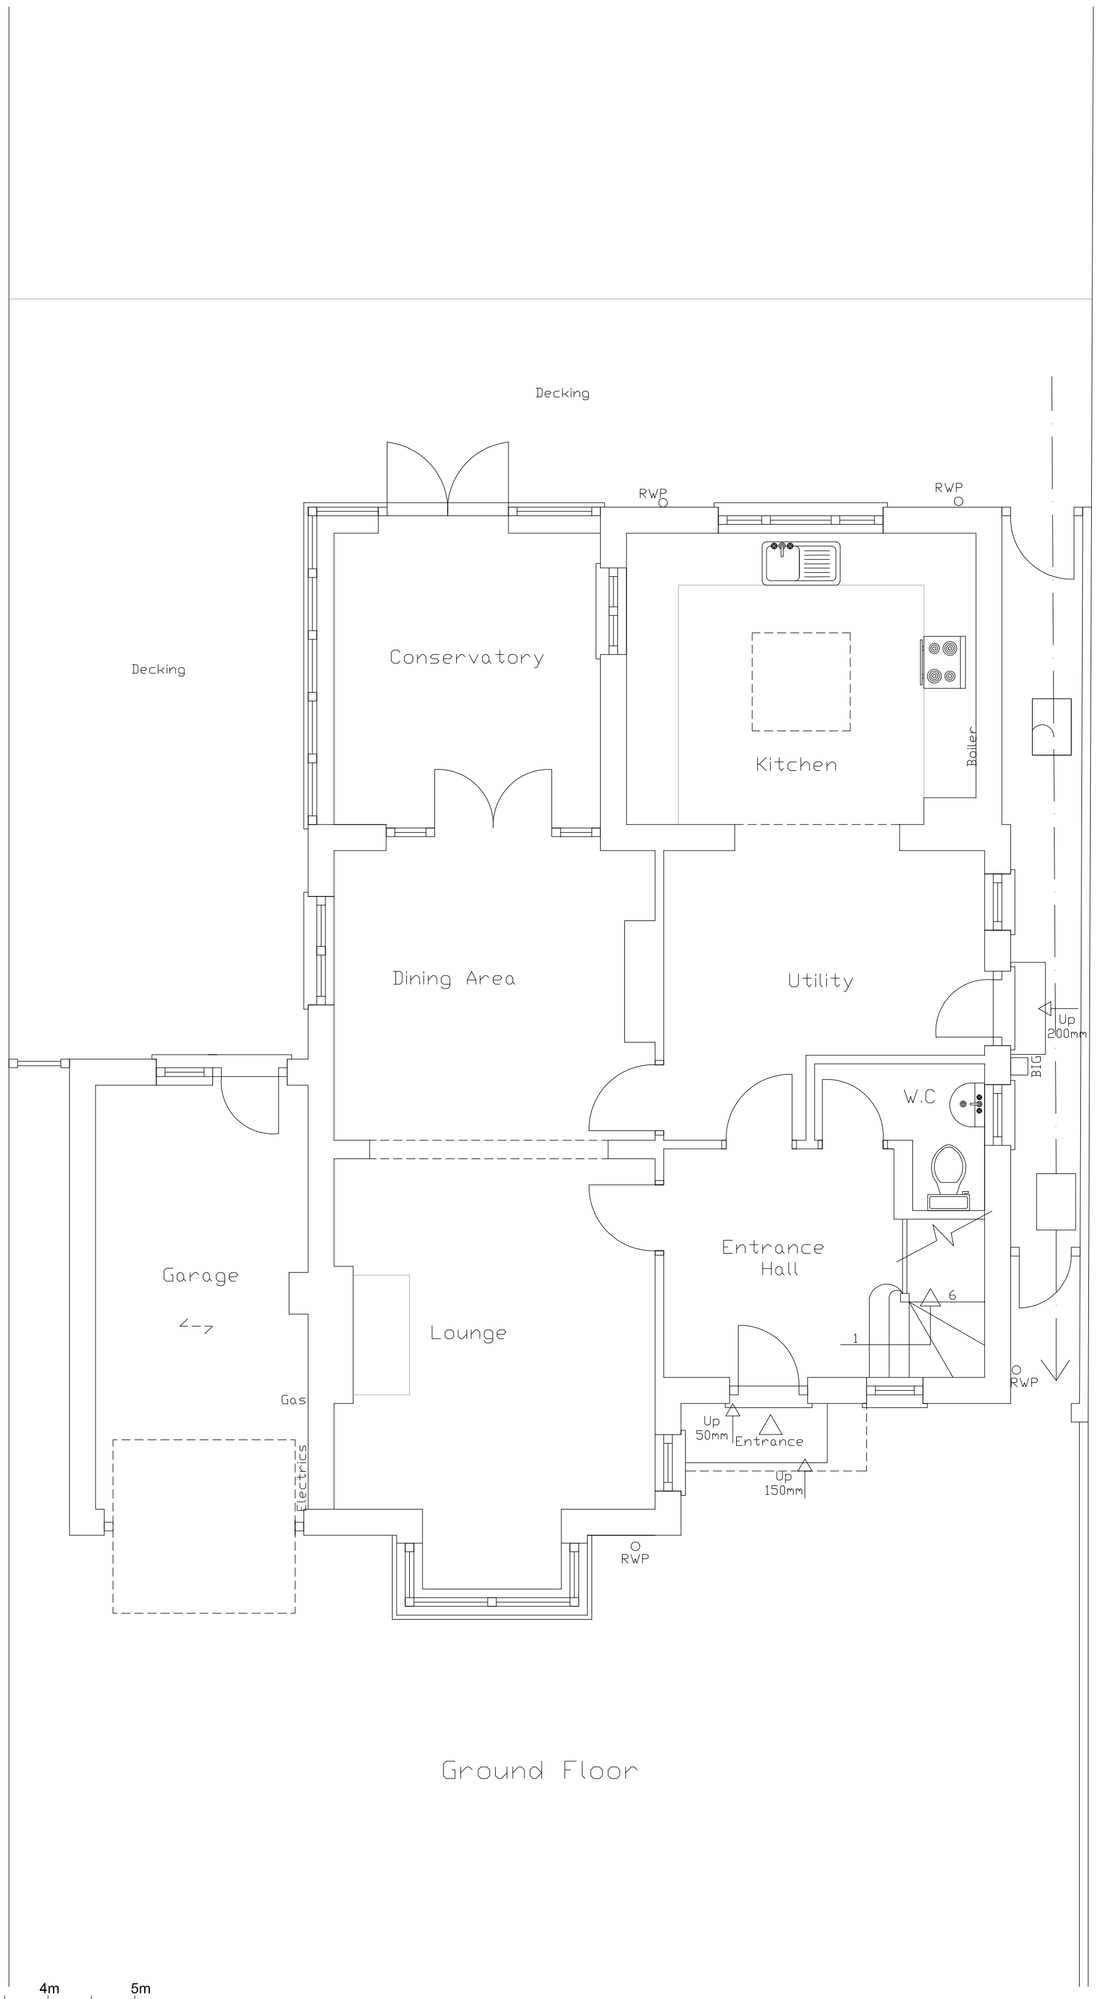

Ground Floor

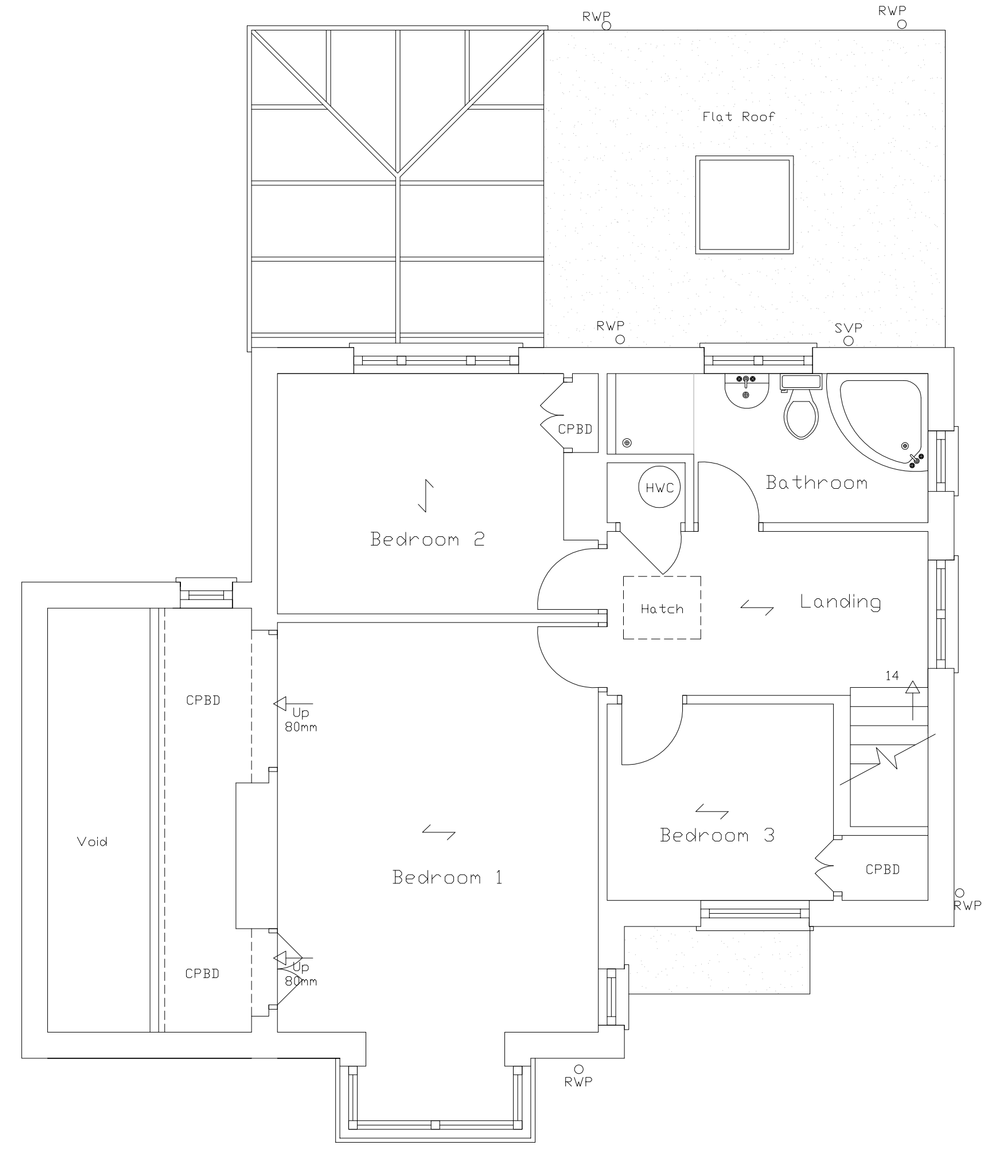

First Floor

Scale 1:50 / 1:100
0 1m 2m 3m 4m 5m
2m 4m 6m 8m 10m

Copyright of drawings, Colin Jessey Associates.

COLIN JESSEY ASSOCIATES
47 Sullington Gardens, Findon Valley, Worthing, BN14 0HS Tel. 01903 877724 www.colinjessey.co.uk

Client	Mr & Mrs Bryant-Nichols				Paper Size A1
Contract	Two Storey Front Extension & Side Dormer				
At	52 St Marys Close, Littlehampton, BN17 5QQ				
Title	Existing Ground, First Floor Plans & Location Plan				
DWG. No.	284.13.01	Scale: 1:50 & 1:1250	Date: 24.4.13		Drawn By: S.D
Rev.					
Details.					Date:
Details.					
Details.					

ARUN DISTRICT COUNCIL LU15713