



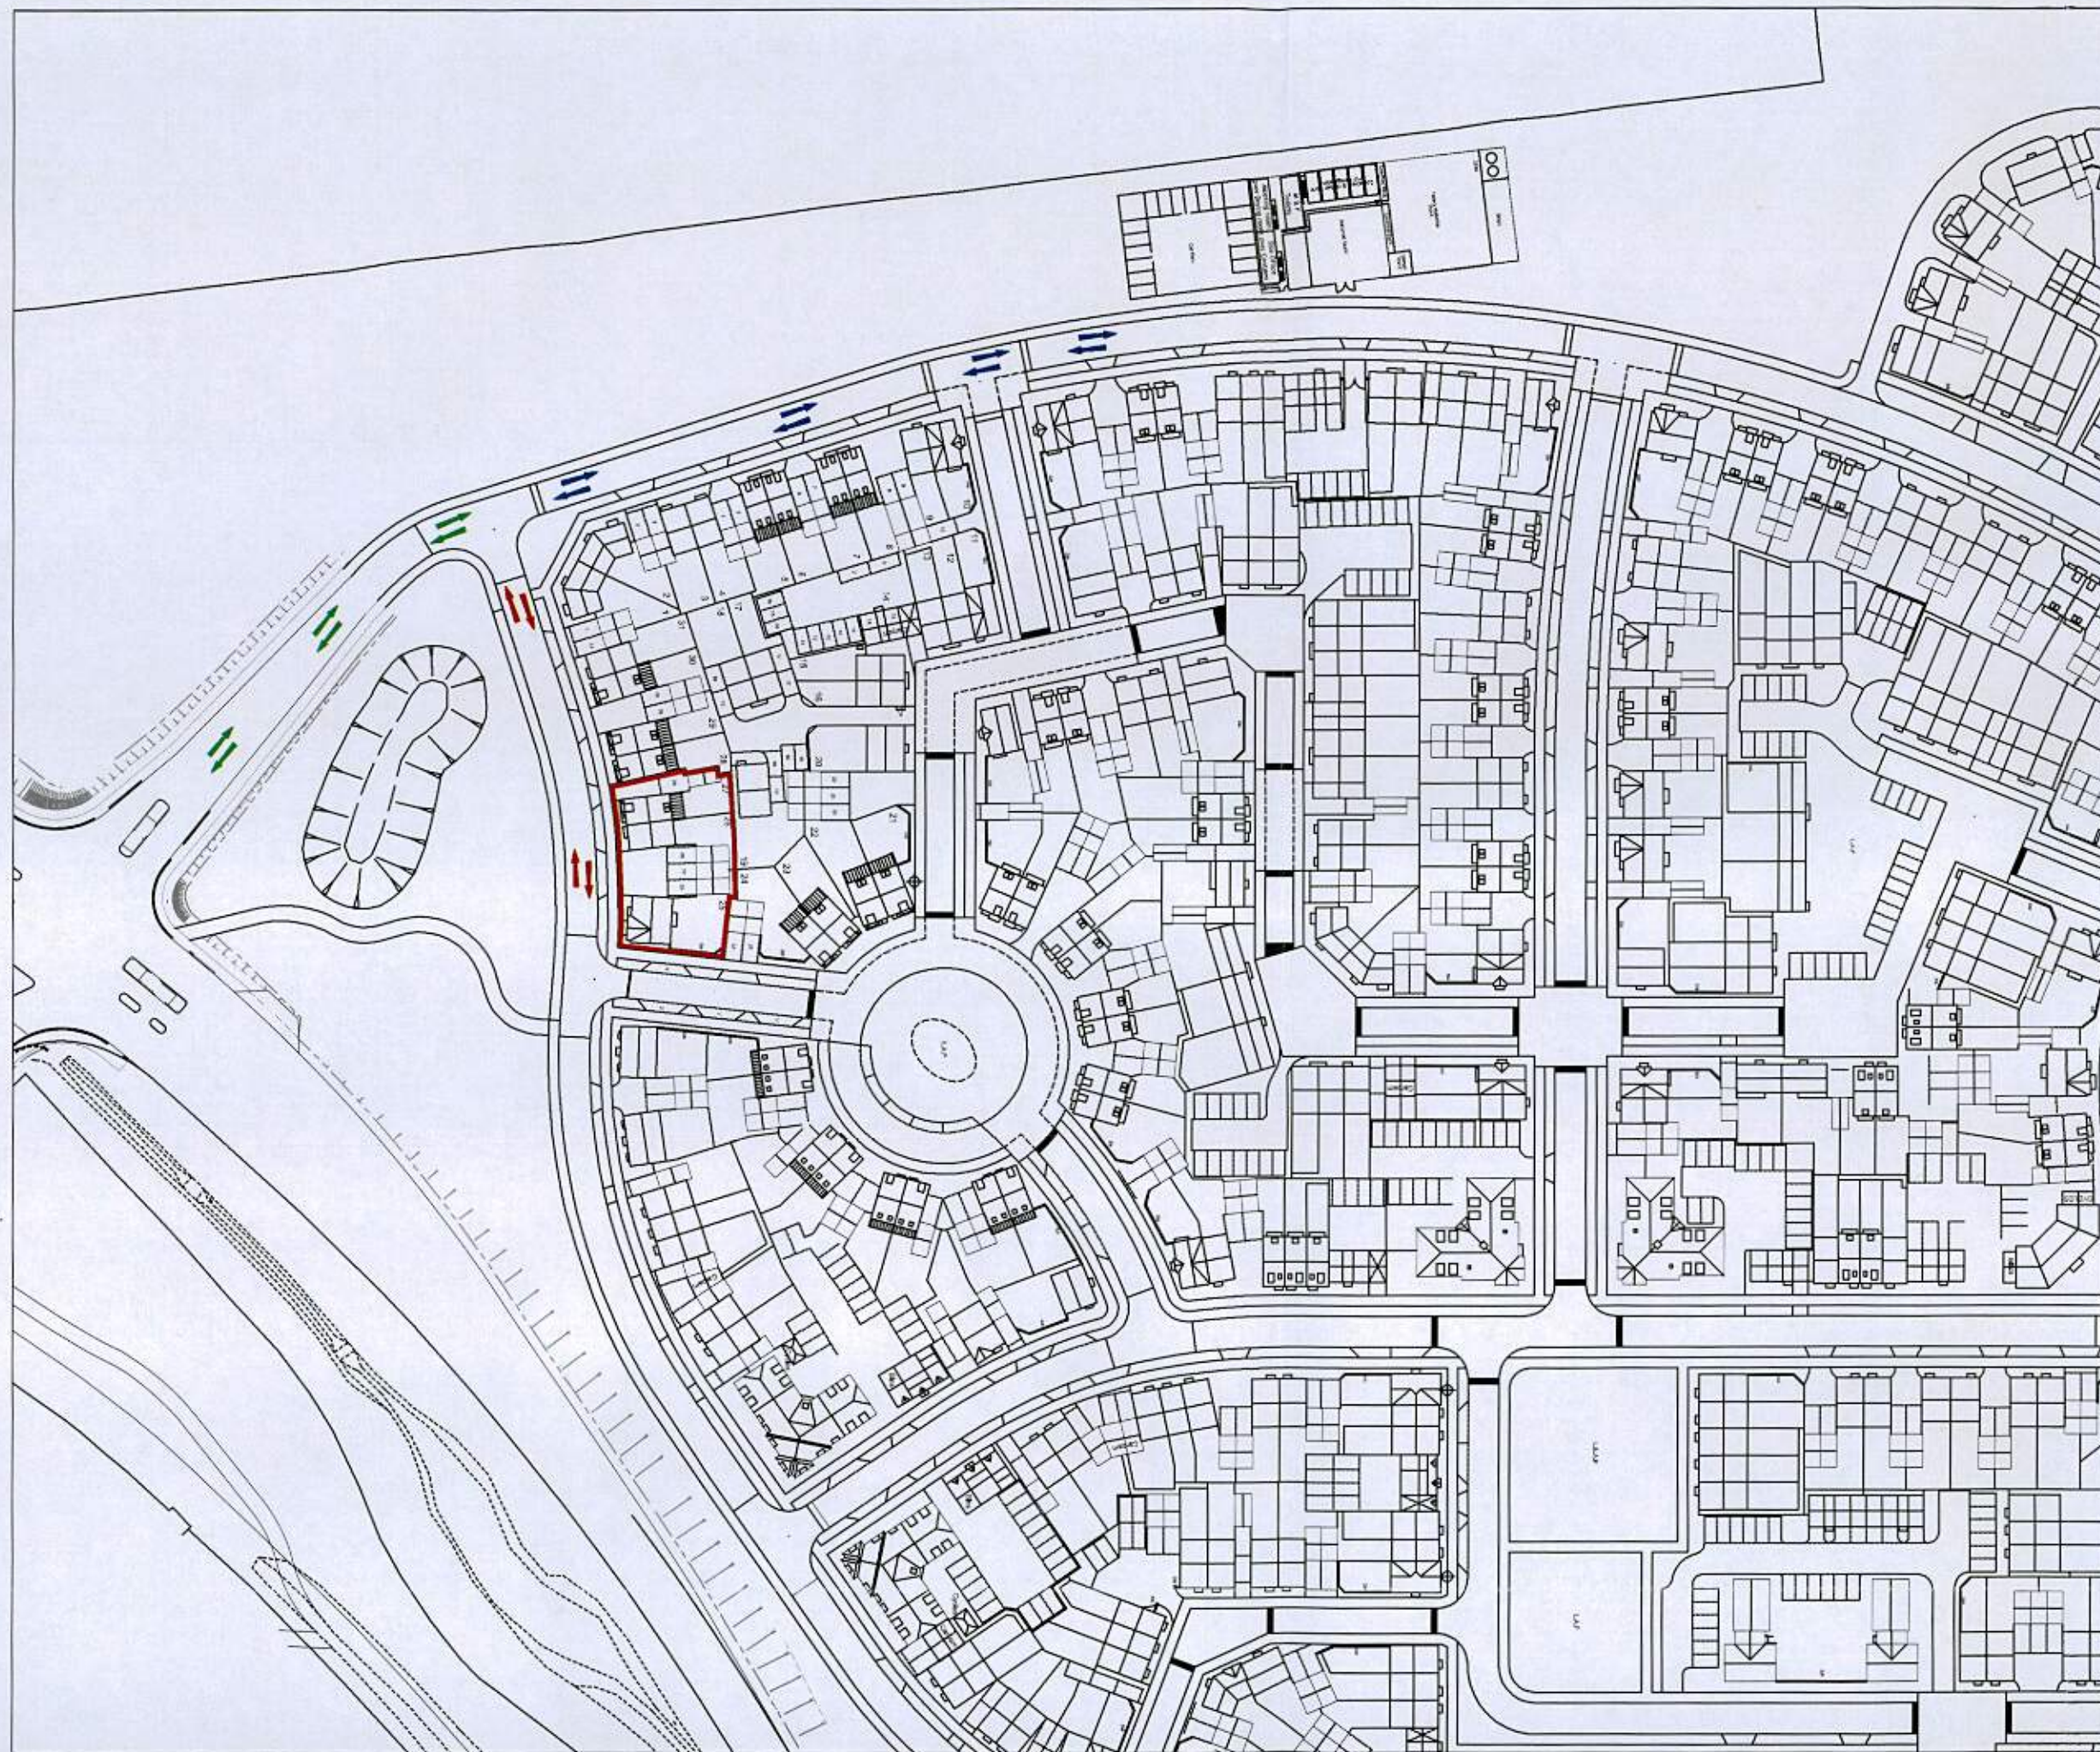

LEGEND

- Sales Arena
- Shared Access
- Sales Traffic
- Construction Traffic

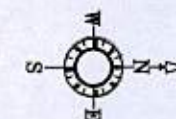

Rev	Date	Detail	Drawing No			
 BARRATT HOMES Barratt Southern Counties Barratt House, Walnut Tree Close Guildford, Surrey GU1 4SW						
Project Name			Kingley Gate Littlehampton			
Drawing Name			Location Plan			
Drawn by	Date of first issue		Barratt Southern Counties Org No			
AJ	31.05.13		6125	GE	SIT	02
Checked By	Orig. size	Scale				
	A3	1:1250				