


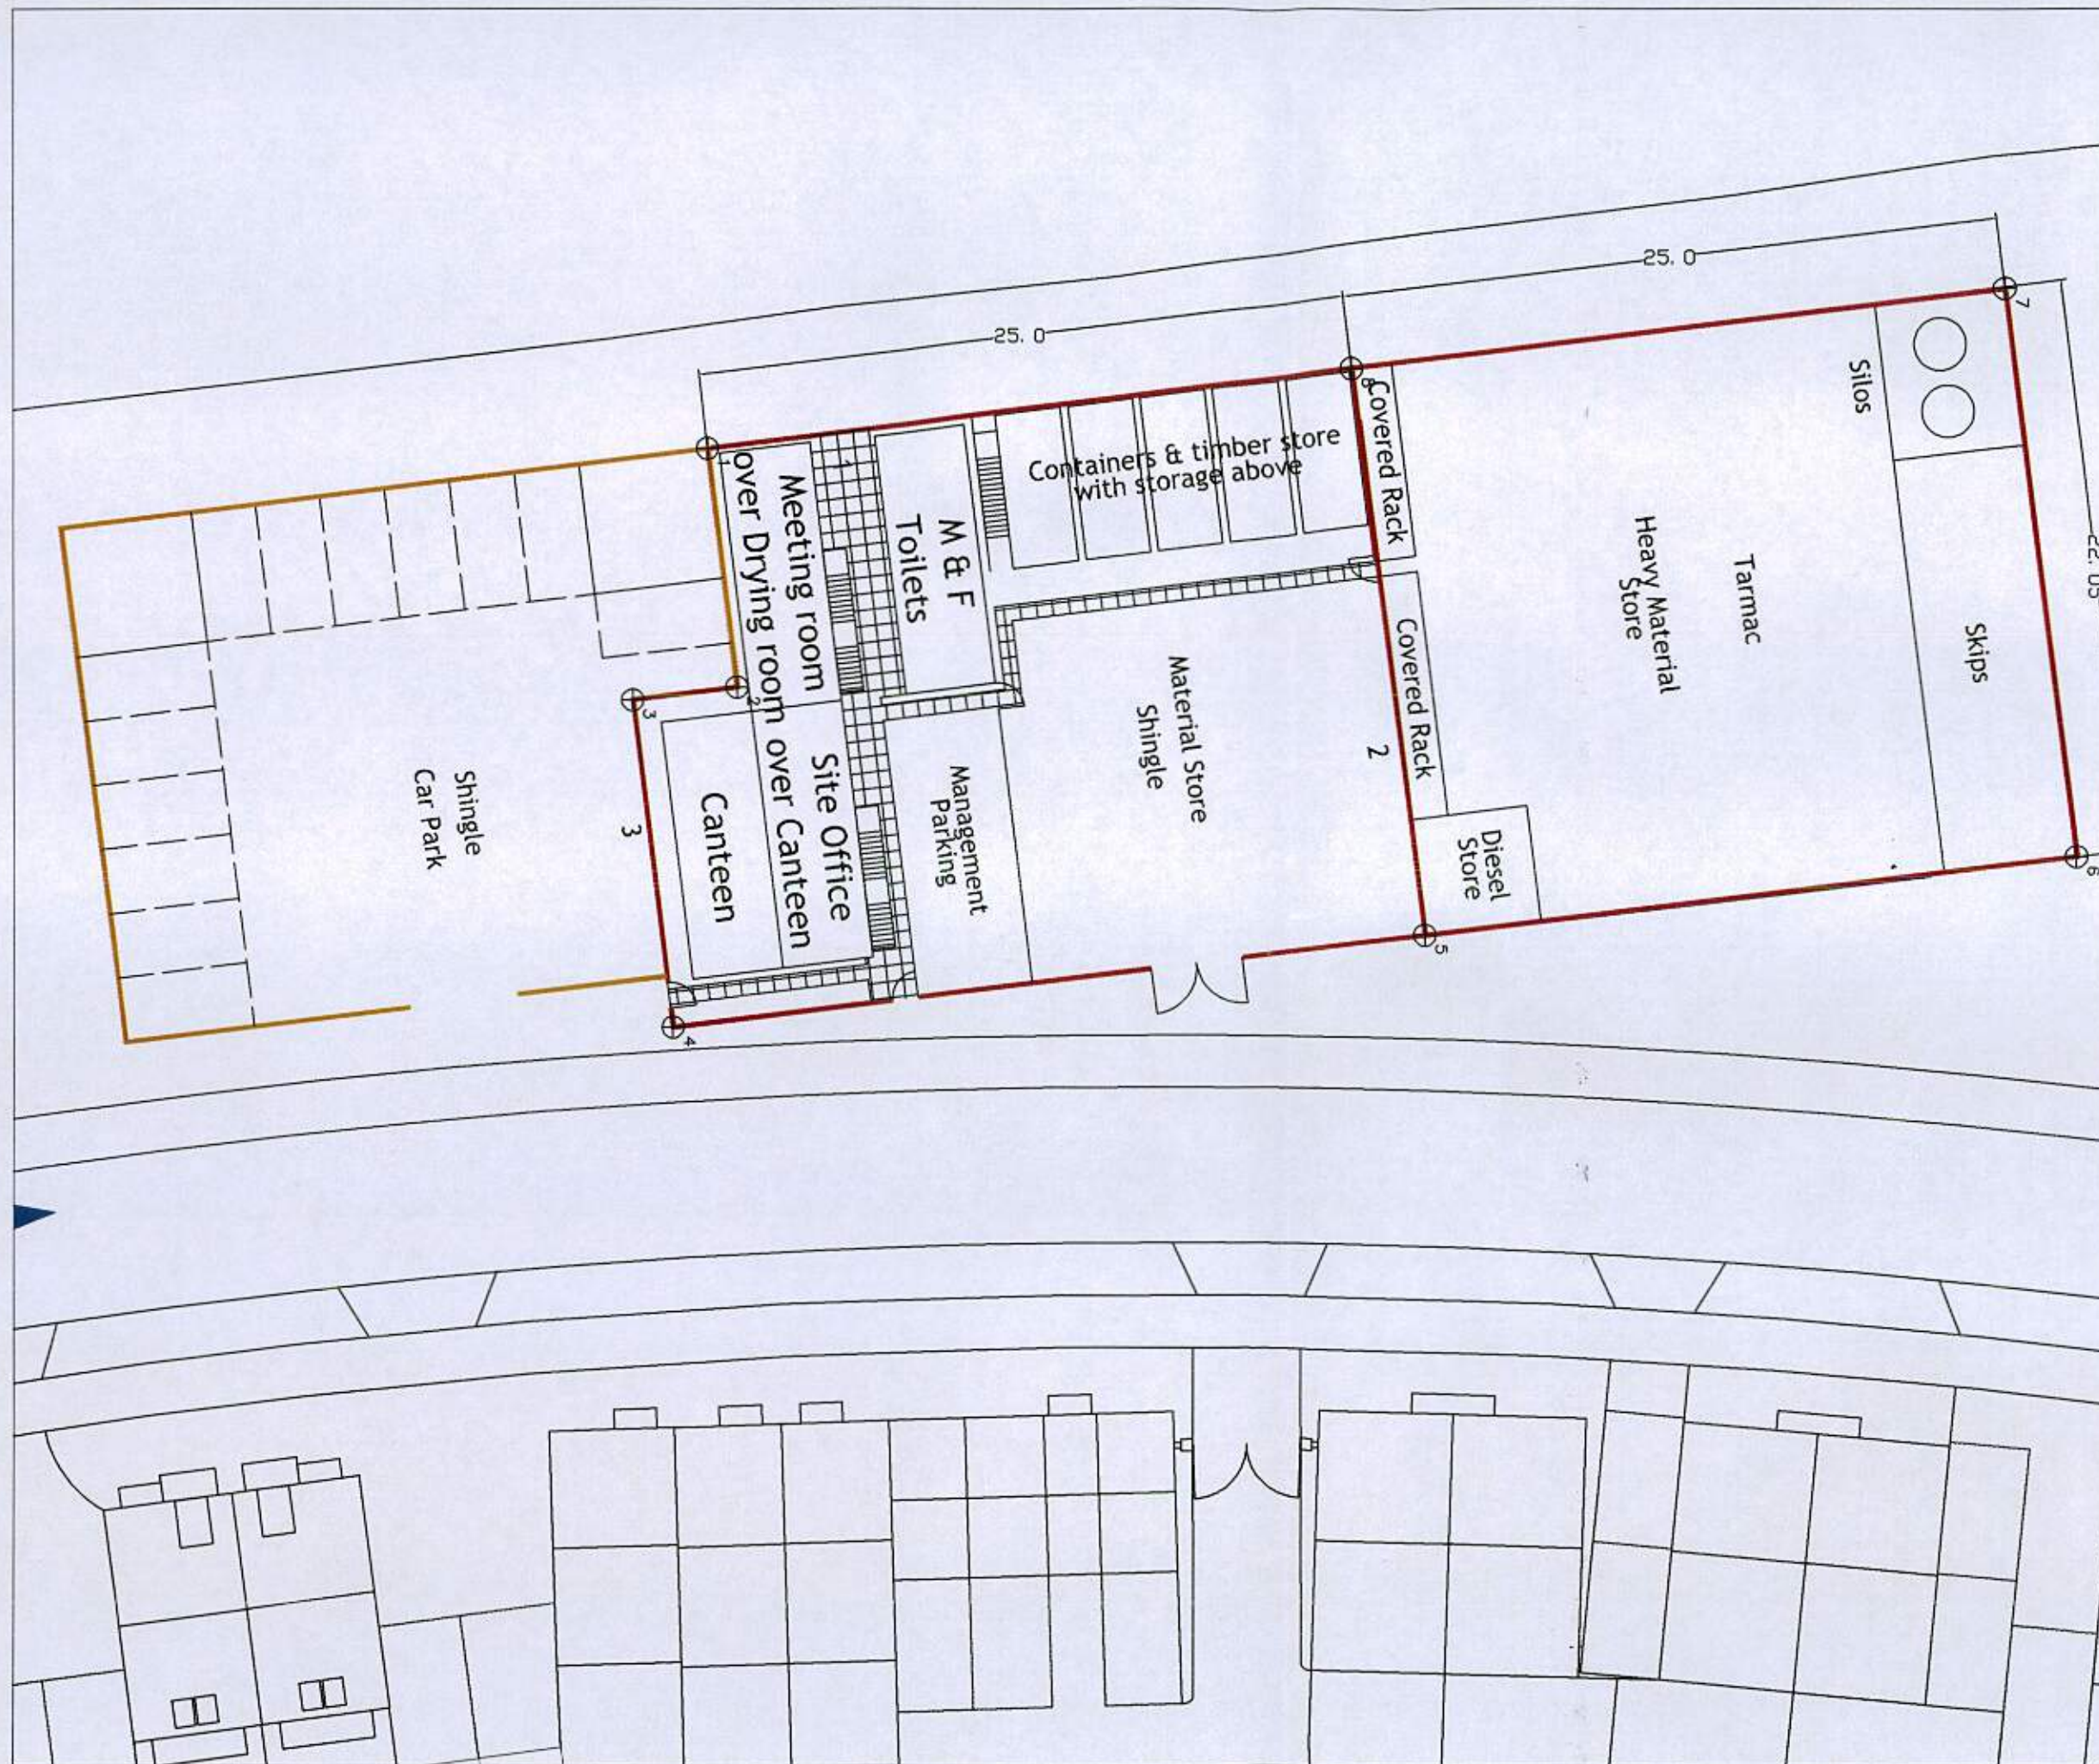


LEGEND

- Hording
- Knee Rail
- 1 Designated Smoking Area
- 2 Good Practice Notice Board
- 3 Site Safety Board

Variations from standard compound

Drying room and toilets increased
Additional canteen
Additional meeting room
The above to reflect the size of the site and speed of build
Contractors car park and material store changed from tarmac to shingle

No.	E	N
1	501550.801	103483.130
2	501559.963	103484.277
3	501560.461	103480.235
4	501573.119	103481.793
5	501569.564	103510.670
6	501566.514	103535.443
7	501544.691	103532.756
8	501547.746	103507.943

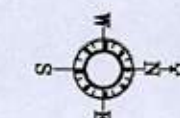

Rev	24.07.13	Additional detail	AJ
Rev	18.07.13	Additional canteen revised co-ordinates	AJ
Rev		Detail	Drawn/Check
Barratt Southern Counties Barratt House, Walnut Tree Close Guildford, Surrey GU1 4SW			
Project Name		Kingley Gate Littlehampton	
Drawing Name		Compound	
Drawn by	Date of first issue	Barratt Southern Counties Org No	Rev
AJ	31.05.13	6125 GE SIT 03	B
Checked By	Orig. size	Scale	
	A3	1:250	