



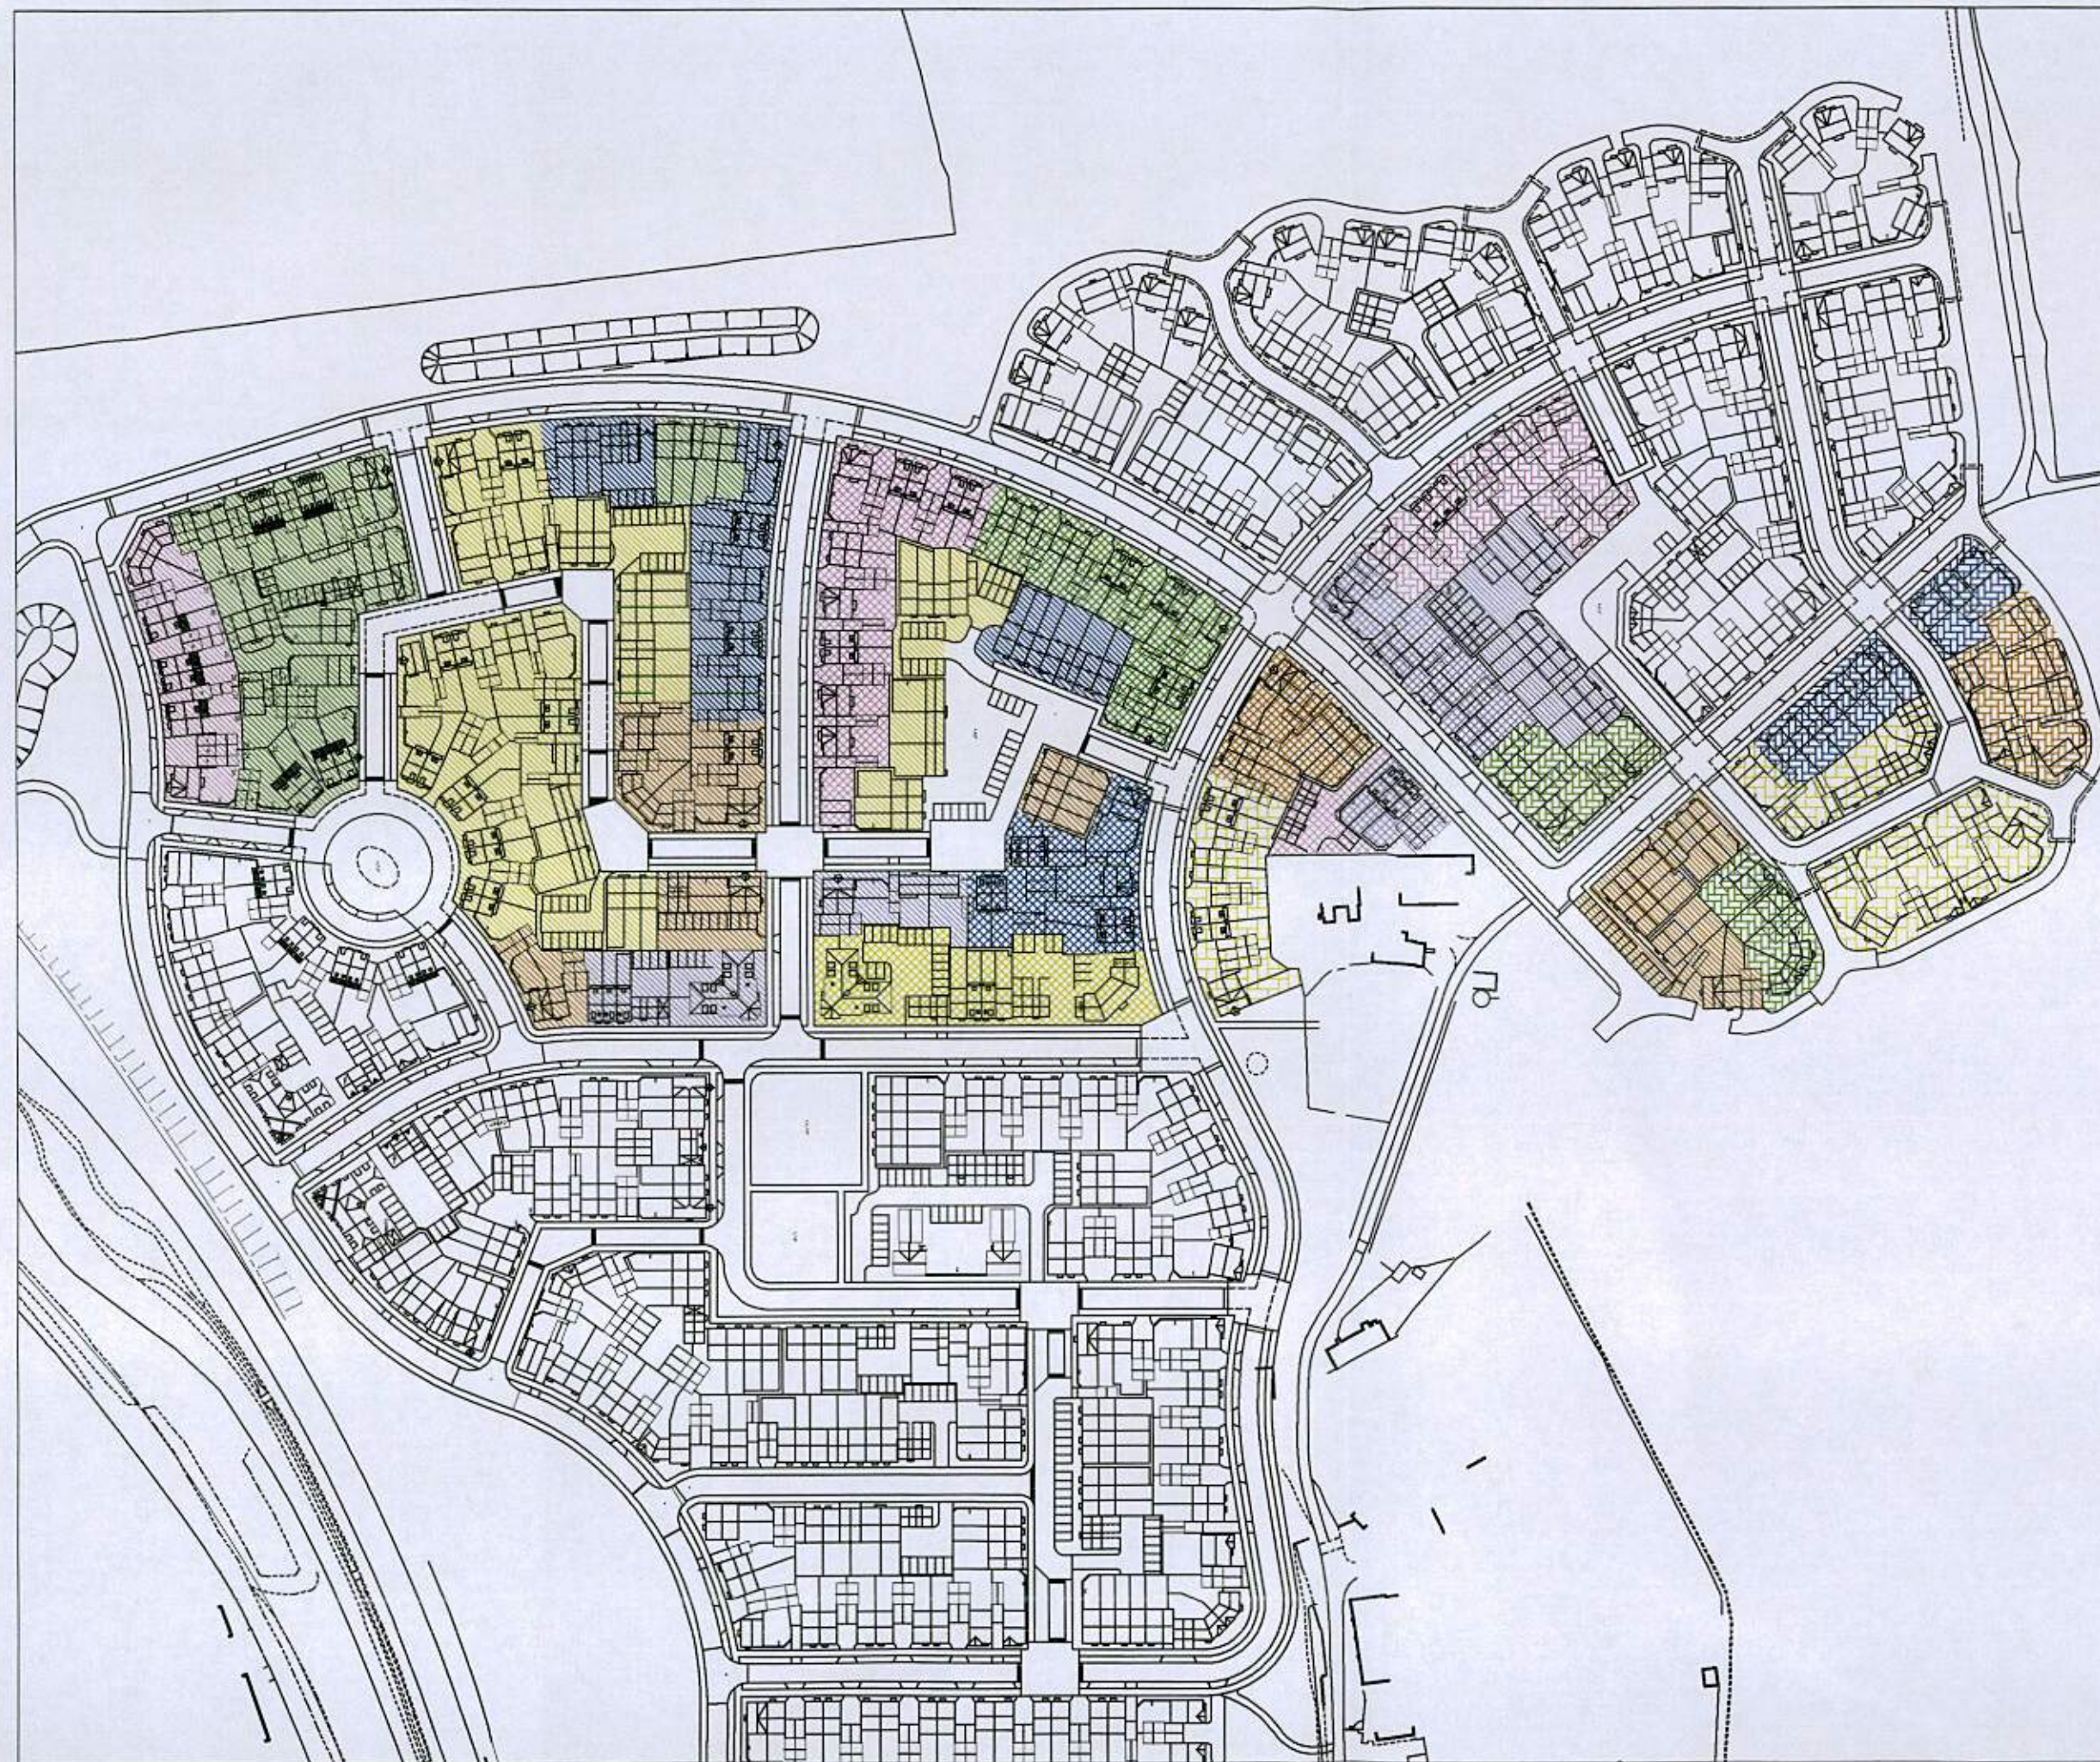

LEGEND

- Jan 14 (6 Private 3 Show Arena)
- Mar 14 (13 Private 13 Social)
- Jun 14 (23 Private 25 Social)
- Sep 14 (12 Private 6 Social)
- Dec 14 (12 Private 17 Social)
- Mar 15 (19 Private 11 Social)
- Jun 15 (18 Private 2 Social)
- Sep 15 (12 Private)
- Dec 15 (18 Private)
- Mar 16 (8 Private)
- Jun 16 (10 Private)
- Sep 16 (11 Private)
- Dec 16 (12 Private)
- Mar 17 (11 Private)
- Jun 17 (13 Private)
- Sep 17 (9 Private)
- Dec 17 (12 Private)

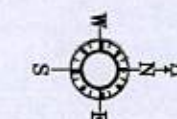

Rev	Date	Detail	Drawn	Chk
 Barratt Southern Counties Barratt House, Walnut Tree Close Guildford, Surrey GU1 4SW				
Project Name				
Kingley Gate Littlehampton				
Drawing Name				
Phased Occupation Plan				
Drawn by	Date of first issue	Barratt Southern Counties Dwg No		
AJ	31.05.13	6125	GE	SIT 01 D
Checked by	Orig. size	Scale		
	A3	NTS		