
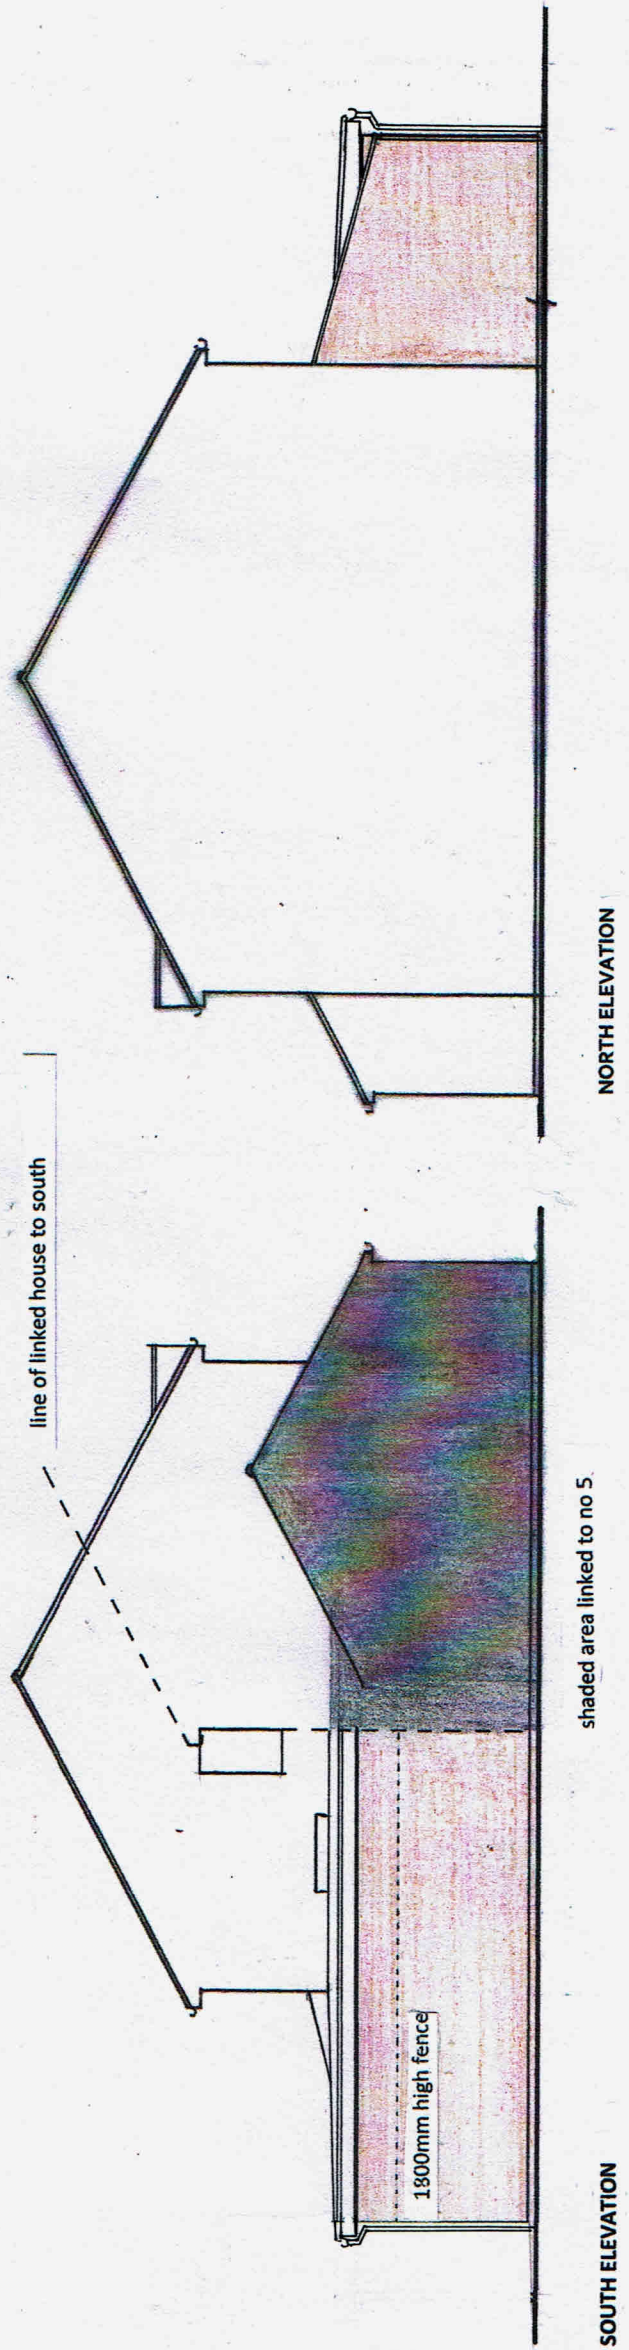


These drawings are for planning purposes and not intended as construction drawings. They are intended for the use of Tunmore Design and Build. A full survey is required before work commences to ascertain structural stability and access to foul drains. No dimensions to be scaled.

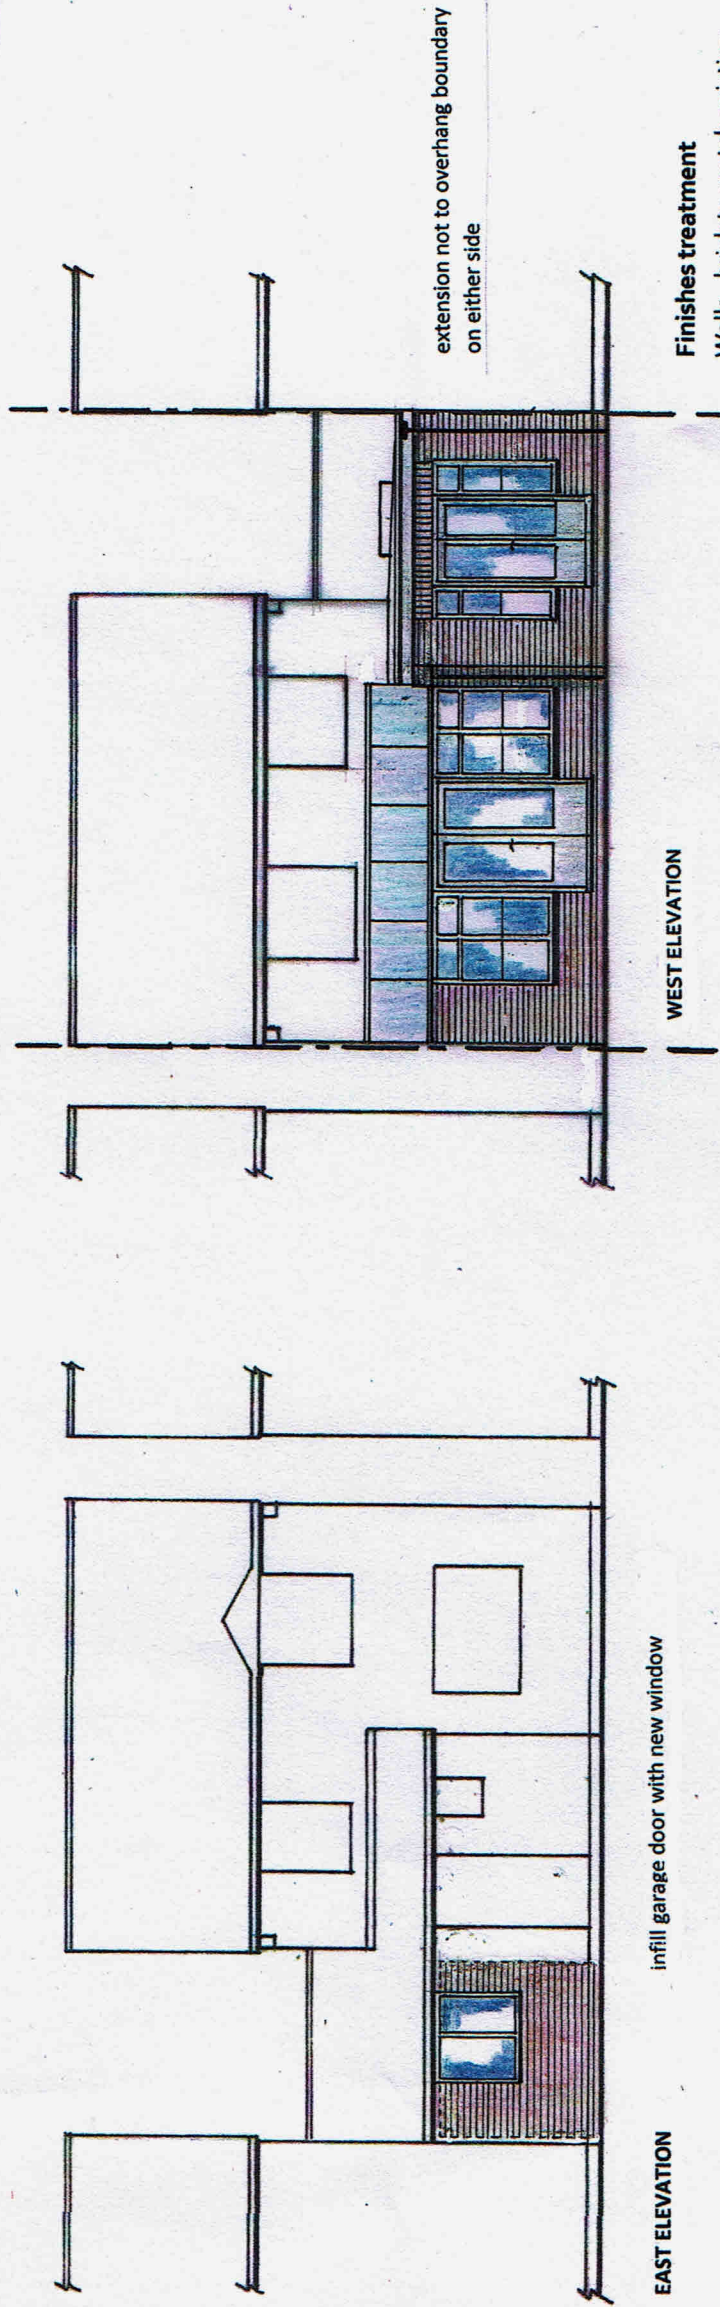

TUNMORE DESIGN and BUILD
UNIT 2 HOLLYACRE TODDINGTON LANE
LITTLEHAMPTON W.SUSSEX
BN17 7PP

t : 01903 723791
e : contact@tunmoredesign.co.uk
f : 01903 731825

Construction of ground floor extension,
Conversion of garage to living accommodation
and internal alterations

6 Granary Way, LITTLEHAMPTON
W.Sussex

PROPOSED ELEVATIONS

Date.	Scale.	Drawn.
May-18	1:100@A3	TT

Dwg No Revn. A-extension reduced to 3m in depth
GC4
20.6.18