


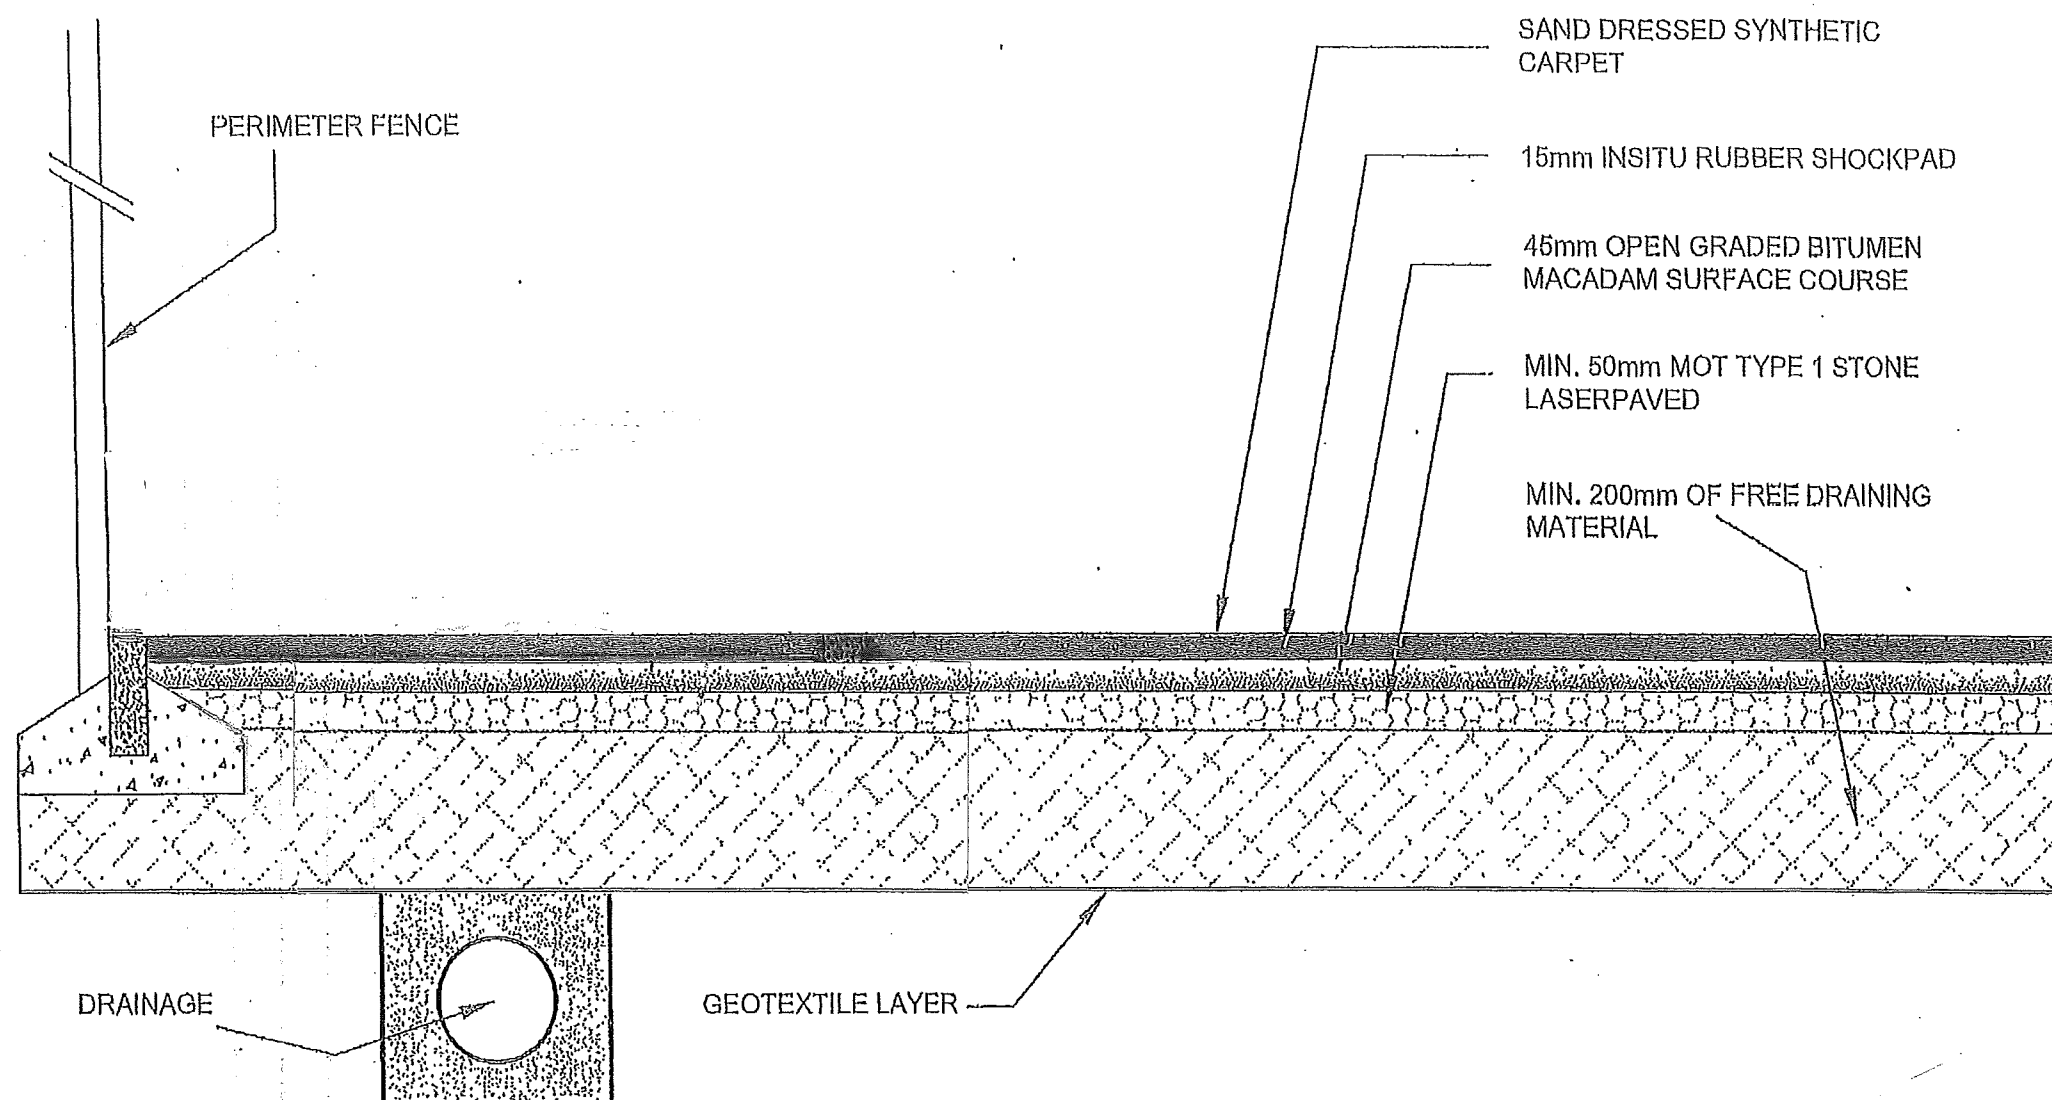

BODDINGTONS PLANNING

Westfield House
31 Shirburn Street
WATLINGTON
Oxon. OX49 5BU
01491 614809

www.boddingtonsplanning.com

EDGE DETAIL

Project: Edge Detail	Client: WICK FC.
Date: June 2026	Scale: 1:10 @ A3 Drawing 2230/04