SHEET 1

PROPOSED REAR AND SIDE SINGLE STOREY EXTENSION AT 35 KINGFISHER DRIVE WICK LITTLEHAMPTON BN17 7GX FOR MR AND MRS D. MERRIFIELD.

SCALES 1:50/100/500/1250

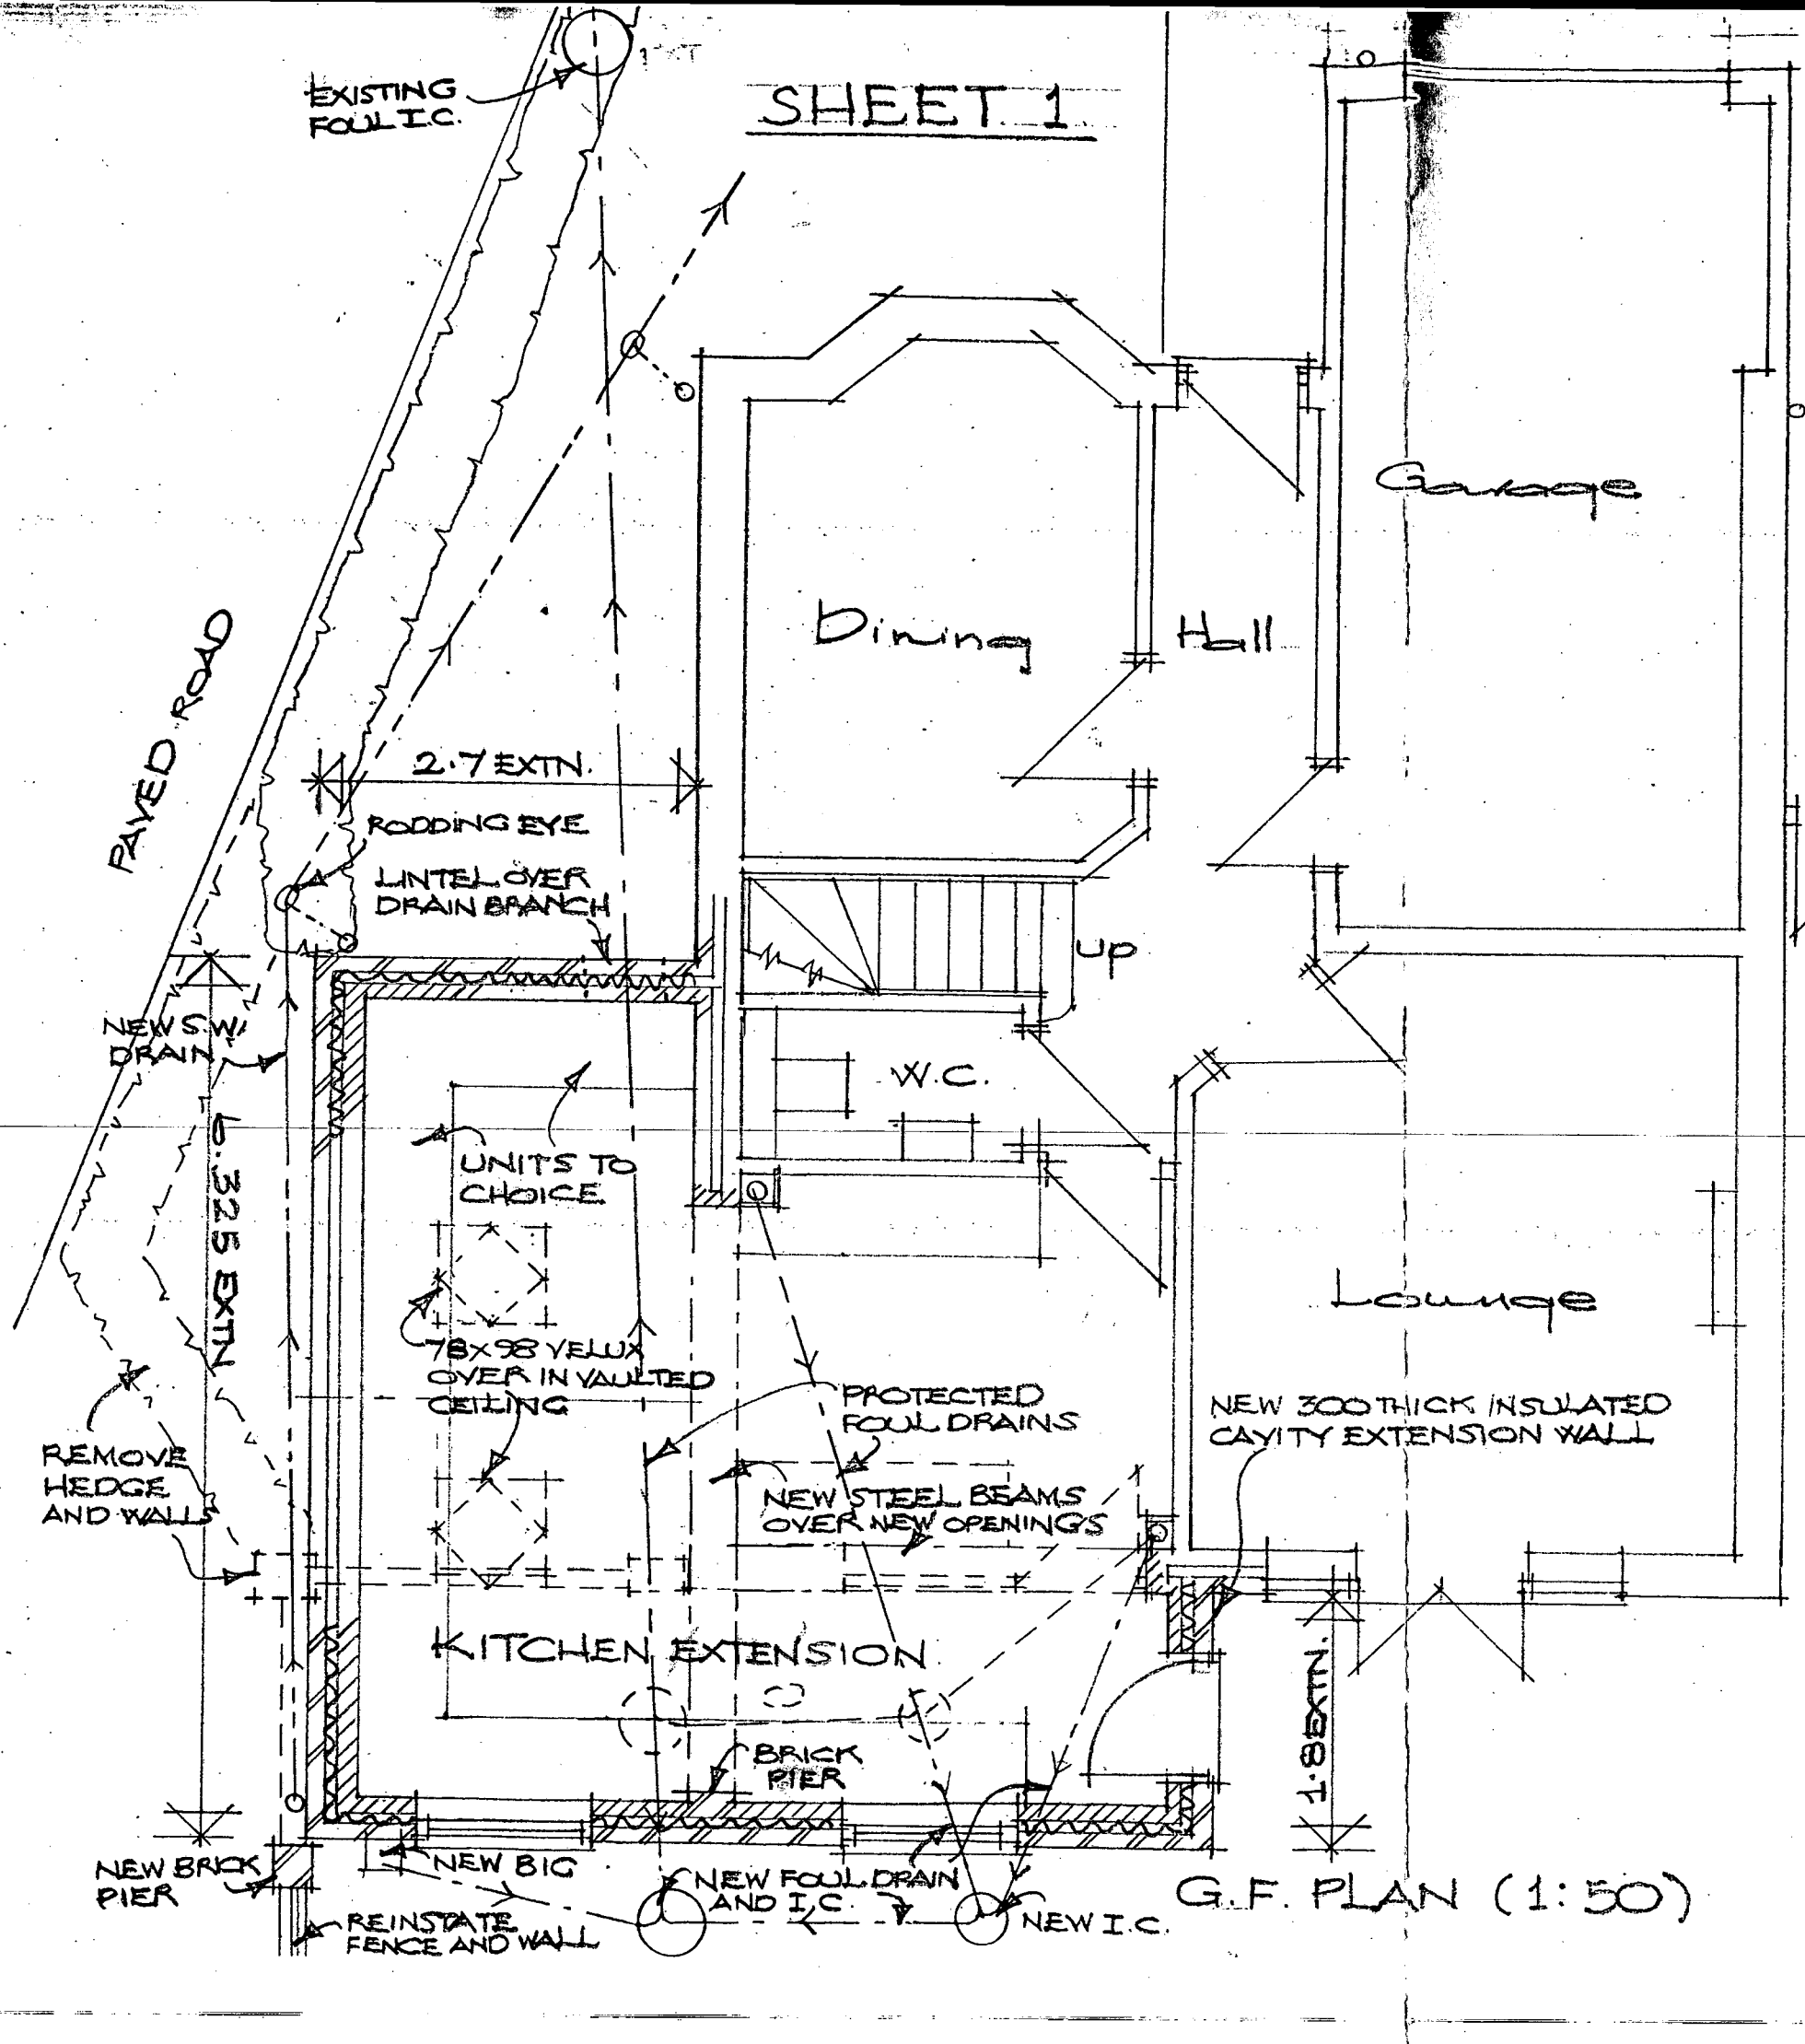

G.F. PLAN (1:50)

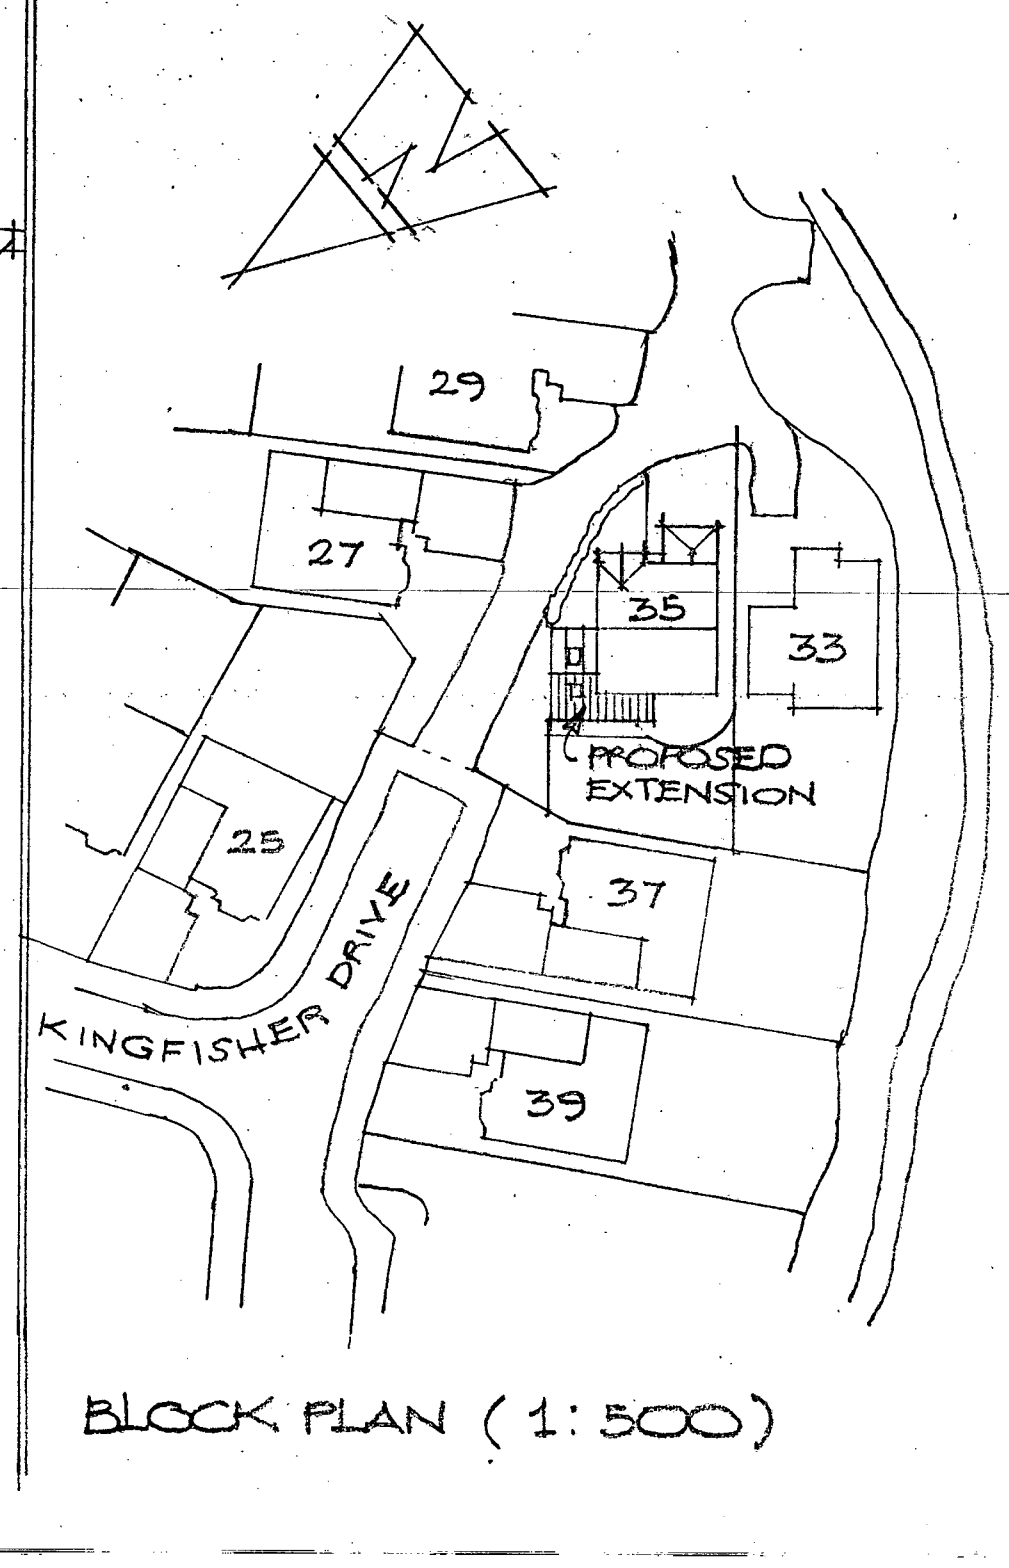

BLOCK PLAN (1:500)

ARUN DISTRICT COUNCIL:LU/158/08/