

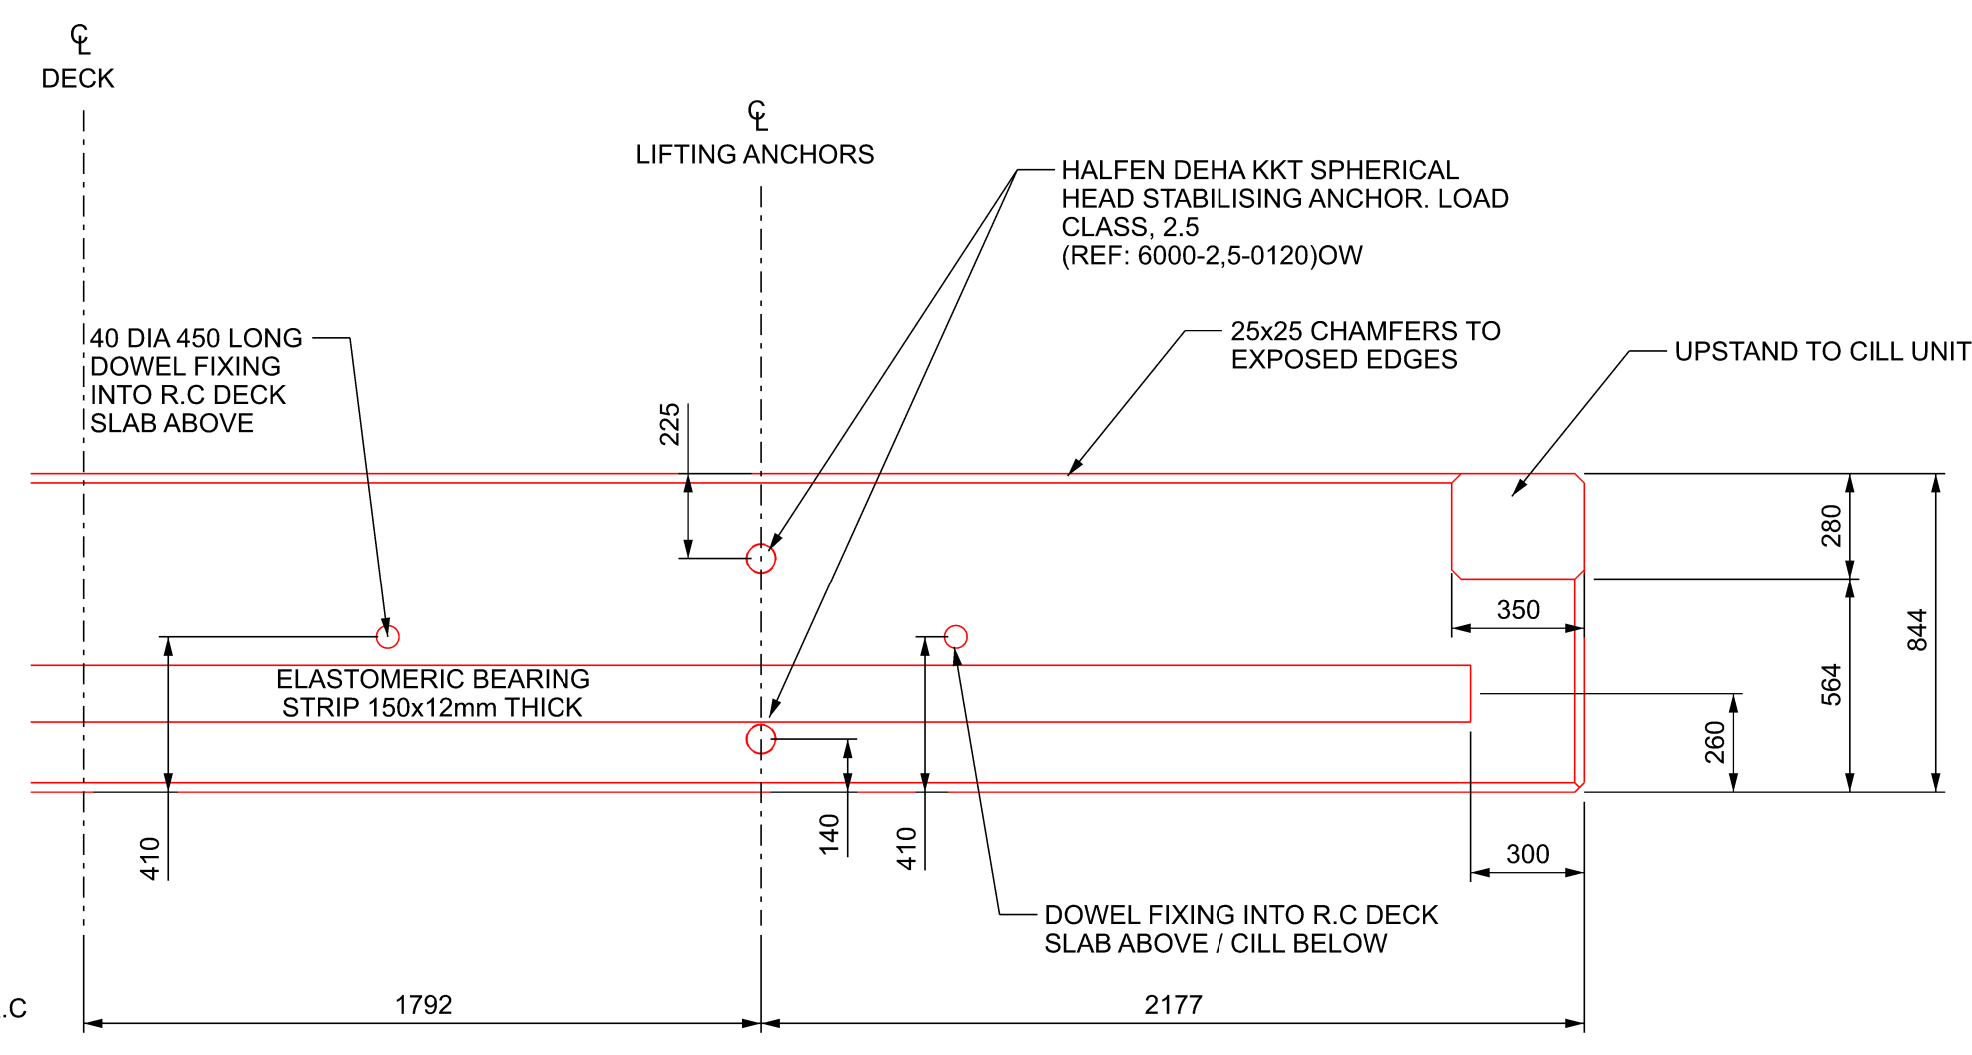
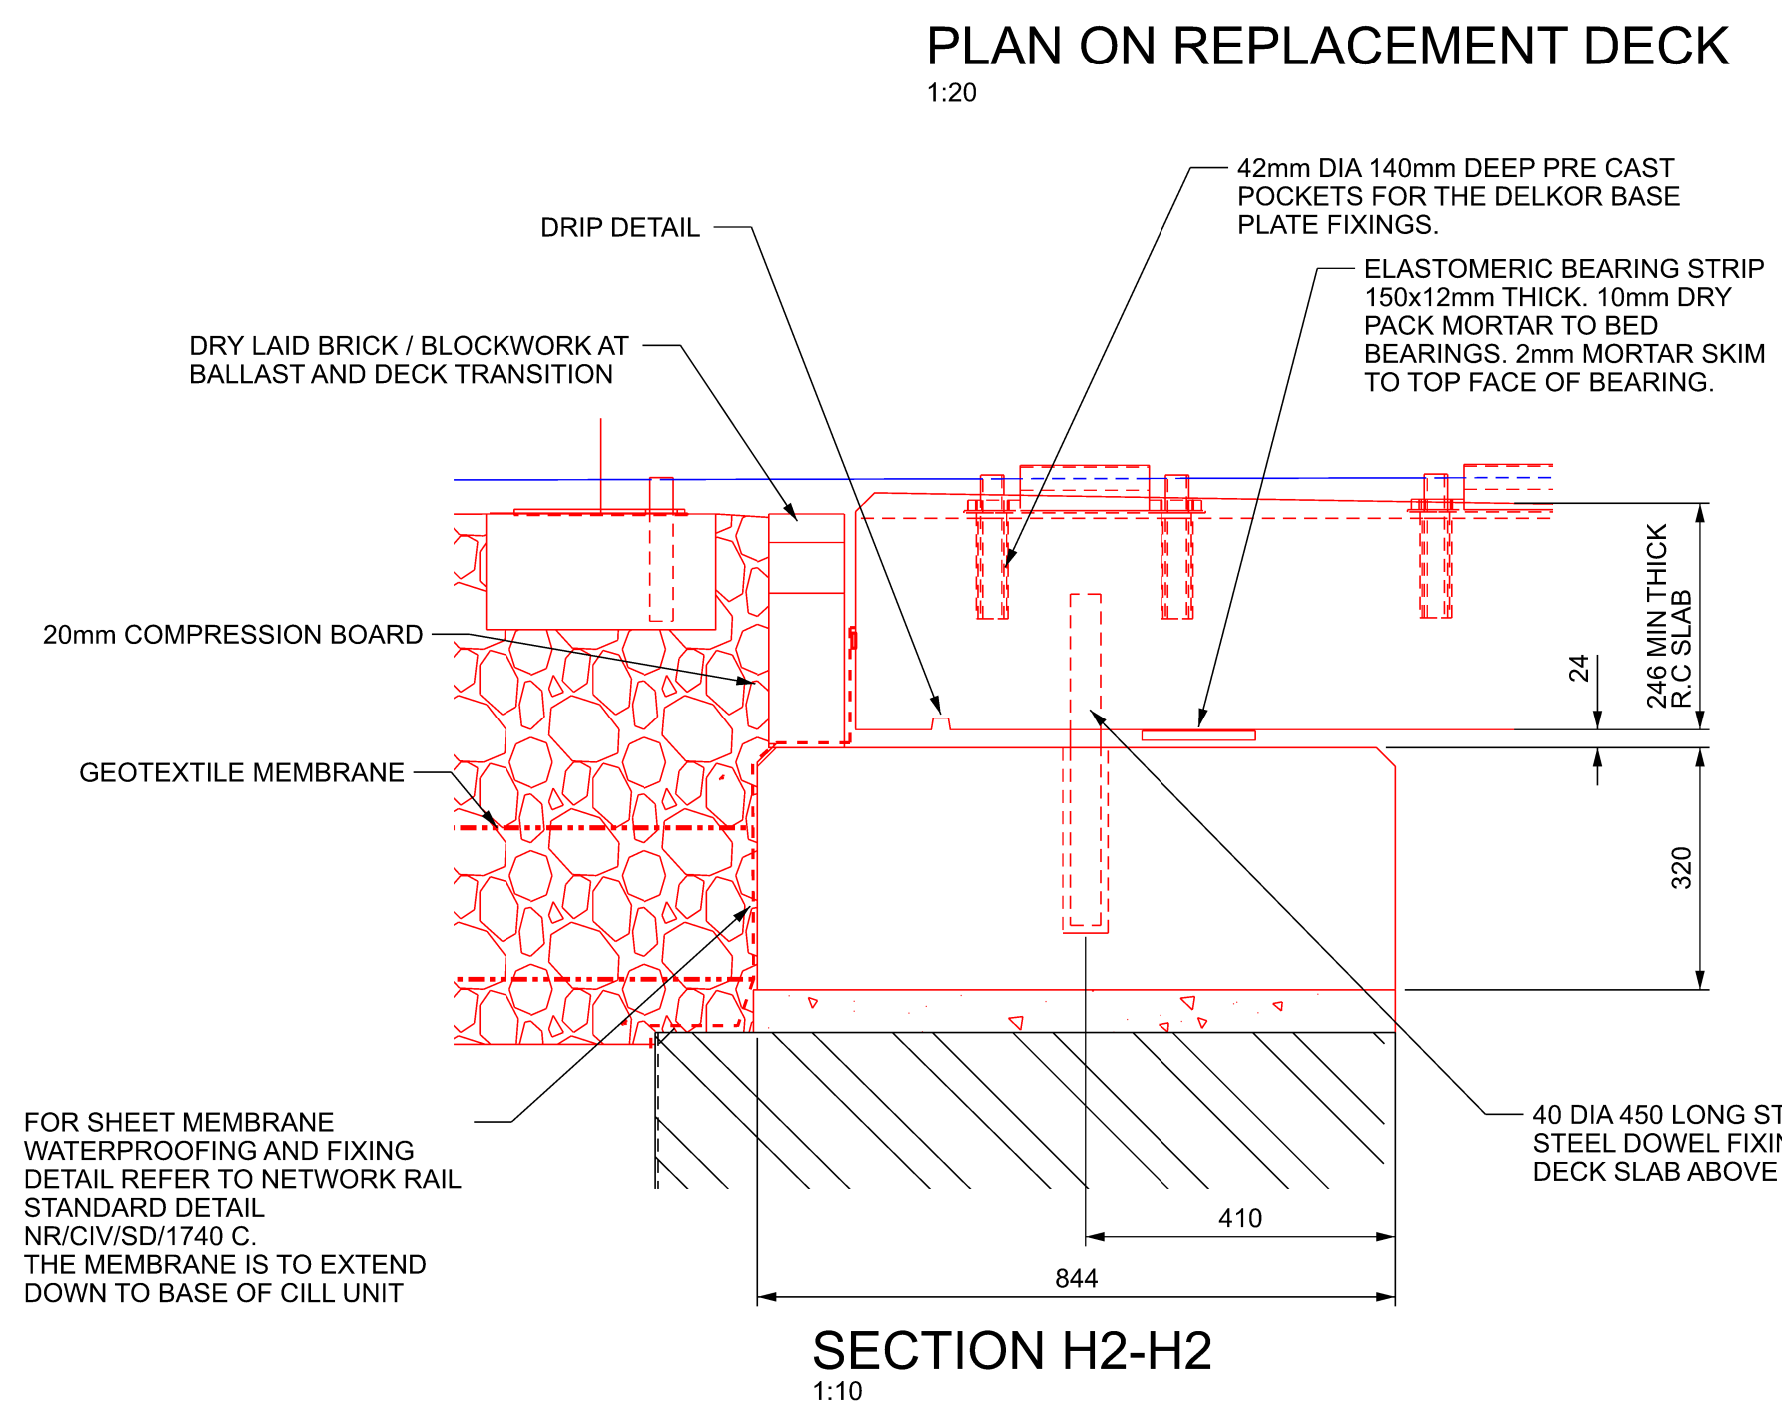
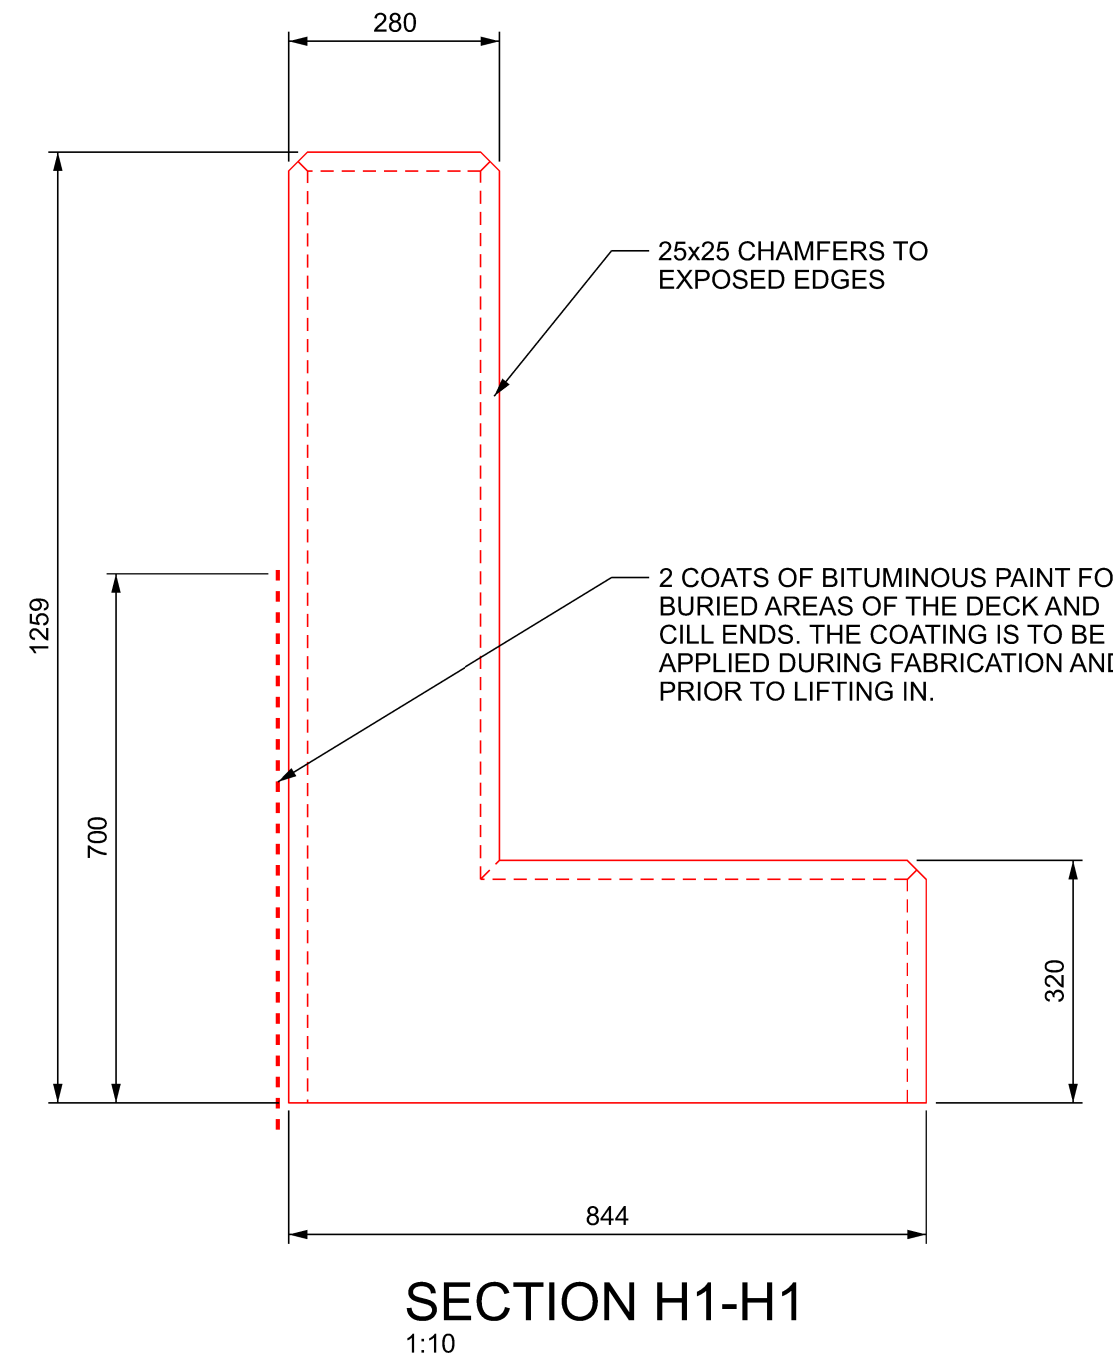


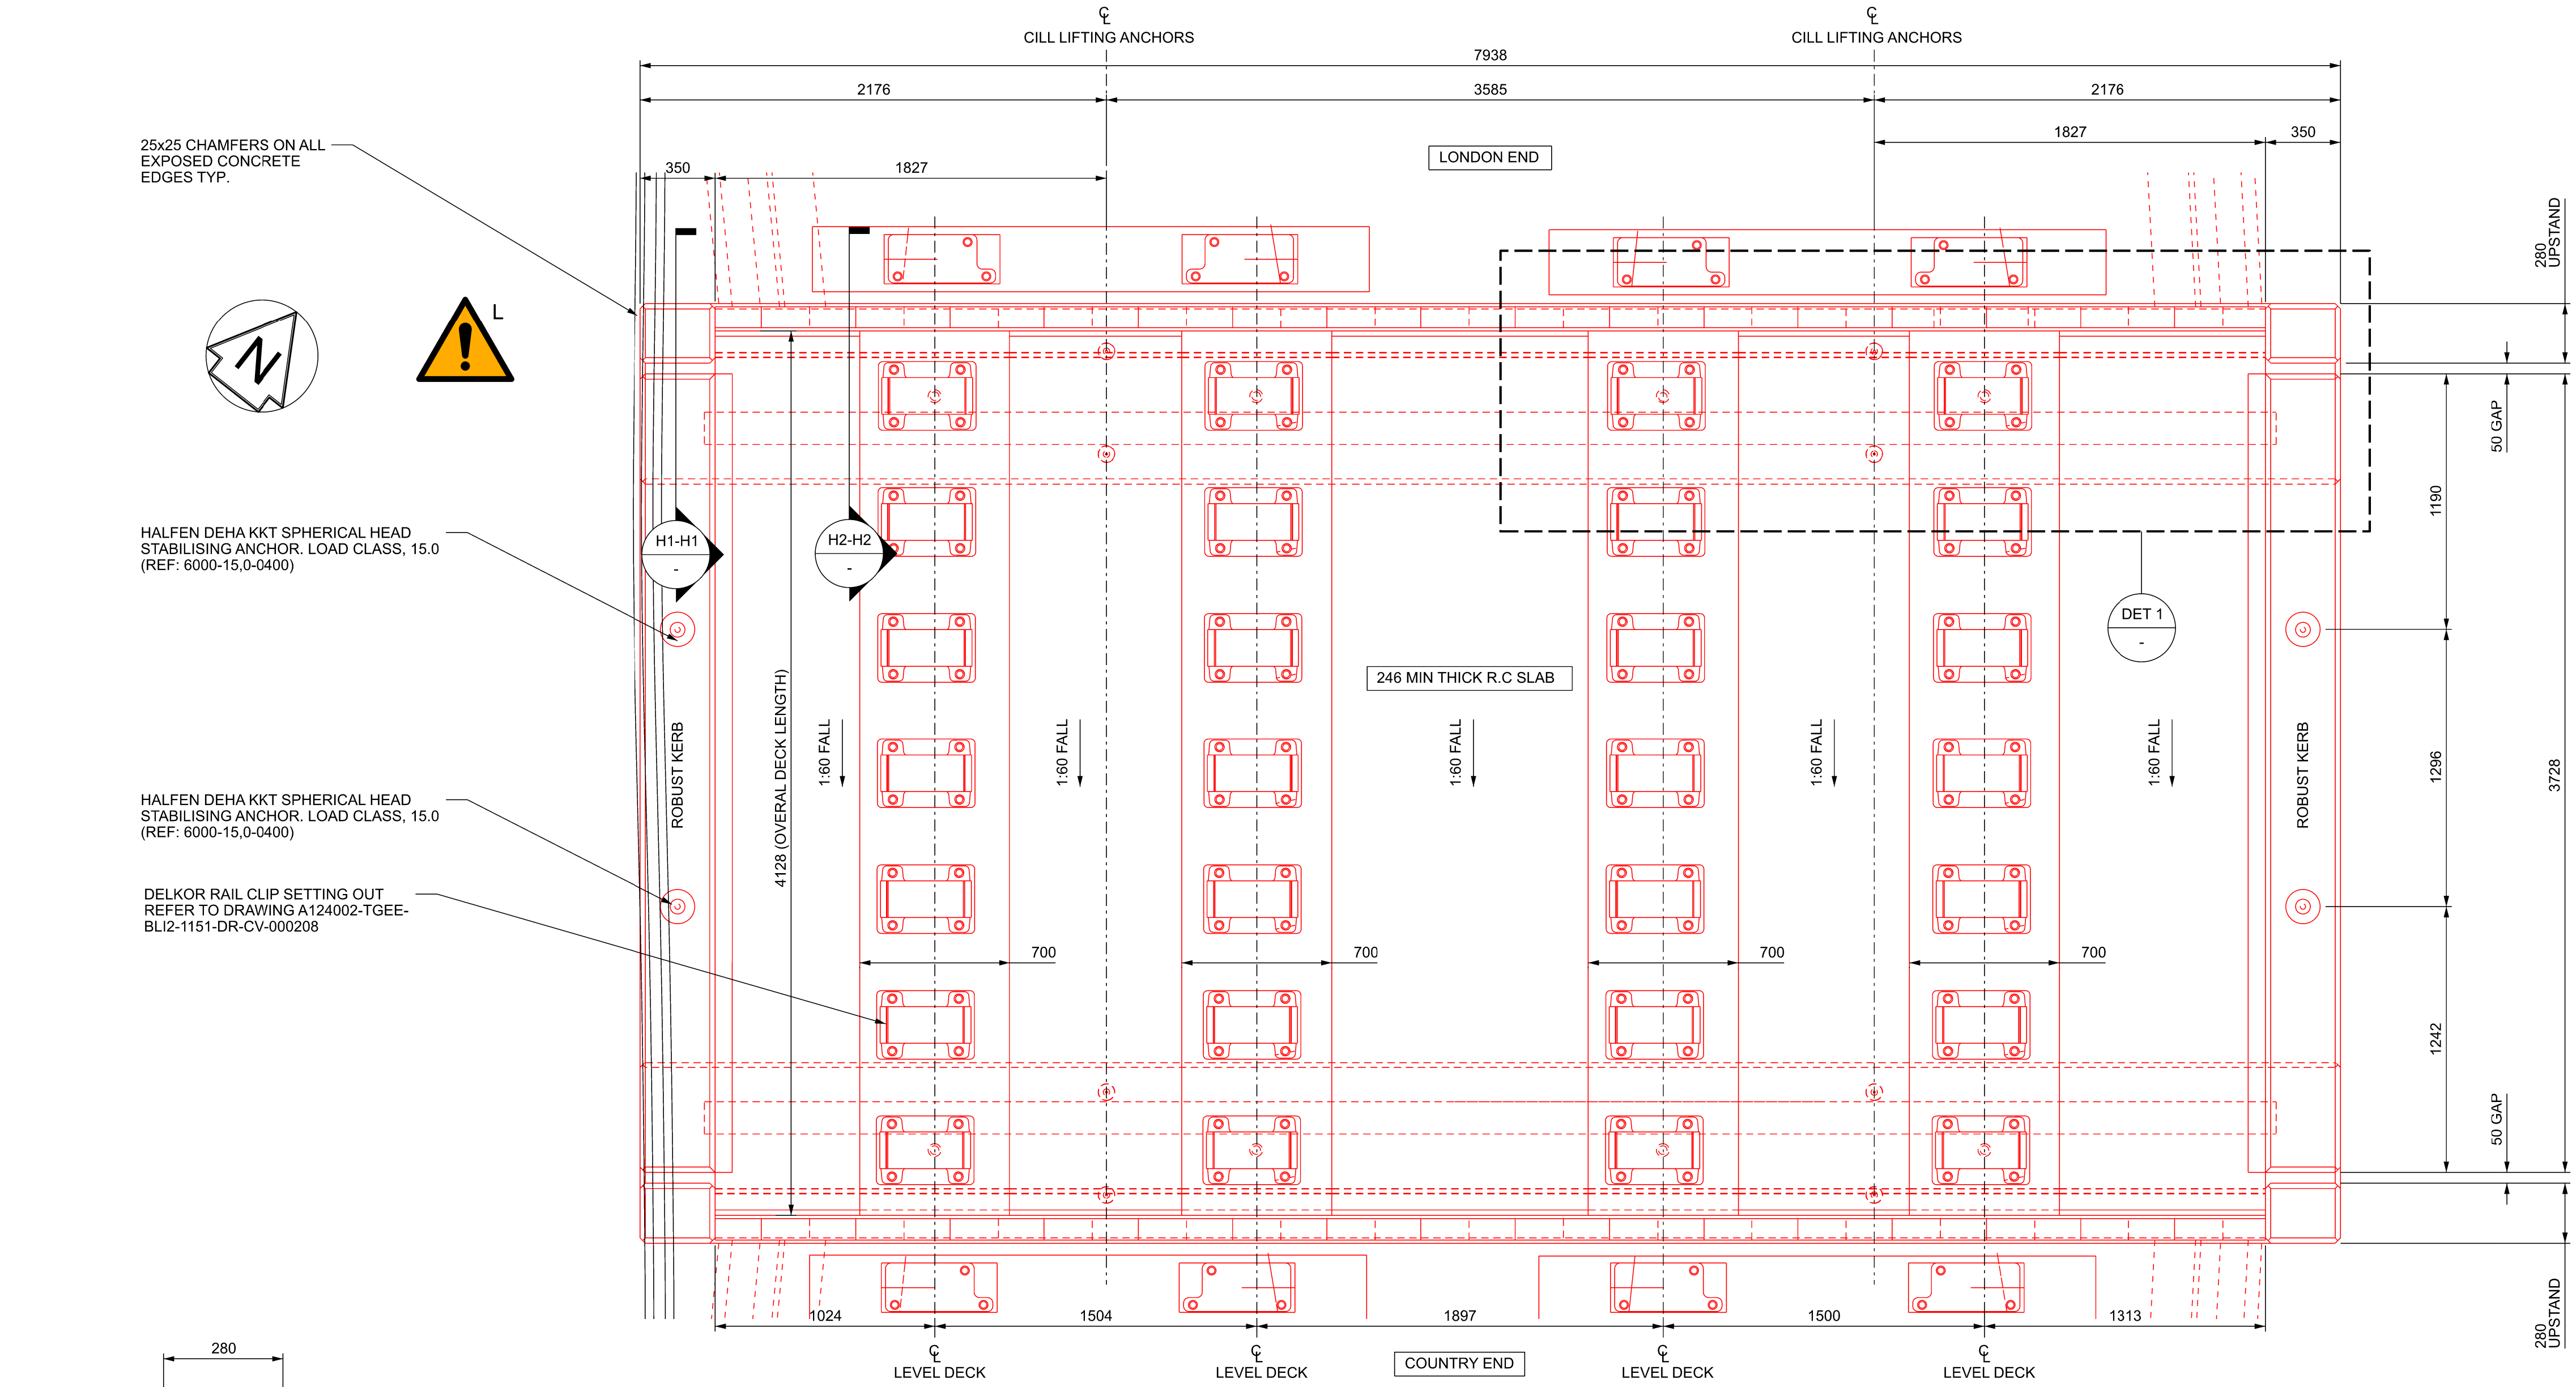

SAFETY, HEALTH AND ENVIRONMENTAL INFORMATION	
THE FOLLOWING NOTES HIGHLIGHT SIGNIFICANT RESIDUAL HAZARDS IDENTIFIED BY THE DESIGNER. TYPICAL HAZARDS THAT SHOULD BE IDENTIFIED BY A COMPETENT CONTRACTOR ARE NOT INCLUDED. THE CONTRACTOR SHALL CARRY OUT THE WORKS USING AN APPROVED SAFE SYSTEM OF WORK.	
FURTHER INFORMATION ON HAZARDS CAN BE FOUND IN THE DRA AND / OR CSM HAZARD LOG.	
REF.	HAZARD
L	INSTABILITY OF PRECAST CONCRETE ELEMENTS DURING LIFTING

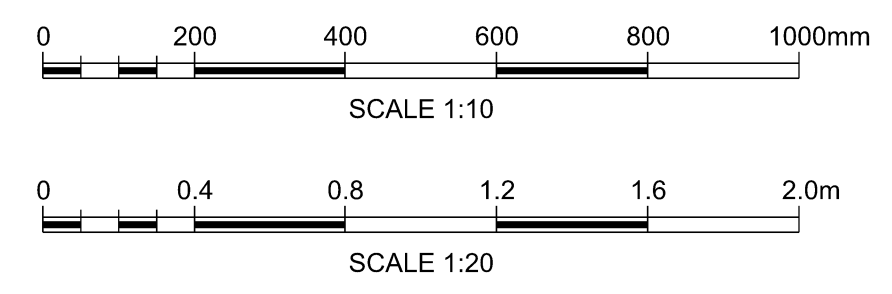

KEY	COLOUR	
—	BLACK	EXISTING OR UNCHANGED
—	BLUE	MODIFIED OR TO BE MOVED
—	GREEN	REDUNDANT OR TO BE REMOVED
—	RED	NEW, PROPOSED OR ADDITIONAL
—	PURPLE	TEMPORARY / WORKS BY OTHERS
—	GREY	OS / SURVEY DATA

NOTES:
1. THIS DRAWING IS TO BE READ IN CONJUNCTION WITH S100207-TGP-1602-SSX_BLI2-DRG-ECV-002424-2440 AND DESIGNERS RISK ASSESSMENT S100207-TGP-1602-SSX_BLI2-RSA-ECV-002444.
2. ALL LEVELS ARE IN METRES AND ALL DIMENSIONS IN MILLIMETRES UNLESS NOTED OTHERWISE

CEM APPROVAL
THIS DESIGN HAS BEEN ENDORSED BY THE CEM AS APPROVED FOR CONSTRUCTION IN ACCORDANCE WITH CLAUSE 16.1 OF NR/L2/CIV/003 ISSUE 8
SIGNATURE
STEPHEN FALLACE
CONTRACTORS ENGINEERING MANAGER (CEM)

C01	04/10/24	FOR CONSTRUCTION	MG	CM	AB
B01	19/06/24	FORM B SUBMISSION	CC	CM	AB
Rev	Date	Description of Revisions	Drawn	Chkd	Appr
Status A - FOR CONSTRUCTION					

NetworkRail

Southern Renewals Enterprise

VolkerFitzpatrick

Project
CATTLE CREEP
UNDERBRIDGE DECK REPLACEMENT
STR No.1151

Drawing Title
REPLACEMNT DECK ARRANGEMENT

Designed	A. GOODREM	Signed		Date	19/06/24
Drawn	M. GREEN	Signed		Date	19/06/24
Checked	C. MURRAY	Signed		Date	19/06/24
Approved	A. BARTON	Signed		Date	19/06/24

Scale(s) 1:20
Alternative Reference A124002
Drawing Number S100207-TGP-1602-SSX_BLI2-DRG-ECV-002432

ELR & Mileage
BLI2 61m 792yds
Sheet 01 of 01
Revision C01