



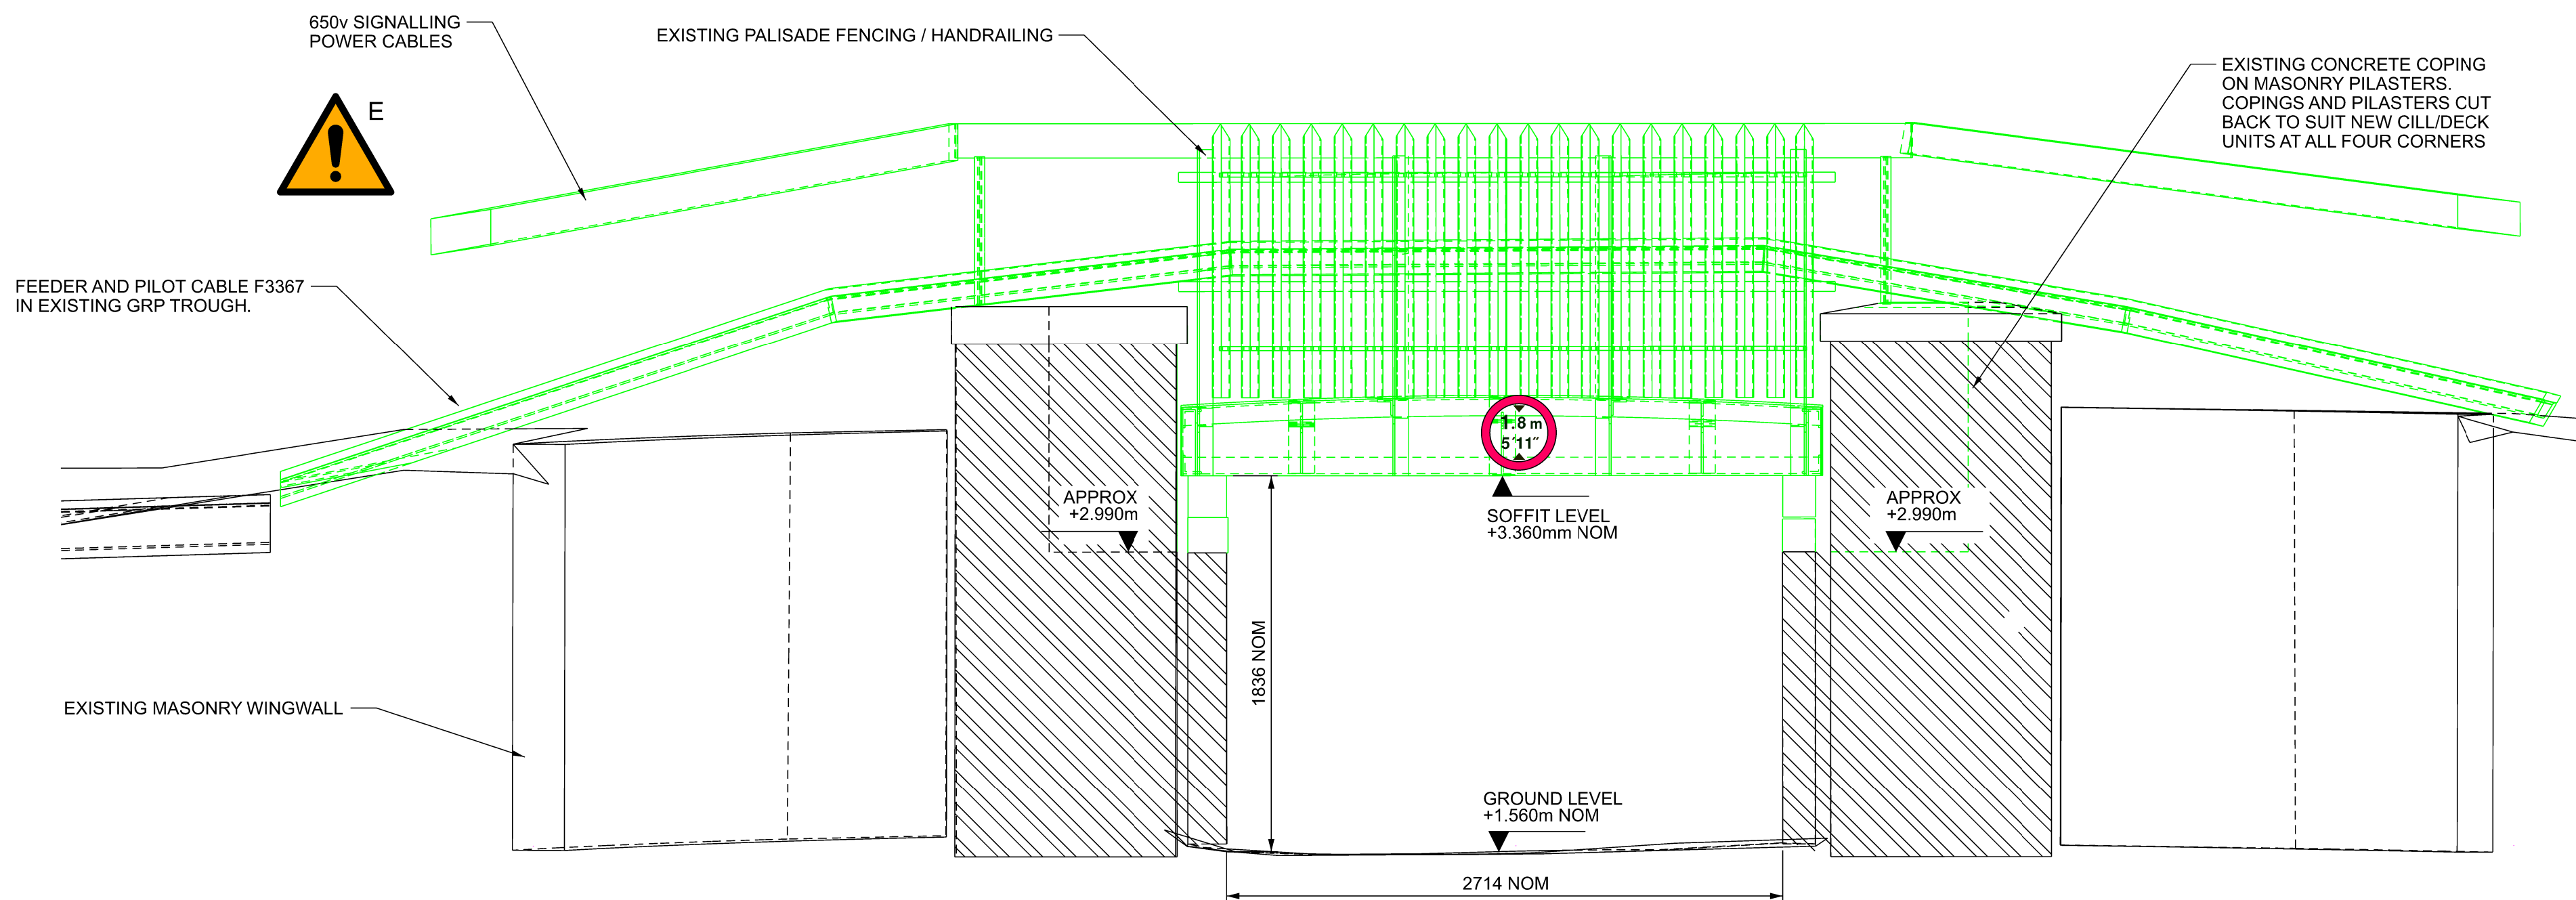


ELEVATION A-A

1:25

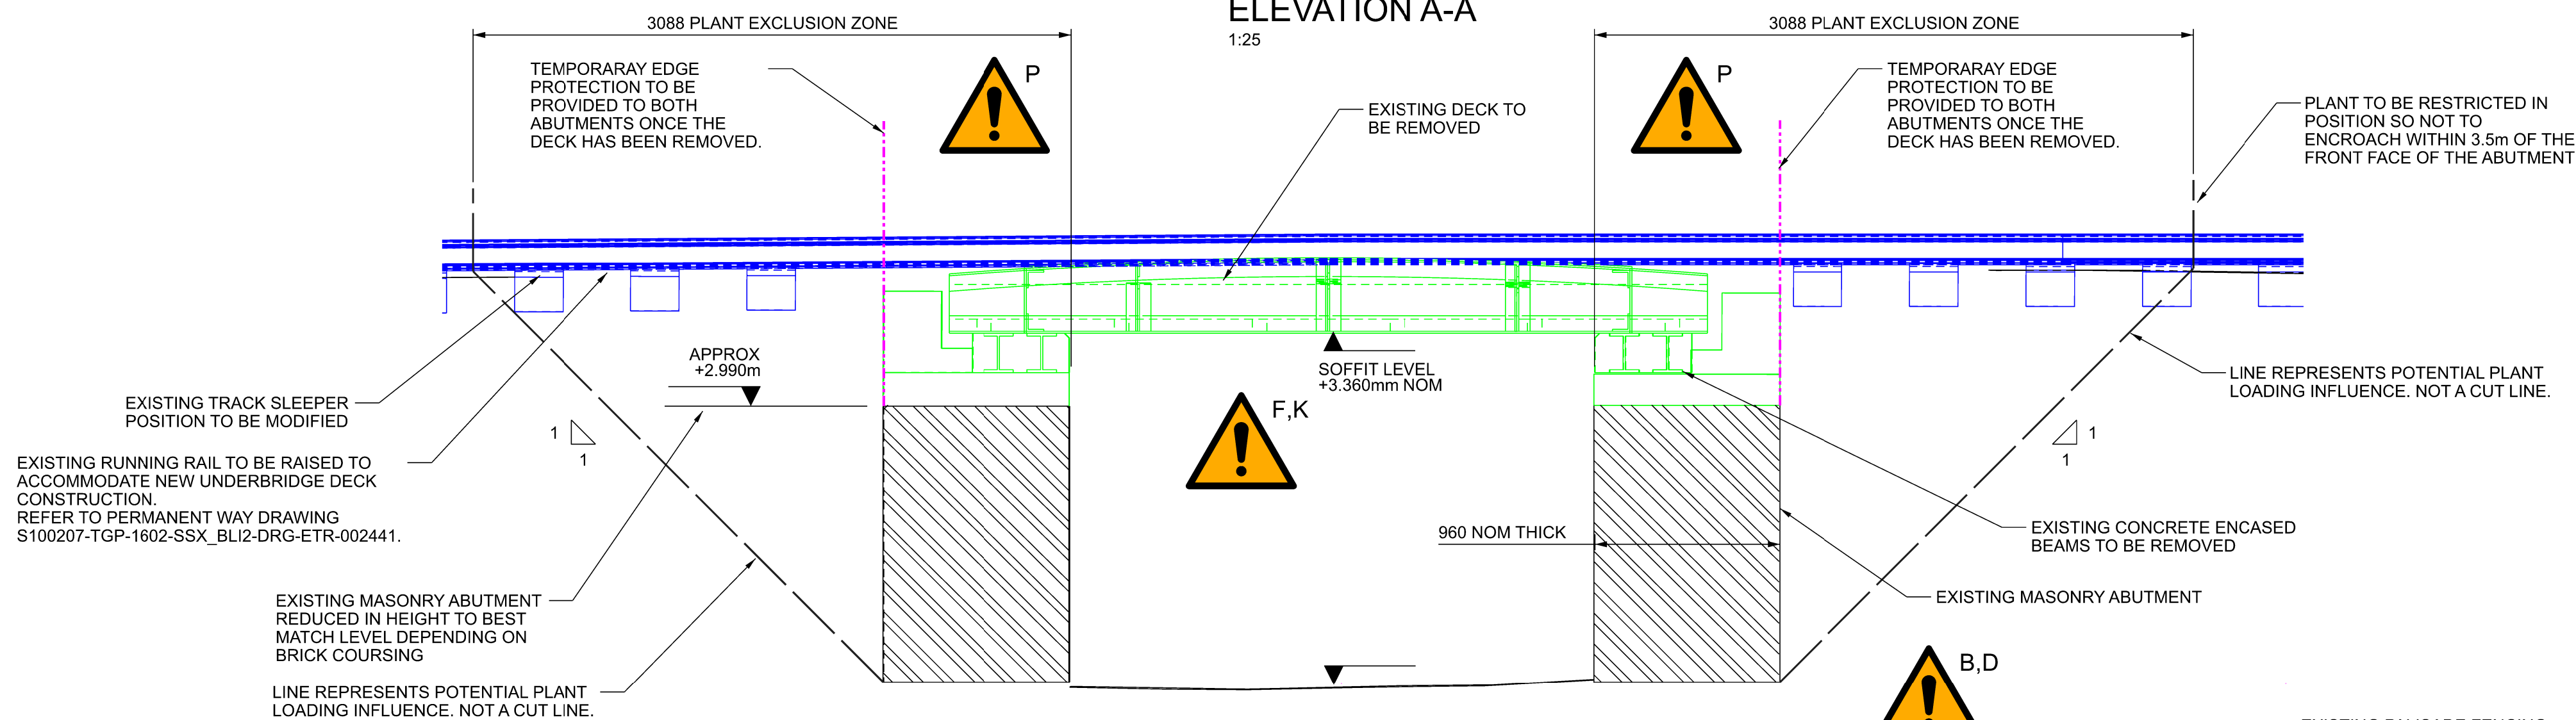

SECTION B-B

1:25

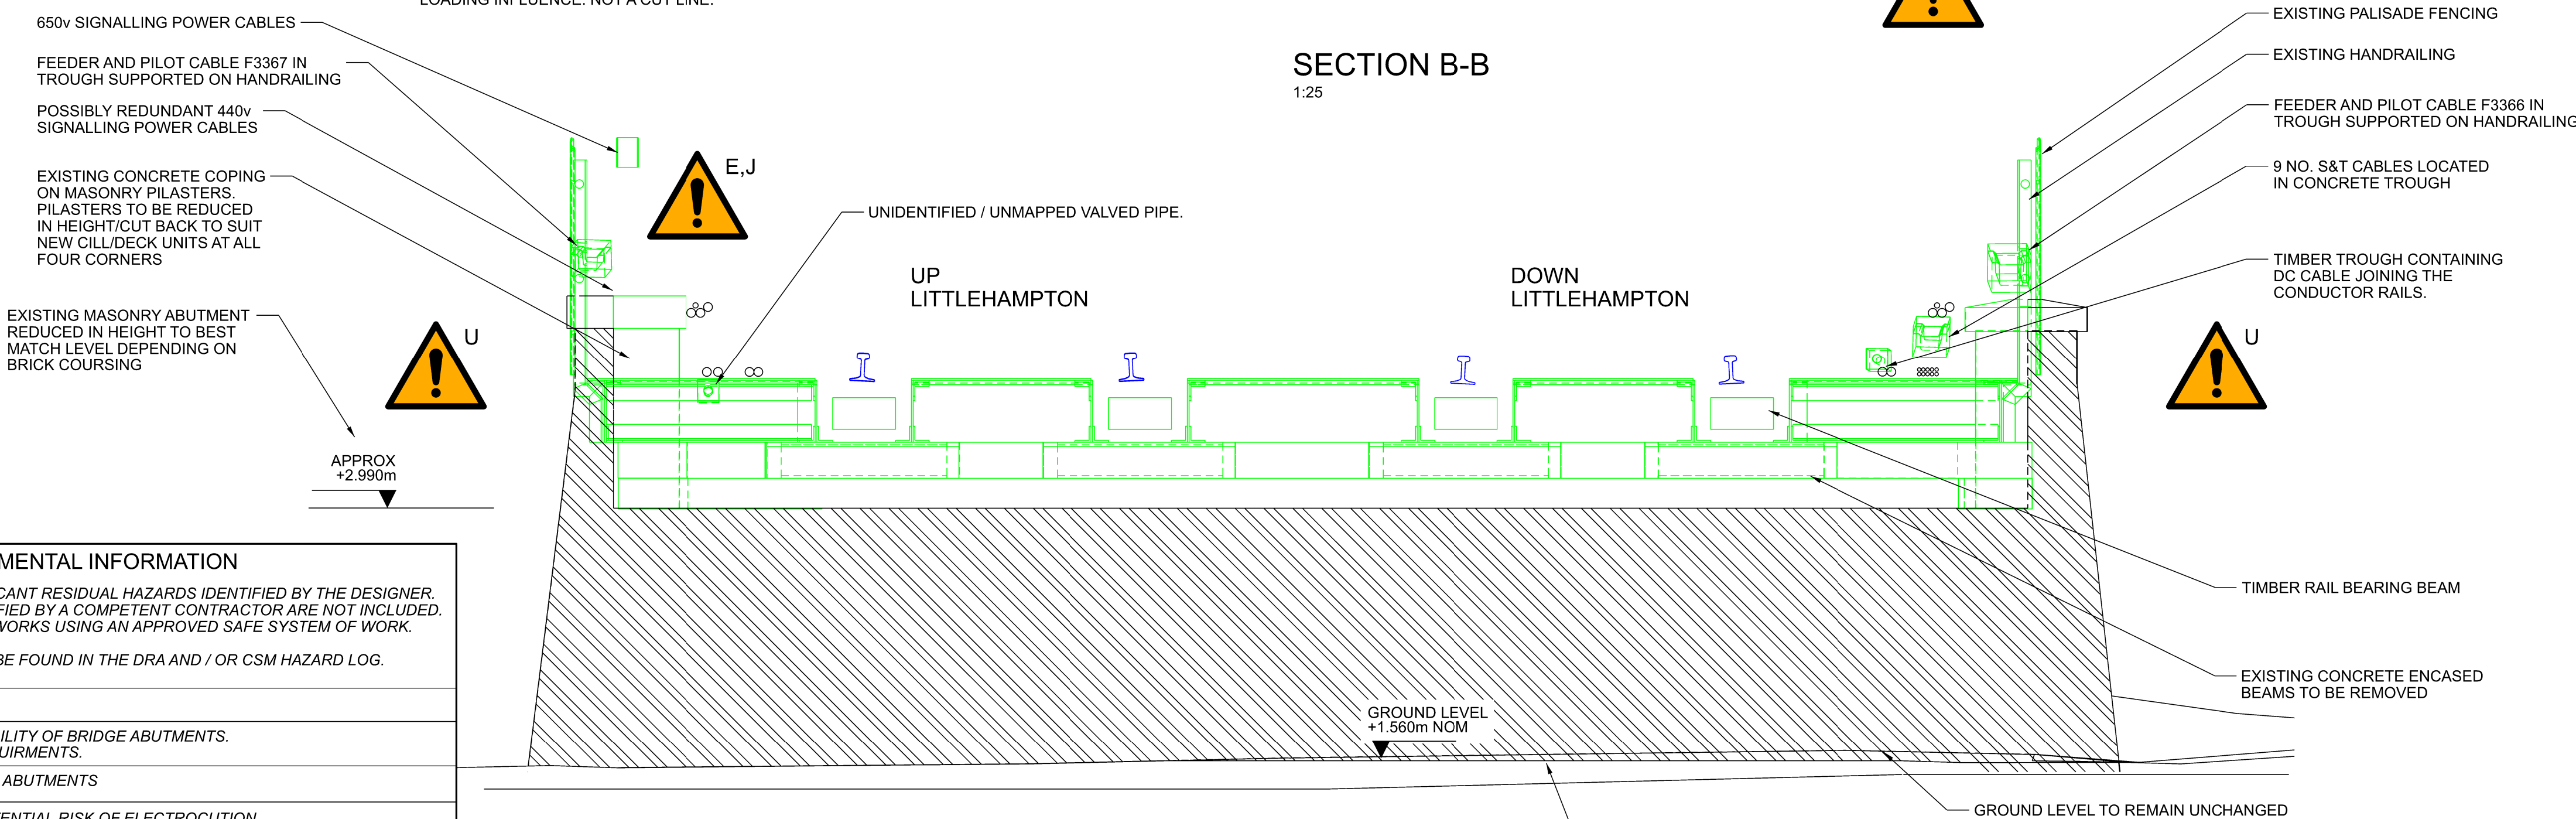

SECTION C-C

1:25



KEY	COLOUR	DESCRIPTION
—	BLACK	EXISTING OR UNCHANGED
—	BLUE	MODIFIED OR TO BE MOVED
—	GREEN	REDUNDANT OR TO BE REMOVED
—	RED	NEW, PROPOSED OR ADDITIONAL
—	PURPLE	TEMPORARY / WORKS BY OTHERS
—	GREY	OS / SURVEY DATA

SAFETY, HEALTH AND ENVIRONMENTAL INFORMATION	
THE FOLLOWING NOTES HIGHLIGHT SIGNIFICANT RESIDUAL HAZARDS IDENTIFIED BY THE DESIGNER. TYPICAL HAZARDS THAT SHOULD BE IDENTIFIED BY A COMPETENT CONTRACTOR ARE NOT INCLUDED. THE CONTRACTOR SHALL CARRY OUT THE WORKS USING AN APPROVED SAFE SYSTEM OF WORK.	
FURTHER INFORMATION ON HAZARDS CAN BE FOUND IN THE DRA AND / OR CSM HAZARD LOG.	
REF.	HAZARD
B	HEAVY PLANT MAY LEAD TO INSTABILITY OF BRIDGE ABUTMENTS. ADHERE TO EXCLUSION ZONE REQUIREMENTS.
D	DISCOVERY OF DEFECTS TO BRICK ABUTMENTS
E	DAMAGE TO EXISTING CABLES/POTENTIAL RISK OF ELECTROCUTION
F	EXISTING PAINT MAY CONTAIN LEAD
J	OPERATIVES STRUCK BY MOVING TRAINS
K	LOW HEADROOM FOR EXISTING/PROPOSED STRUCTURES
R	DAMAGE TO EXISTING SERVICES
U	INSUFFICIENT POSSESSION TIME TO CUT THE MASONRY PILASTERS TO MAKE SPACE FOR THE NEW CILLS AND DECK.
R	FALLS FROM HEIGHT - PROVIDE TEMPORARY EDGE PROTECTION

- NOTES:
- THIS DRAWING IS TO BE READ IN CONJUNCTION WITH S100207-TGP-1602-SSX_BLI2-DRG-ECV-002424-2440 AND DESIGNERS RISK ASSESSMENT S100207-TGP-1602-SSX_BLI2-RSA-ECV-002444.
 - ALL LEVELS ARE IN METRES AND ALL DIMENSIONS IN MILLIMETRES UNLESS NOTED OTHERWISE.
 - REGARDING THE UNIDENTIFIED PIPE UNDER THE DECK (POSSIBLY AN AIR LINE TO THE DEPOT) HOT TAP WORK SURVEY WERE ORGANISED FOR WEEK 26 (22/09/2024) IN ORDER TO DETERMINE THE PIPE CONTENT. FOLLOWING THIS THE COMPETENT CONTRACTOR WILL PROVIDE SUITABLE METHODOLOGY FOR PROTECTION / REMOVAL.

CEM APPROVAL	
THIS DESIGN HAS BEEN ENDORSED BY THE CEM AS APPROVED FOR CONSTRUCTION IN ACCORDANCE WITH CLAUSE 16.1 OF NR/L2/CIV/003 ISSUE 8	
SIGNED:	
STEPHEN FALLACE CONTRACTORS ENGINEERING MANAGER (CEM)	

C01	04/10/24	FOR CONSTRUCTION	MG	CM	AB
B01	19/06/24	FORM B SUBMISSION	CC	CM	AB
Rev	Date	Description of Revisions	Drawn	Chkd	Appr

Status A - FOR CONSTRUCTION



Contractor(s)

Project

CATTLE CREEP
UNDERBRIDGE DECK REPLACEMENT
STR No.1151

Drawing Title

WORKS TO EXISTING STRUCTURE
SECTIONS

Designed	A. GOODREM	Signed		Date	04/10/24
Drawn	M. GREEN	Signed		Date	04/10/24
Checked	C. MURRAY	Signed		Date	04/10/24
Approved	A. BARTON	Signed		Date	04/10/24
Scale(s)	1:25	ELR & Mileage	BLI2 61m 792yds		
Alternative Reference	A124002	Sheet	01 of 01		
Drawing Number	S100207-TGP-1602-SSX_BLI2-DRG-ECV-002428	Revision	C01		