



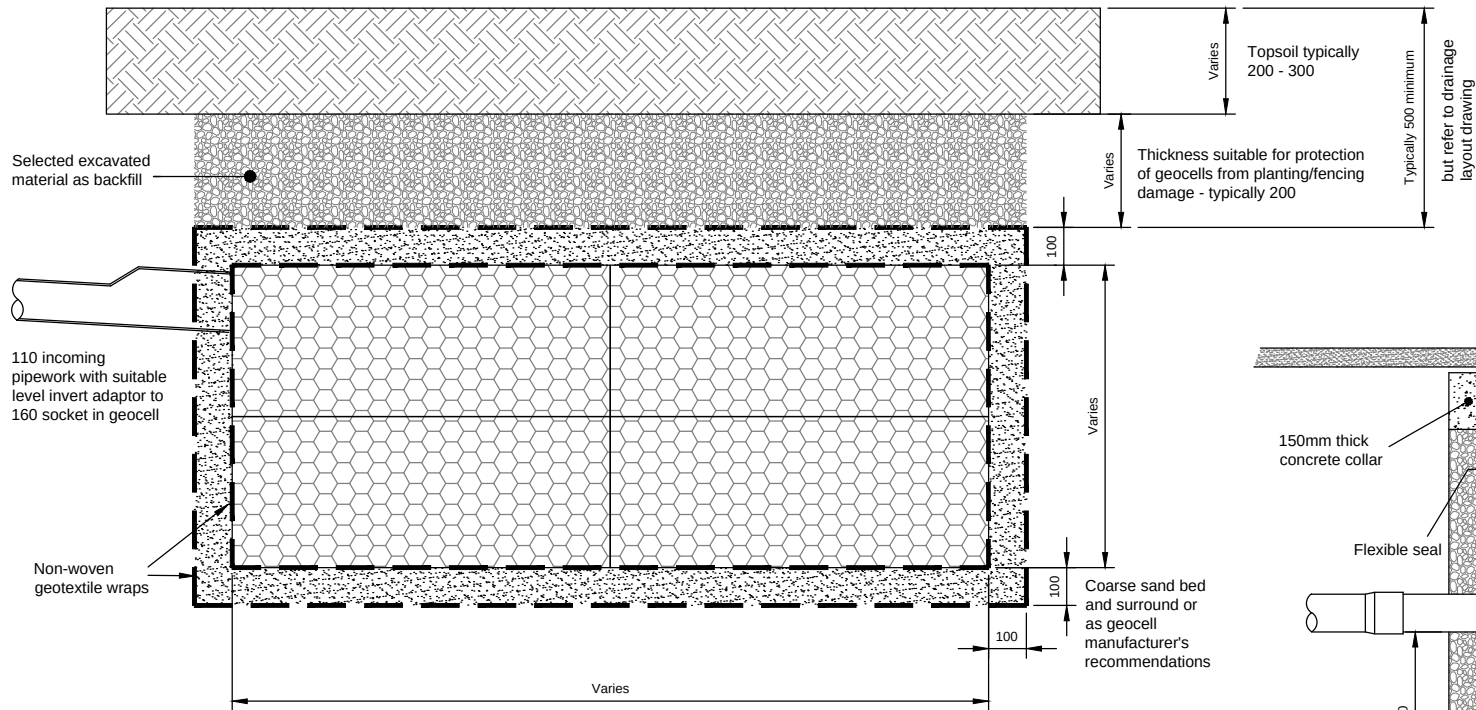

Typical Geocellular soakaway Unit
(for use in soft landscaped areas)
Scale 1:20

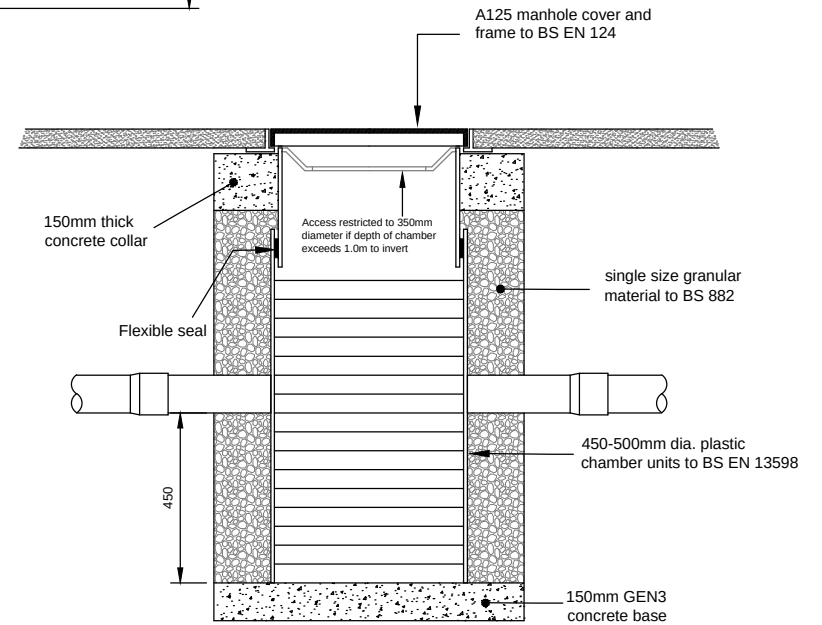

Typical Silt Trap Inspection Chamber Detail
(for use in landscaped areas and footways)
Scale 1:20

						Client	Jon Boyazis	Title	Construction Details for Soakaway and silt trap		
						Project	1a Northway Road, Littlehampton	Scale	1:20	At original	A4
						Notes		© Robert Clark Associates Ltd			
-	Original	PC		RTFC	5.5.18			Drawing Number	1761/D5.1	Revision	-
Rev.	Description	App.	Chk.	Drn.	Date						

Robert Clark Associates Ltd
Chartered Civil Engineers
Willow Cottage, Herne Lane
Rustington, West Sussex BN16 3EE
Tel: 01903 778945 Fax: 01903 778967