


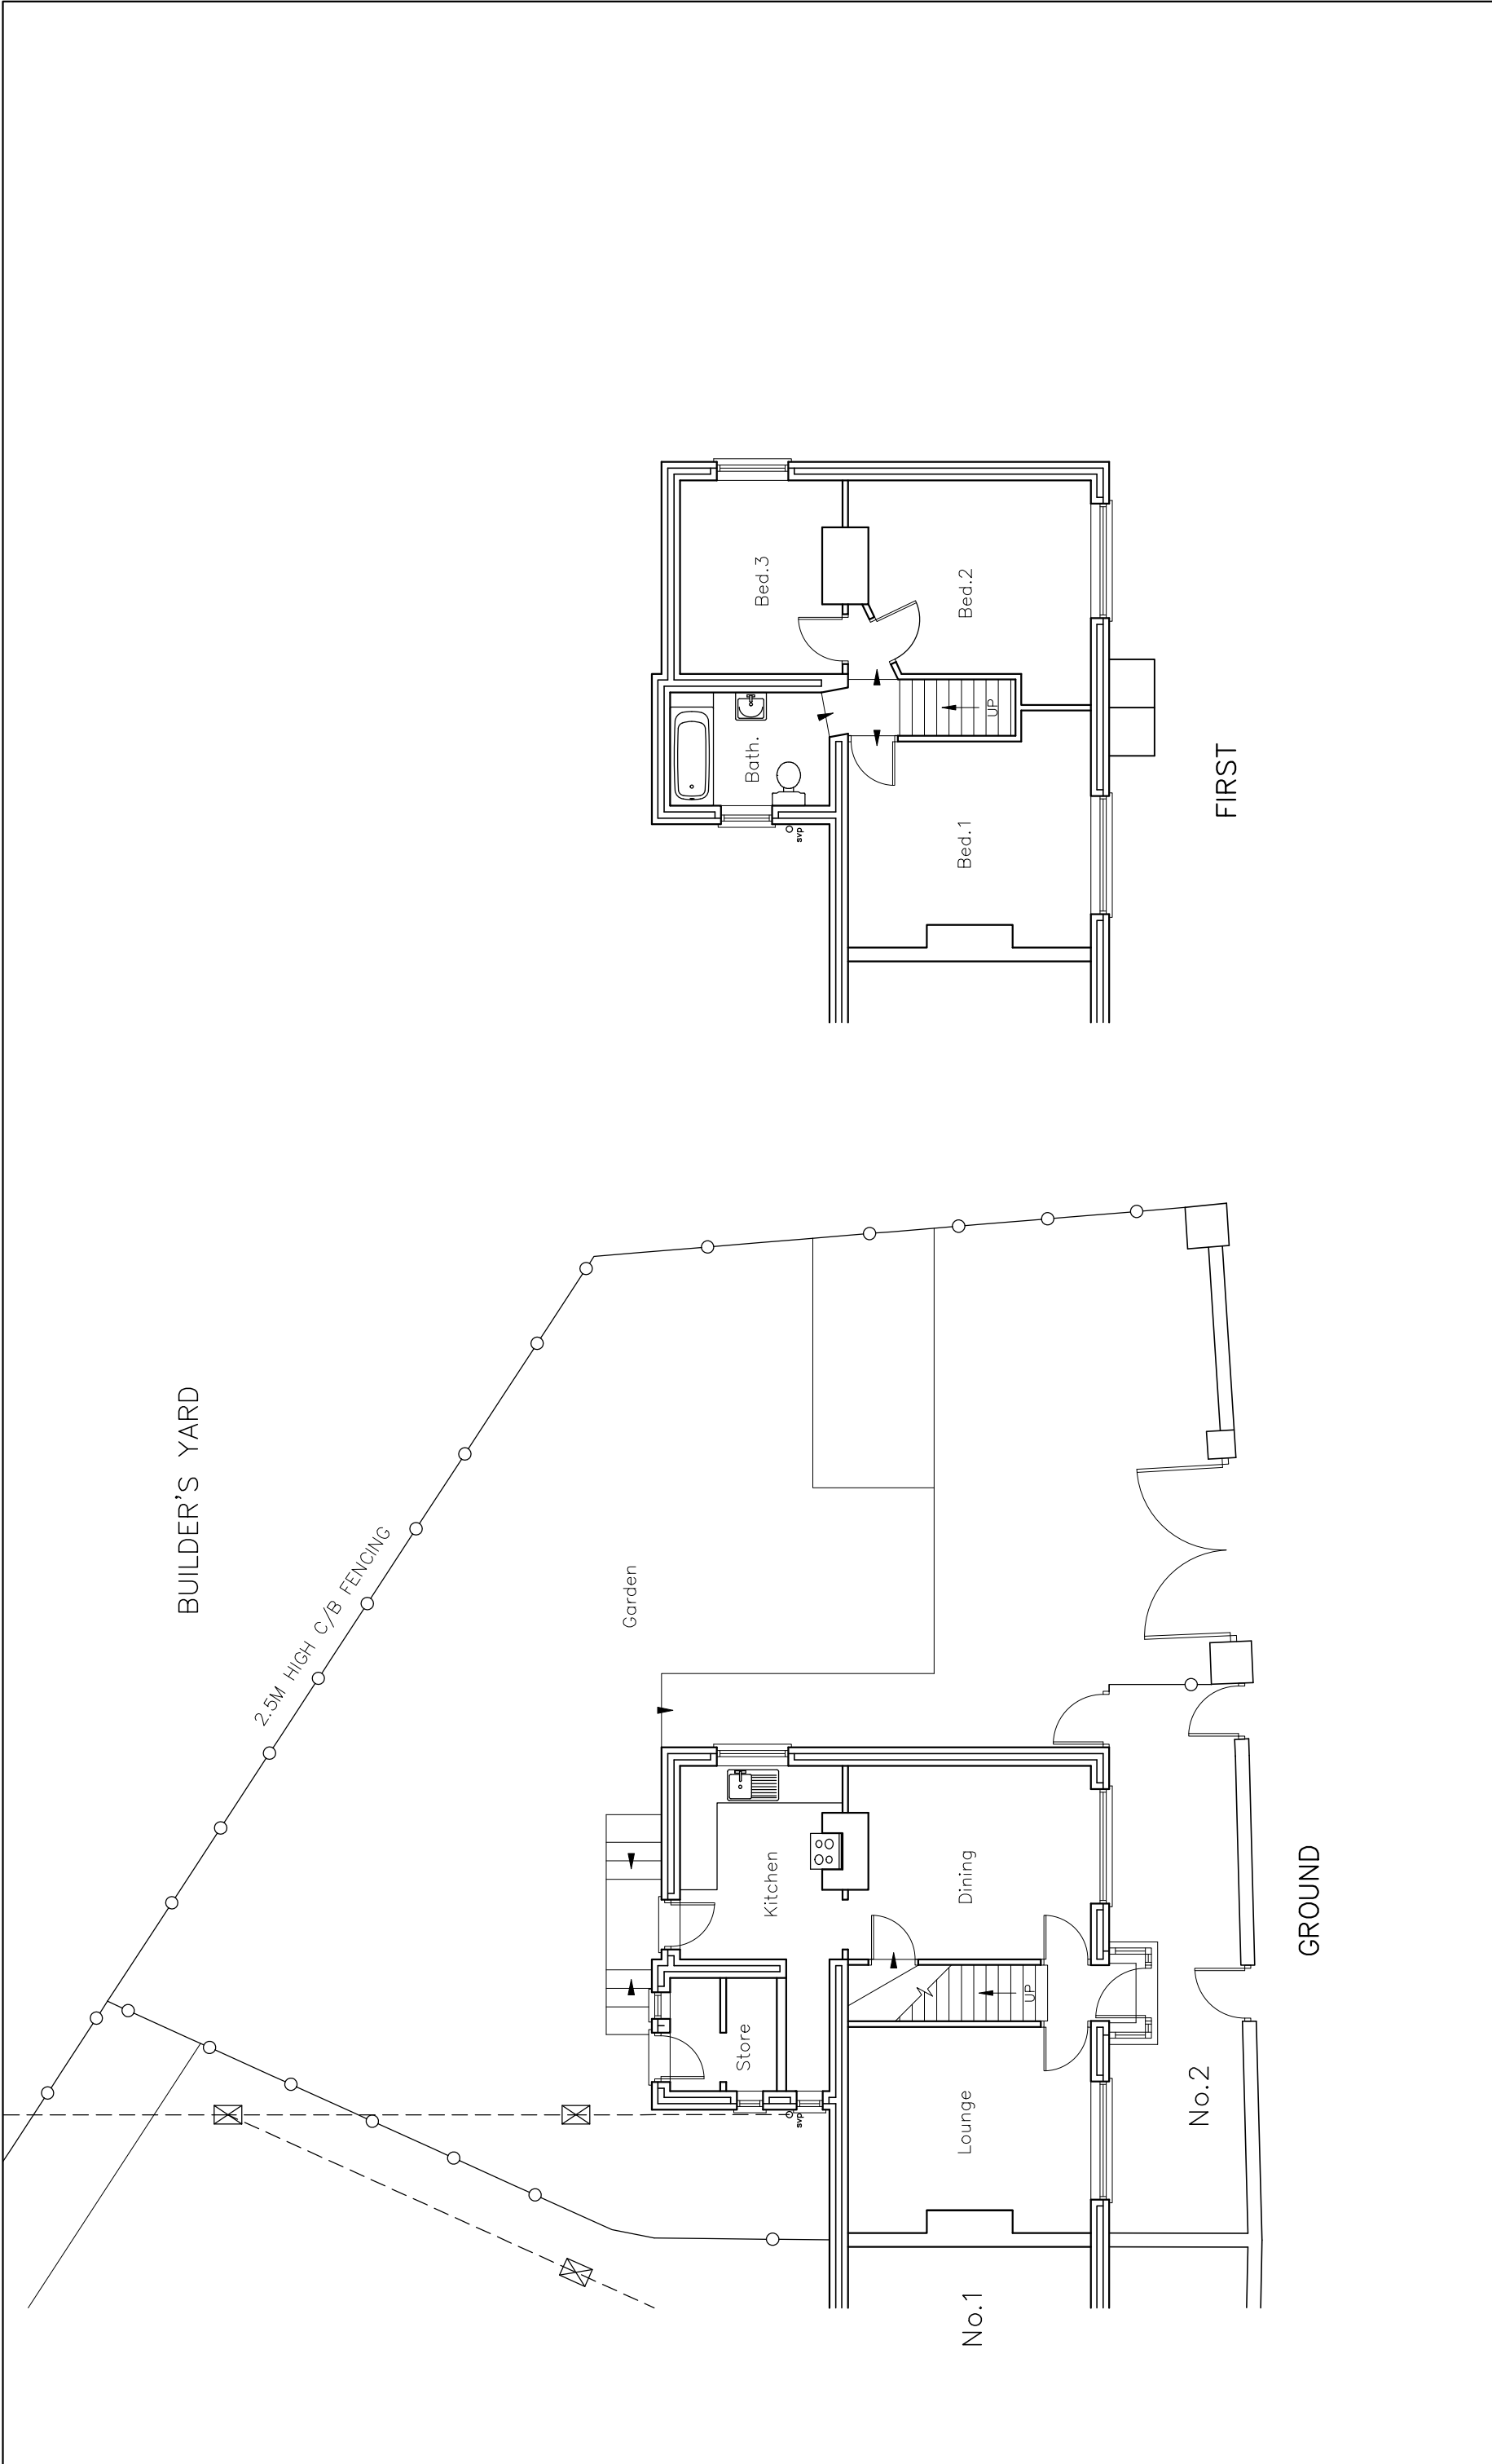

2 Croft Cottages Pier Road Littlehampton BN17 5LS	SURVEY FLOOR PLANS				Scale A1=1:50, A3=1:100 Drawn JHL Date 04/03/19								19023-2010				40m			
	Revisions a) Note/Date/Initial b) c) d)				Critchley Architecture And Design Ltd. Contact: 02392 474 919 info@caad.online The Old Brewery, 15E South Street, Havant, PO9 1BU				30m				20m				10m			